




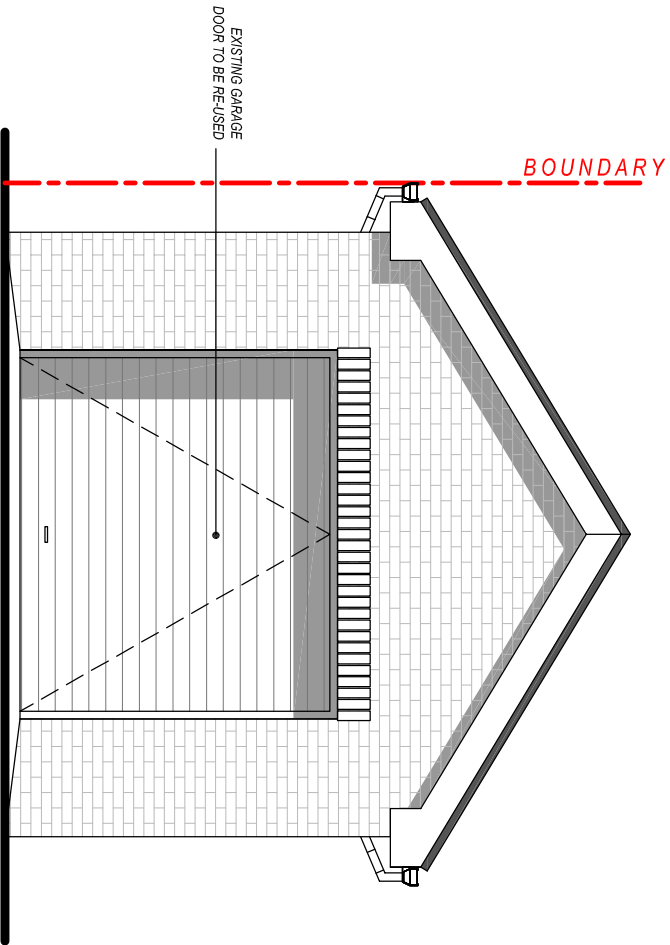


PROPOSED FRONT ELEVATION
Scale 1:50

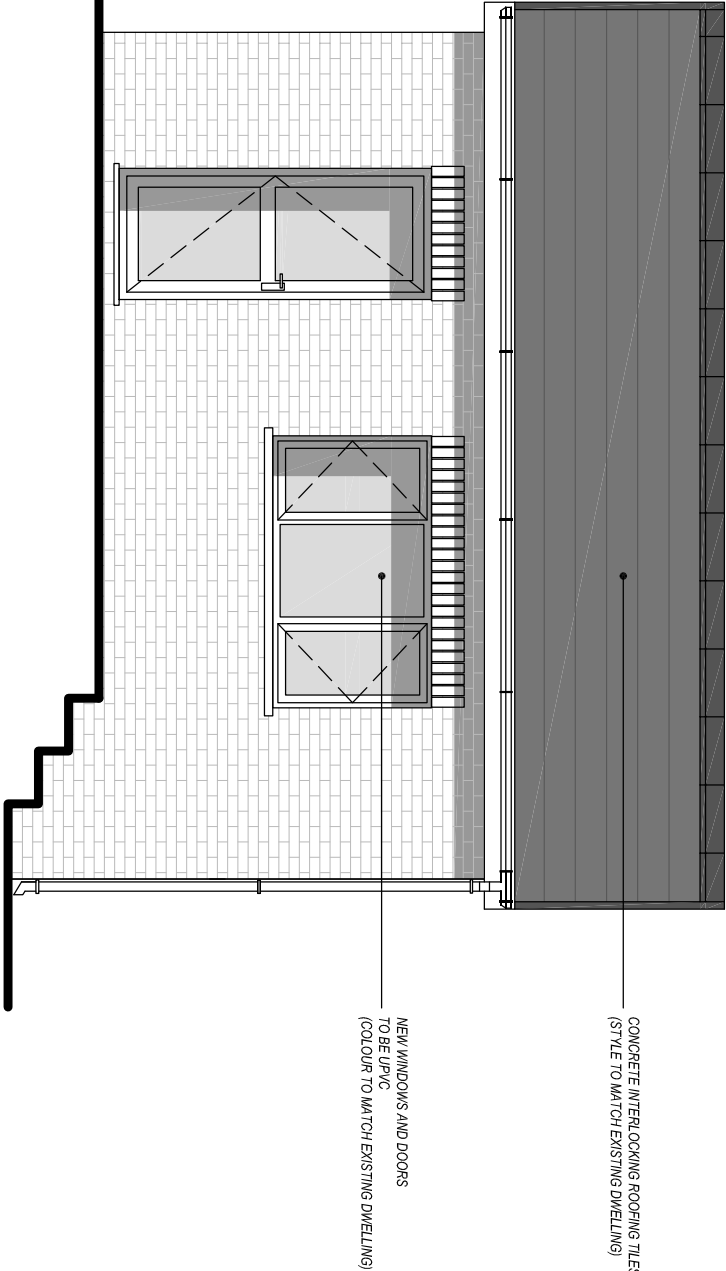

PROPOSED SIDE ELEVATION
Scale 1:50

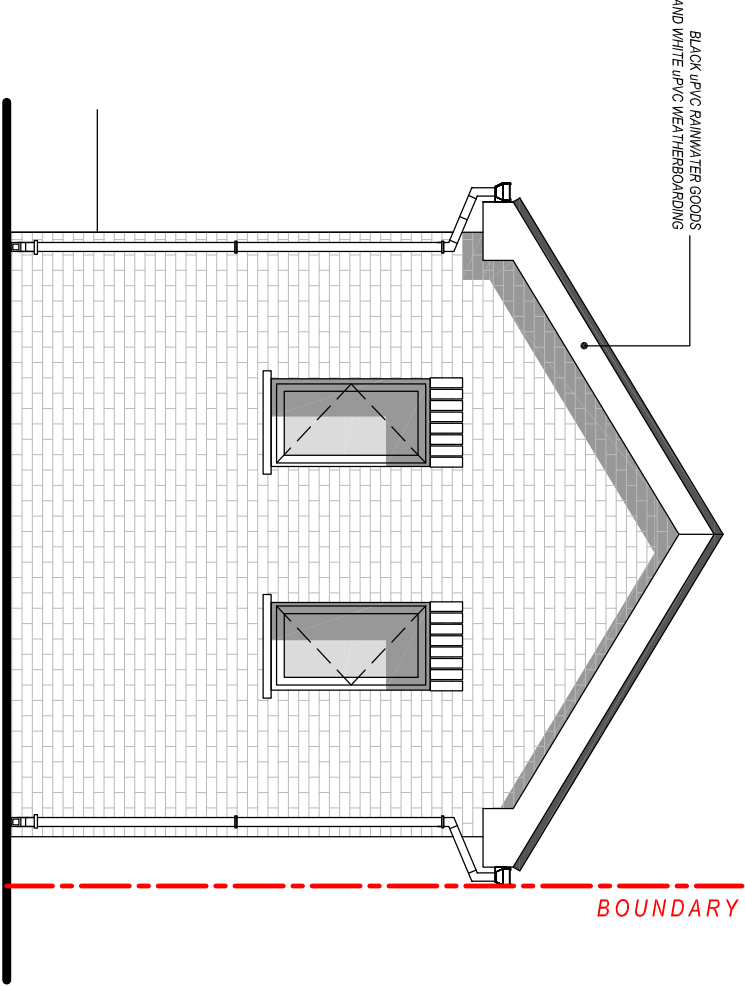

PROPOSED REAR ELEVATION
Scale 1:50

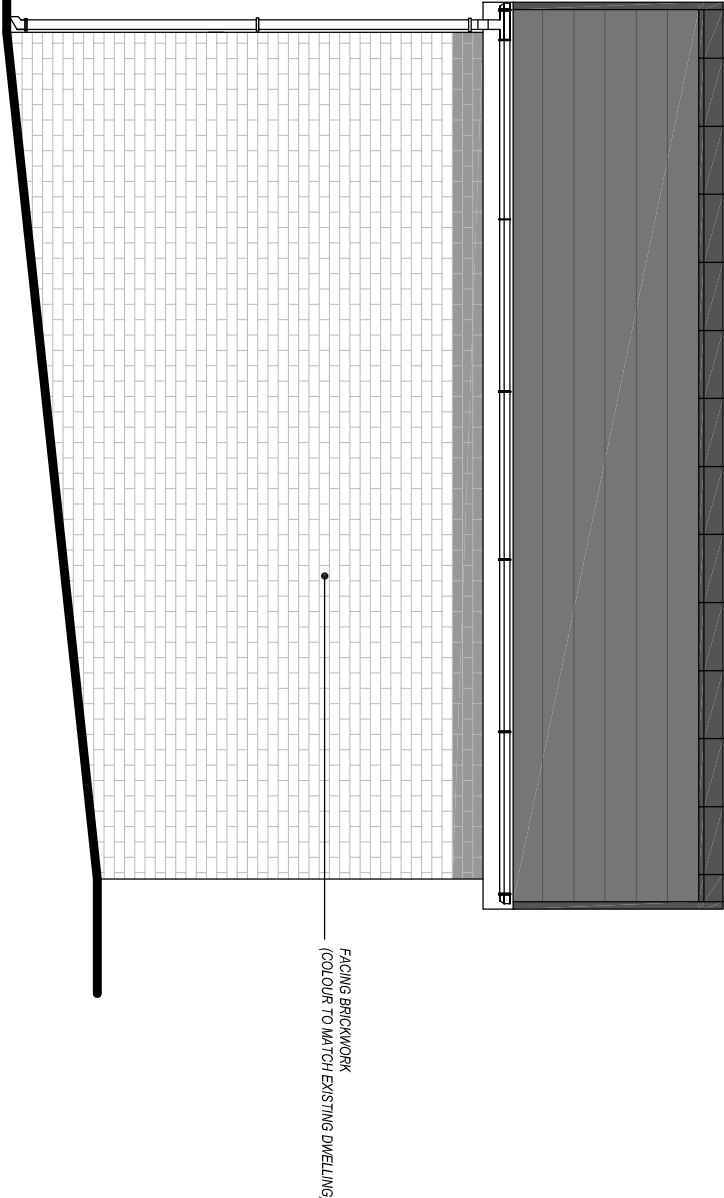

PROPOSED SIDE ELEVATION
Scale 1:50

Client:

Mr. & Mrs. V. Davies
99 Delfford
Rhos,
Neath Port Talbot
SA8 3EJ

Project Title:

PROPOSED DETACHED
GARAGE (REPLACEMENT)

General Notes:

1. Do not scale from this drawing. Take figured dimensions only.
2. Dimensions are in millimetres unless otherwise stated.

Drawing Issues:

PLANNING

Drawing Title:

PROPOSED ELEVATIONS

Drawing No:	003	Revision:	
Date:	06-11-2019	Revised:	
Scales:	1:50	Paper Size:	A3



Cwm Planning & Design Ltd.
(architectural and Draughting Services)