


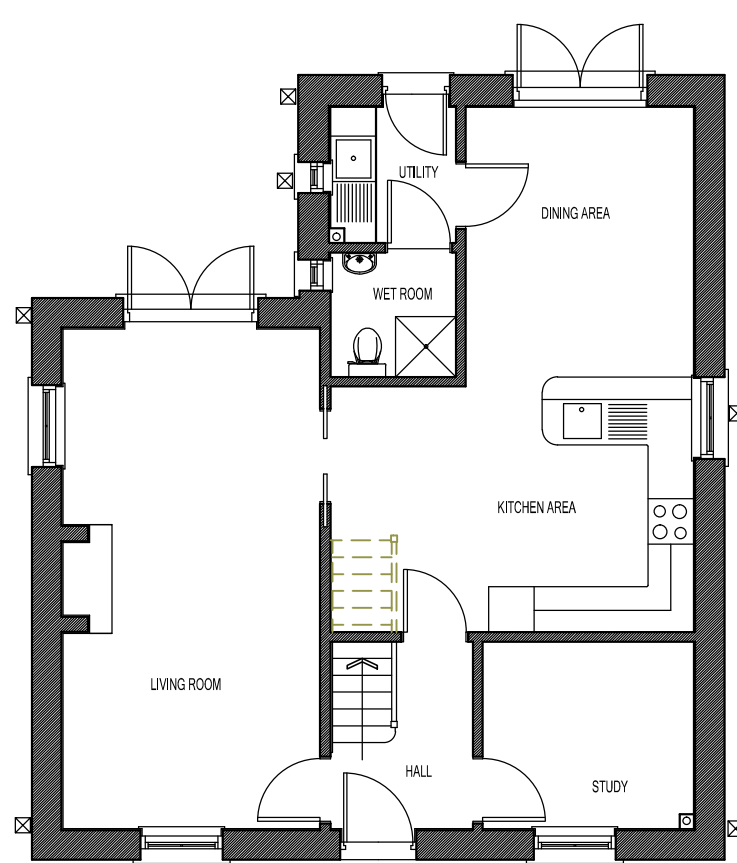
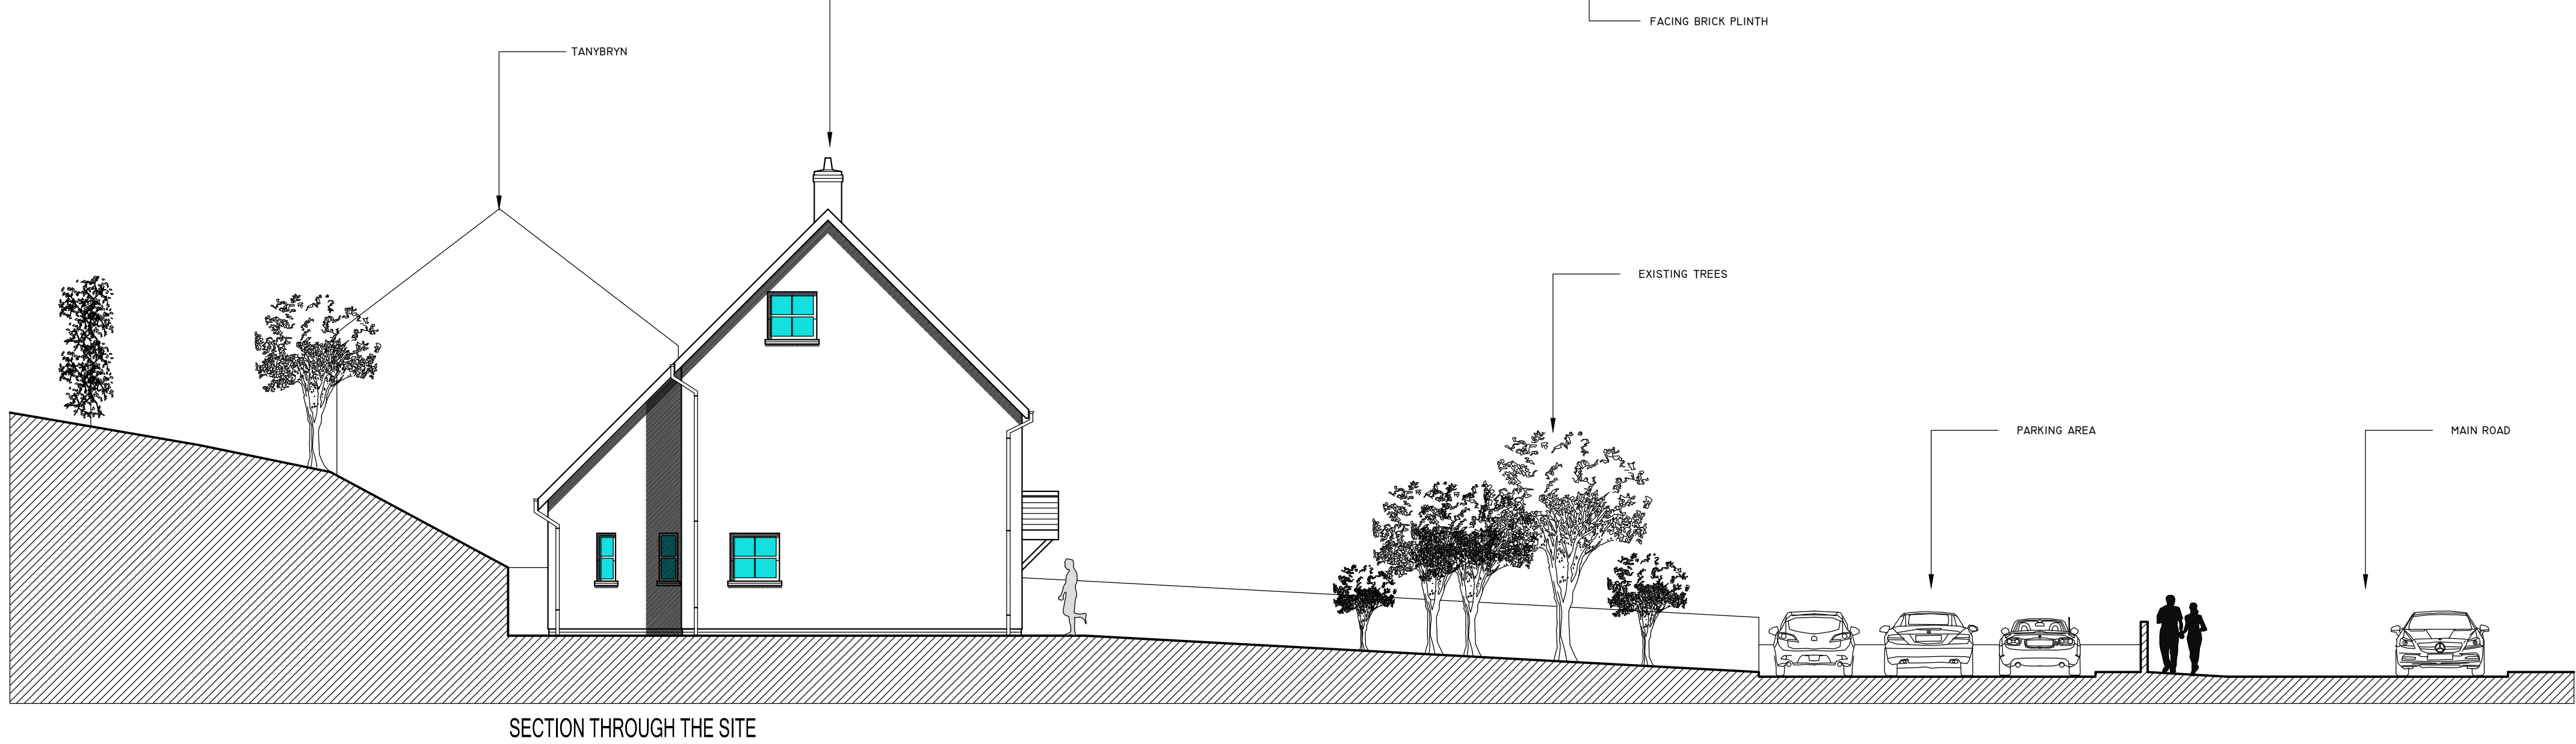


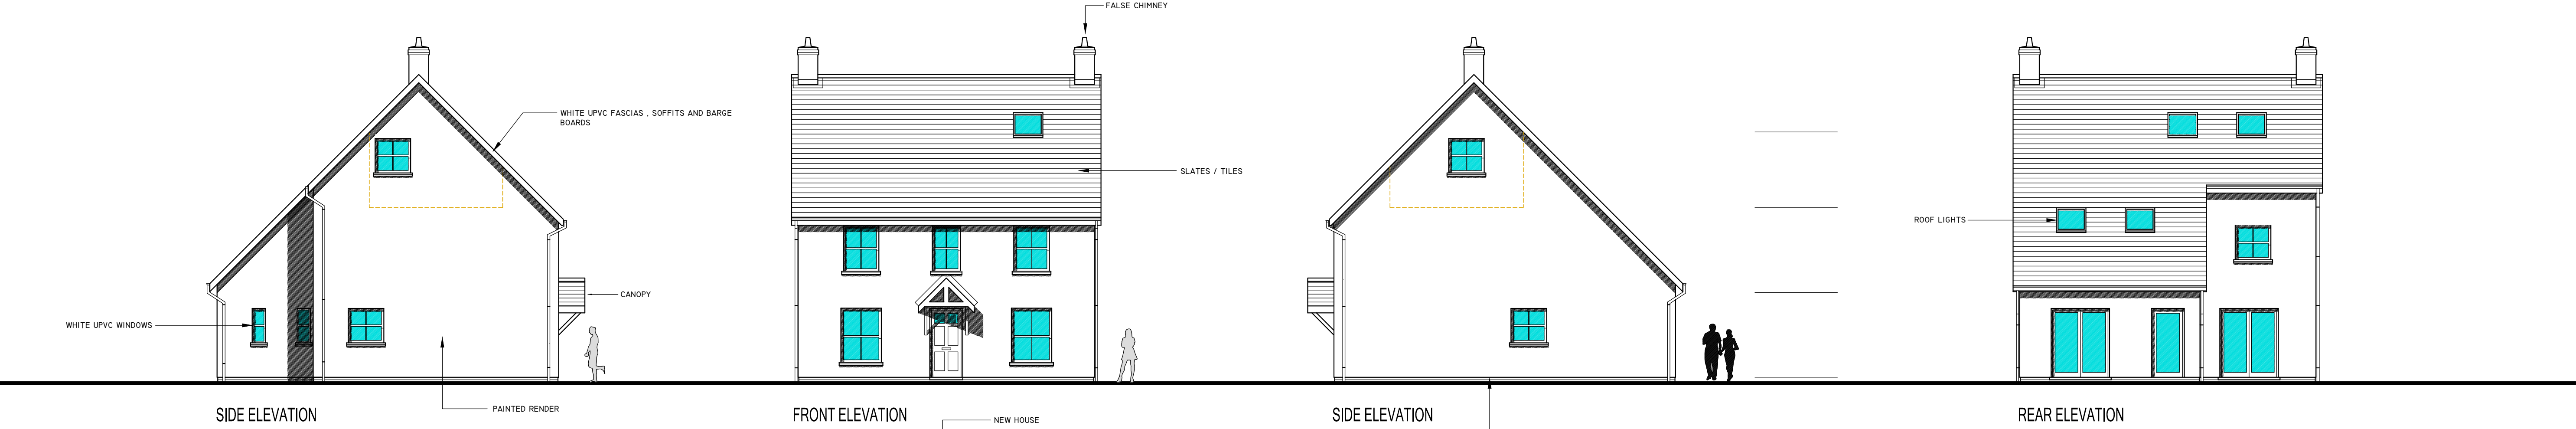


GROUND FLOOR PLAN

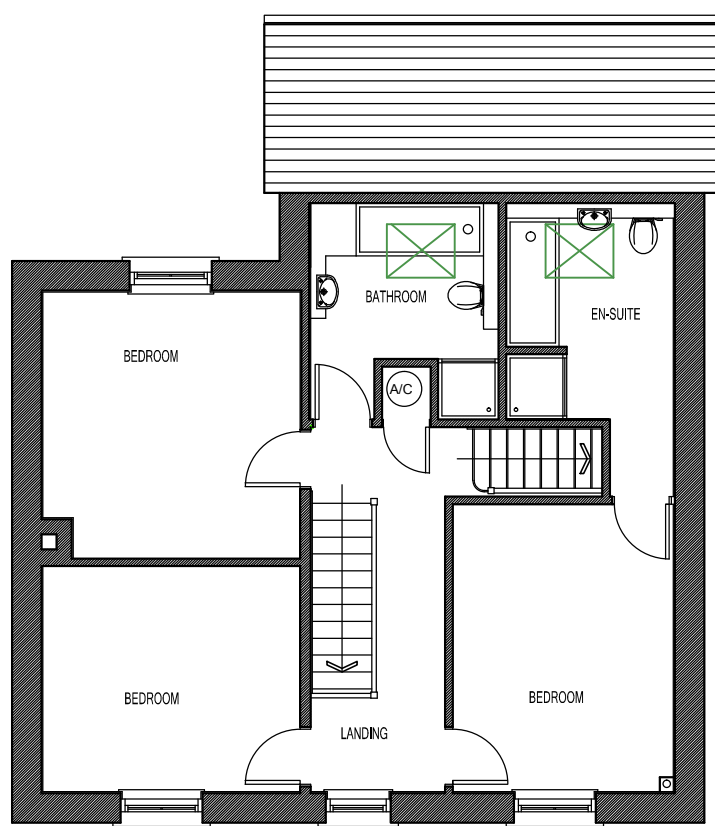

FIRST FLOOR PLAN

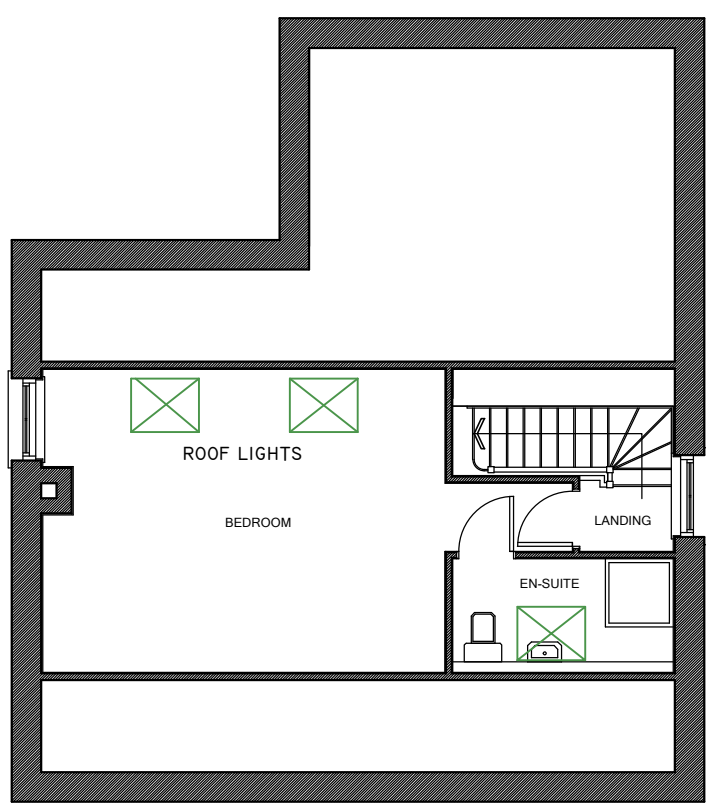

SECOND FLOOR

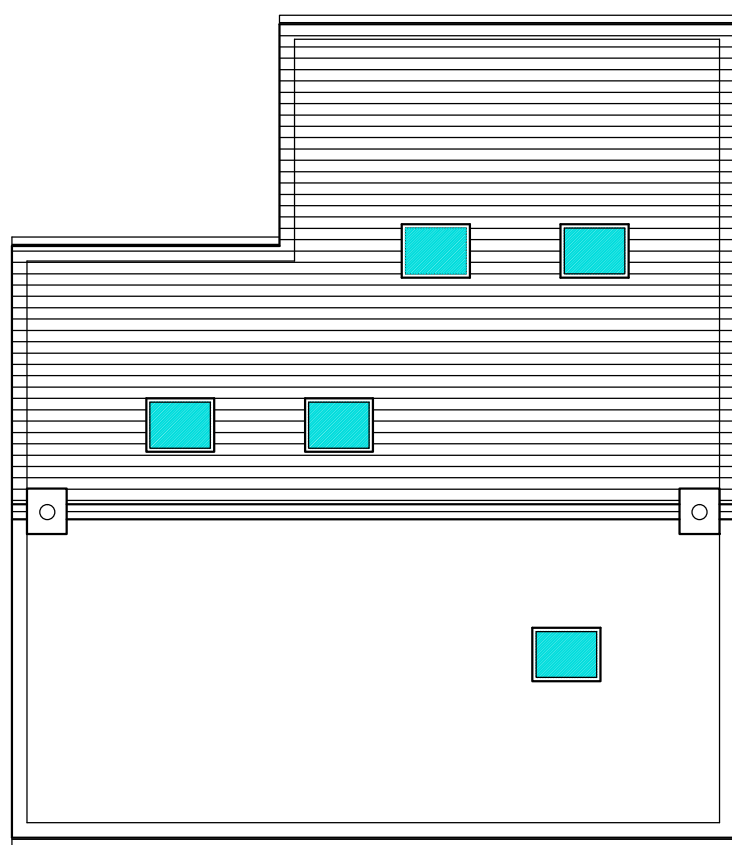

ROOF PLAN

Do not scale this drawing. Report discrepancies in figured dimensions to the architect. The drawing is copyright.	Revisions:		
	Rev No.	Date	Revision
Cib:			

Project:
PROPOSED DETACHED HOUSE
TAN Y BRYN, MAIN ROAD.
CADOXTON.
NEATH. SA10 8BL.

Title:
PLANS, ELEVATIONS AND SITE
SECTION

Scale: 1:100
Date: 0719
Project No. 4389
Drawing No. (P)03
Rev. A



BAS
BEACON ARCHITECTURAL SERVICES

