



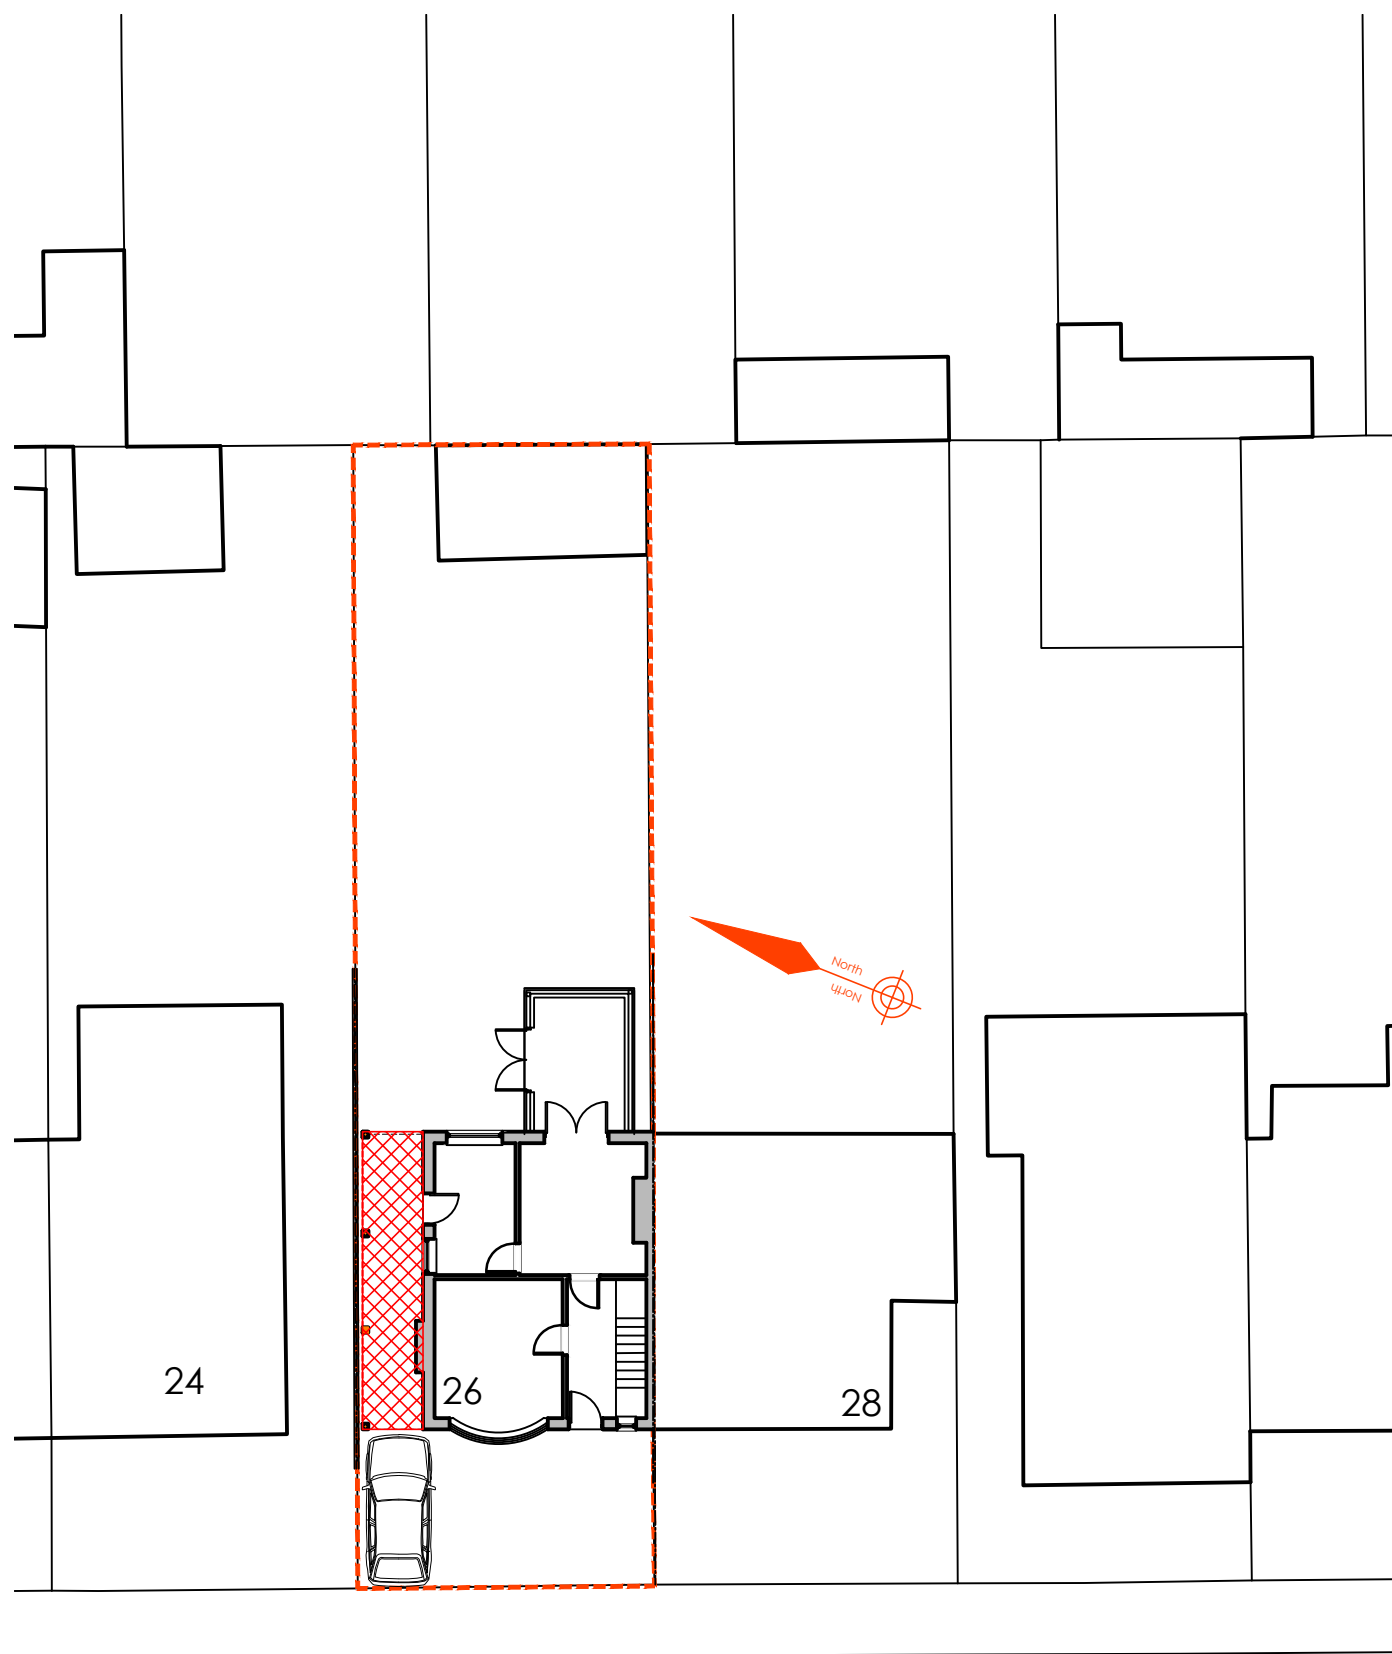

WERN ROAD

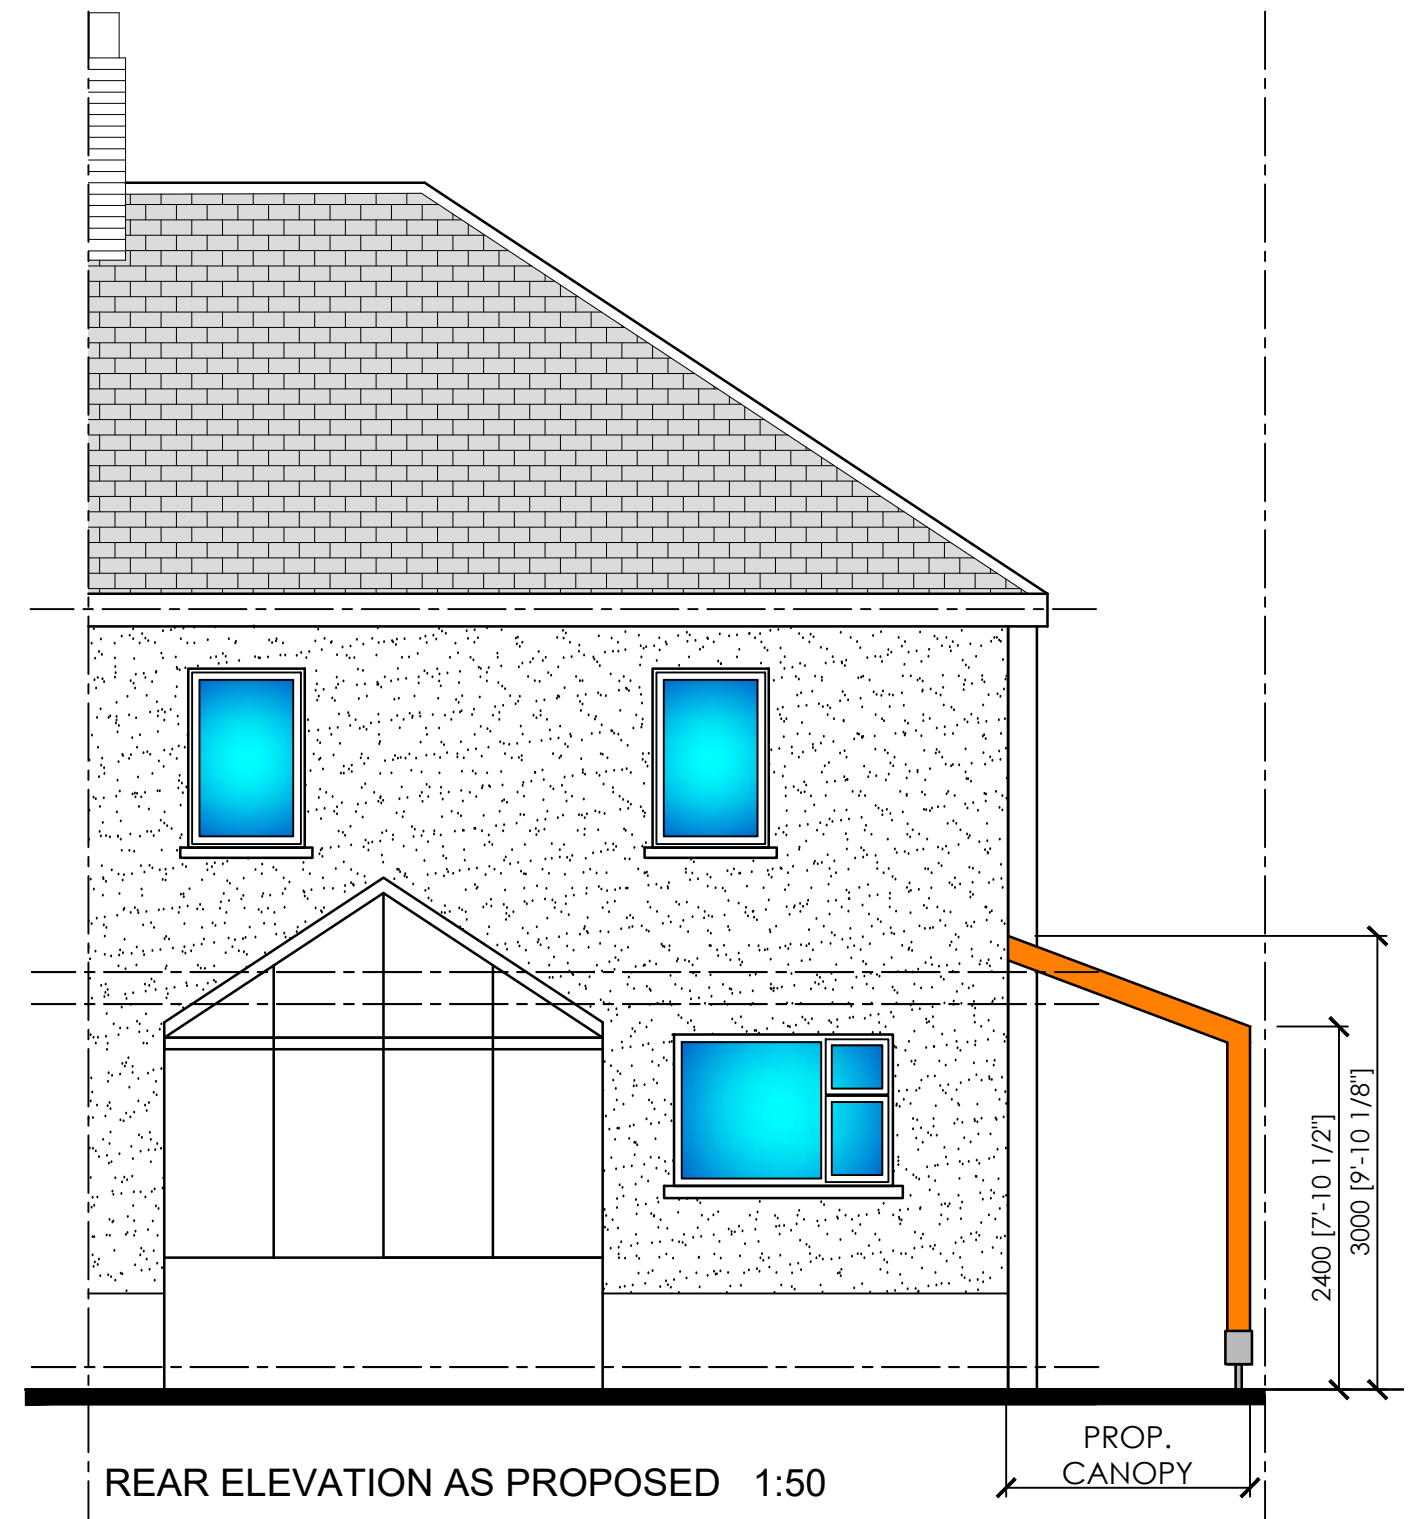

 **Creation Design**
Creation Design - Wales
Tel: 01495 616277 / 07508890294
www.creationdesign-wales.com
E-mail: info@creationdesign-wales.com

PROPOSED SIDE CANOPY
26 WERN ROAD
TAIBACH. PORT TALBOT
SA13 2BD

SITE PLAN & ELEVATION

DATE:
December 2019

DRAWN BY:
P.P.

SCALE(S):
1:50 / 1:100 @ A3

DRAWING NO:
19-105/P/05

REV:
-