



THE WARHOL

78.68m² - 846.90 ft

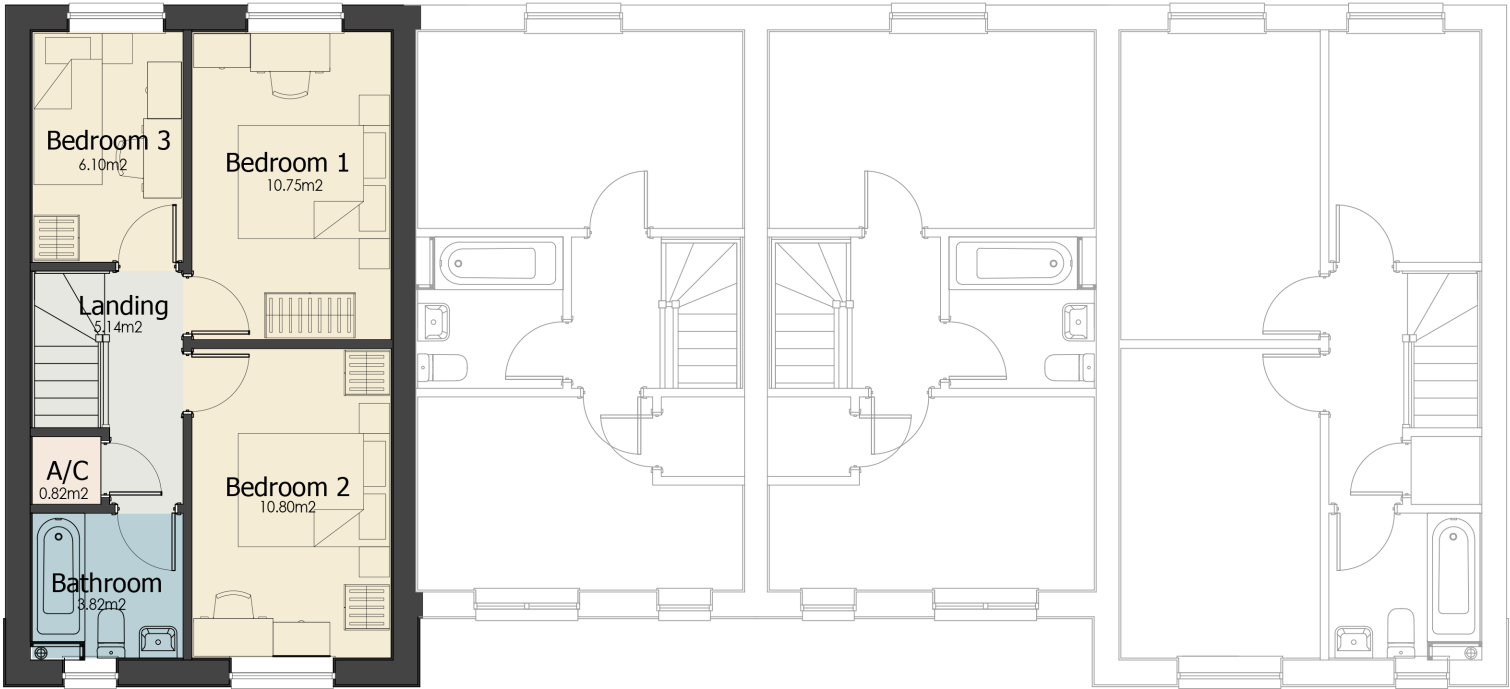

First Floor Plan

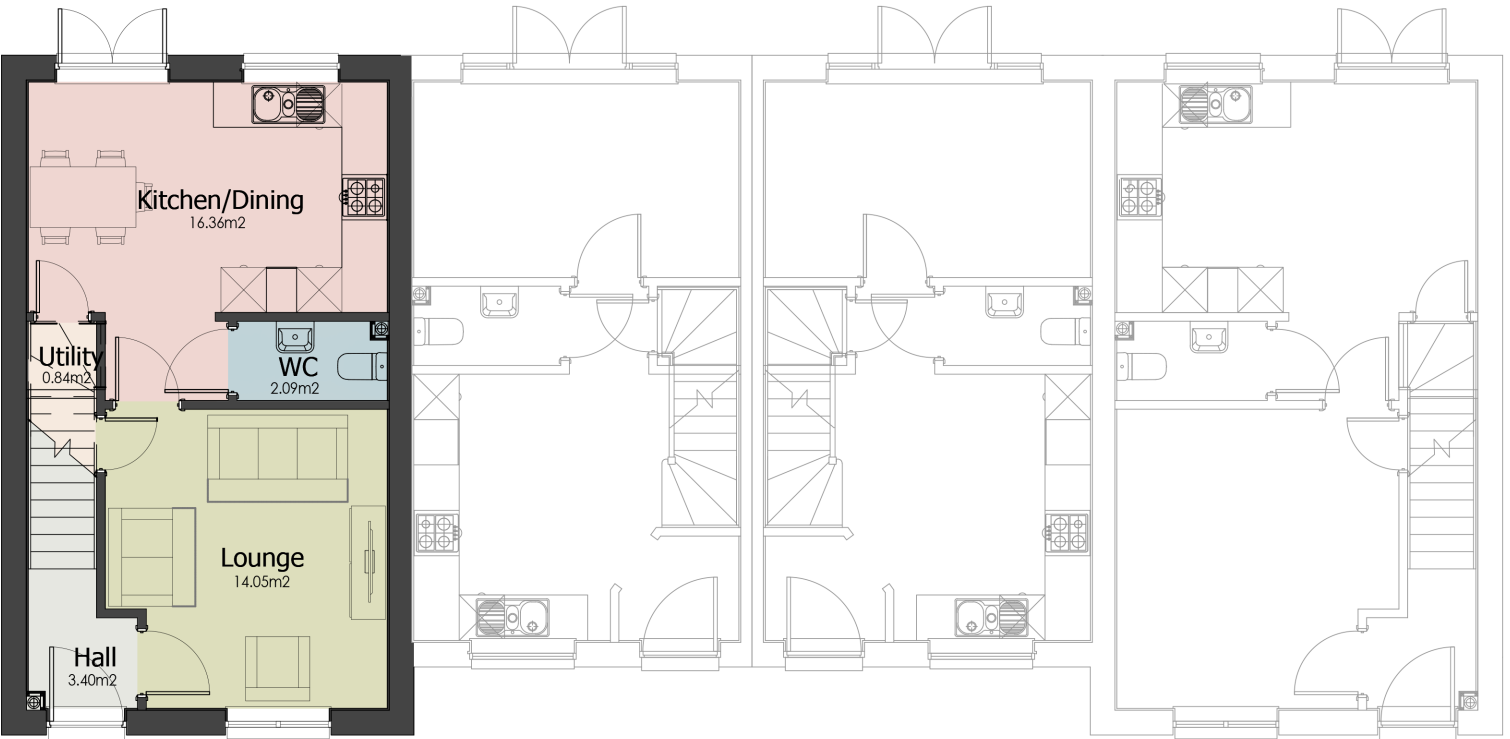

Ground Floor Plan

LOVELL

PARTNERSHIPS

Lovell Partnerships Ltd, Unit 5, Cae Gwyrdd,
Greenmeadow Business Park, Tongwynlais,
Cardiff CF15 7AB Telephone: 02920 614112

thinkurban

Architecture & Civil Engineering

Quest House
St Mellons Business Park
Fortran Road
Cardiff CF3 0EY

house type name

THE WARHOL - TYPE 01

drawing title

Floor Plans

scale

1:100 @ A3

date

28.11.19

drawn by

SC