
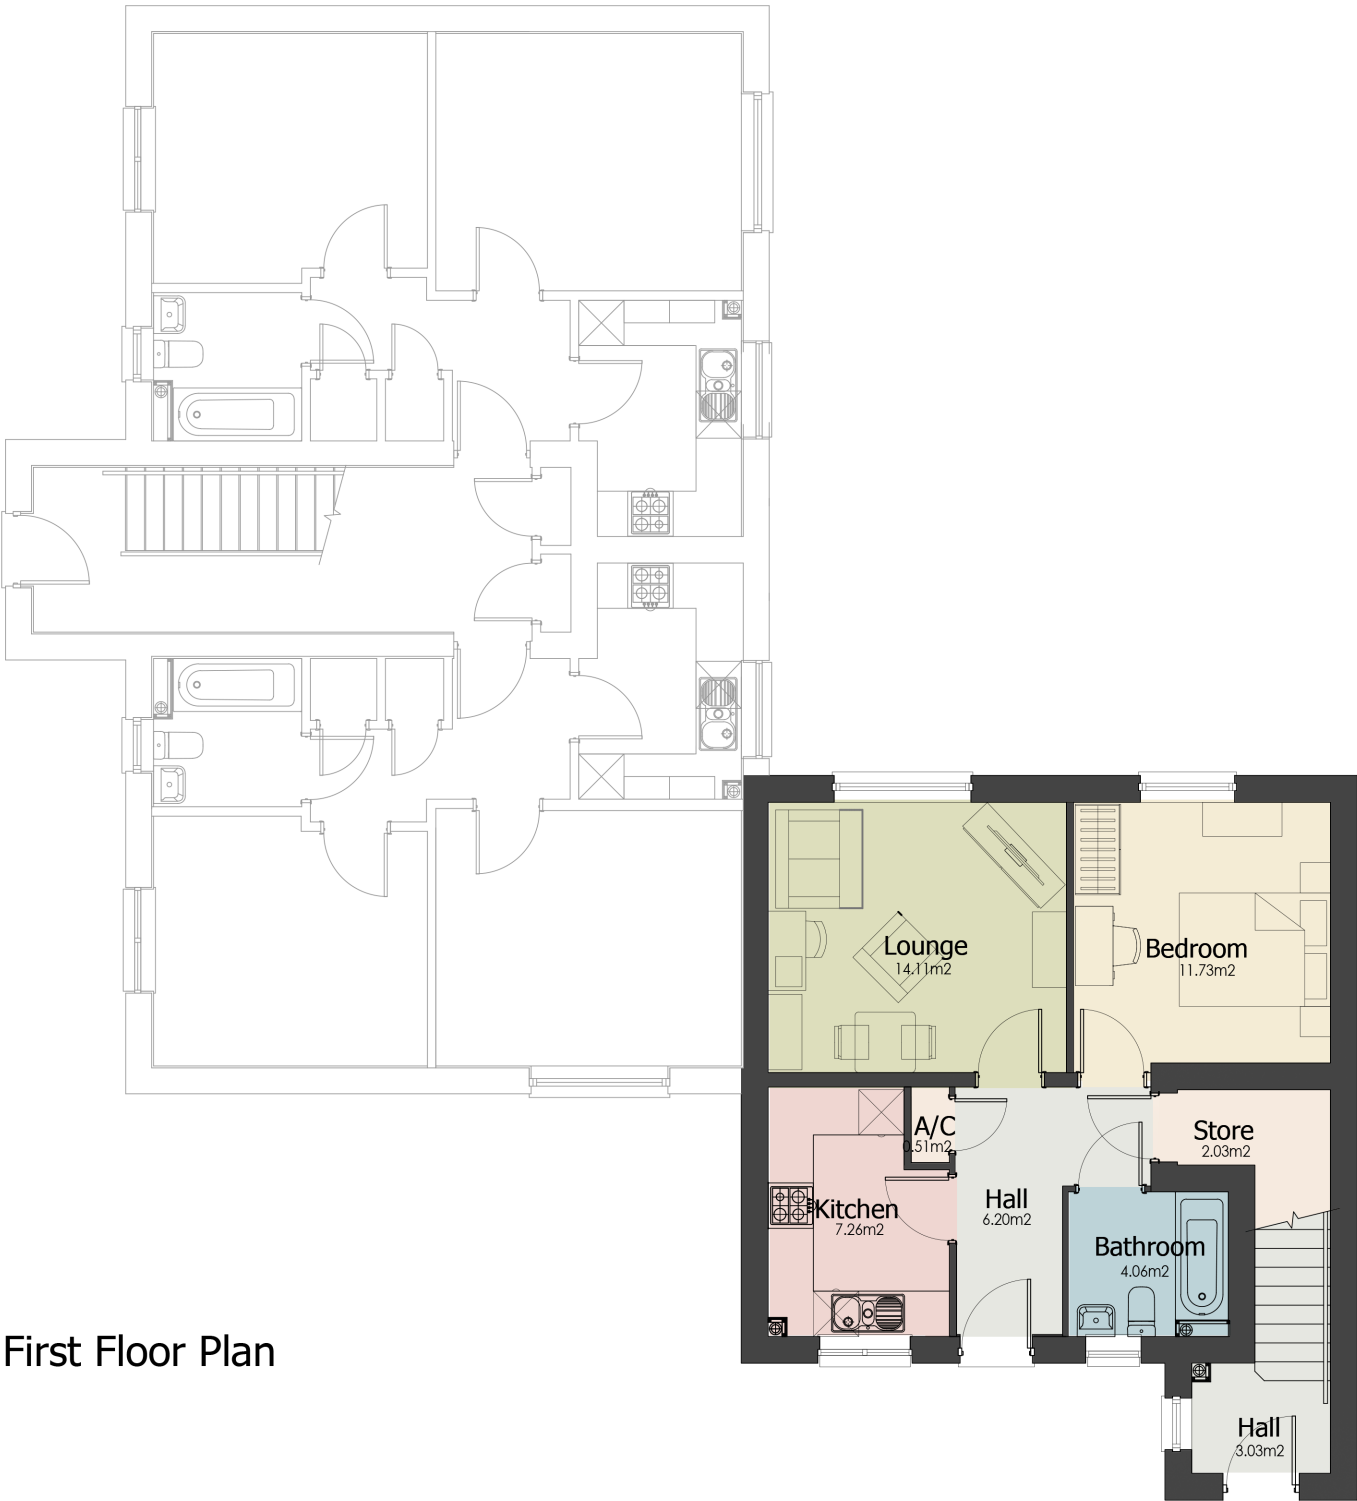
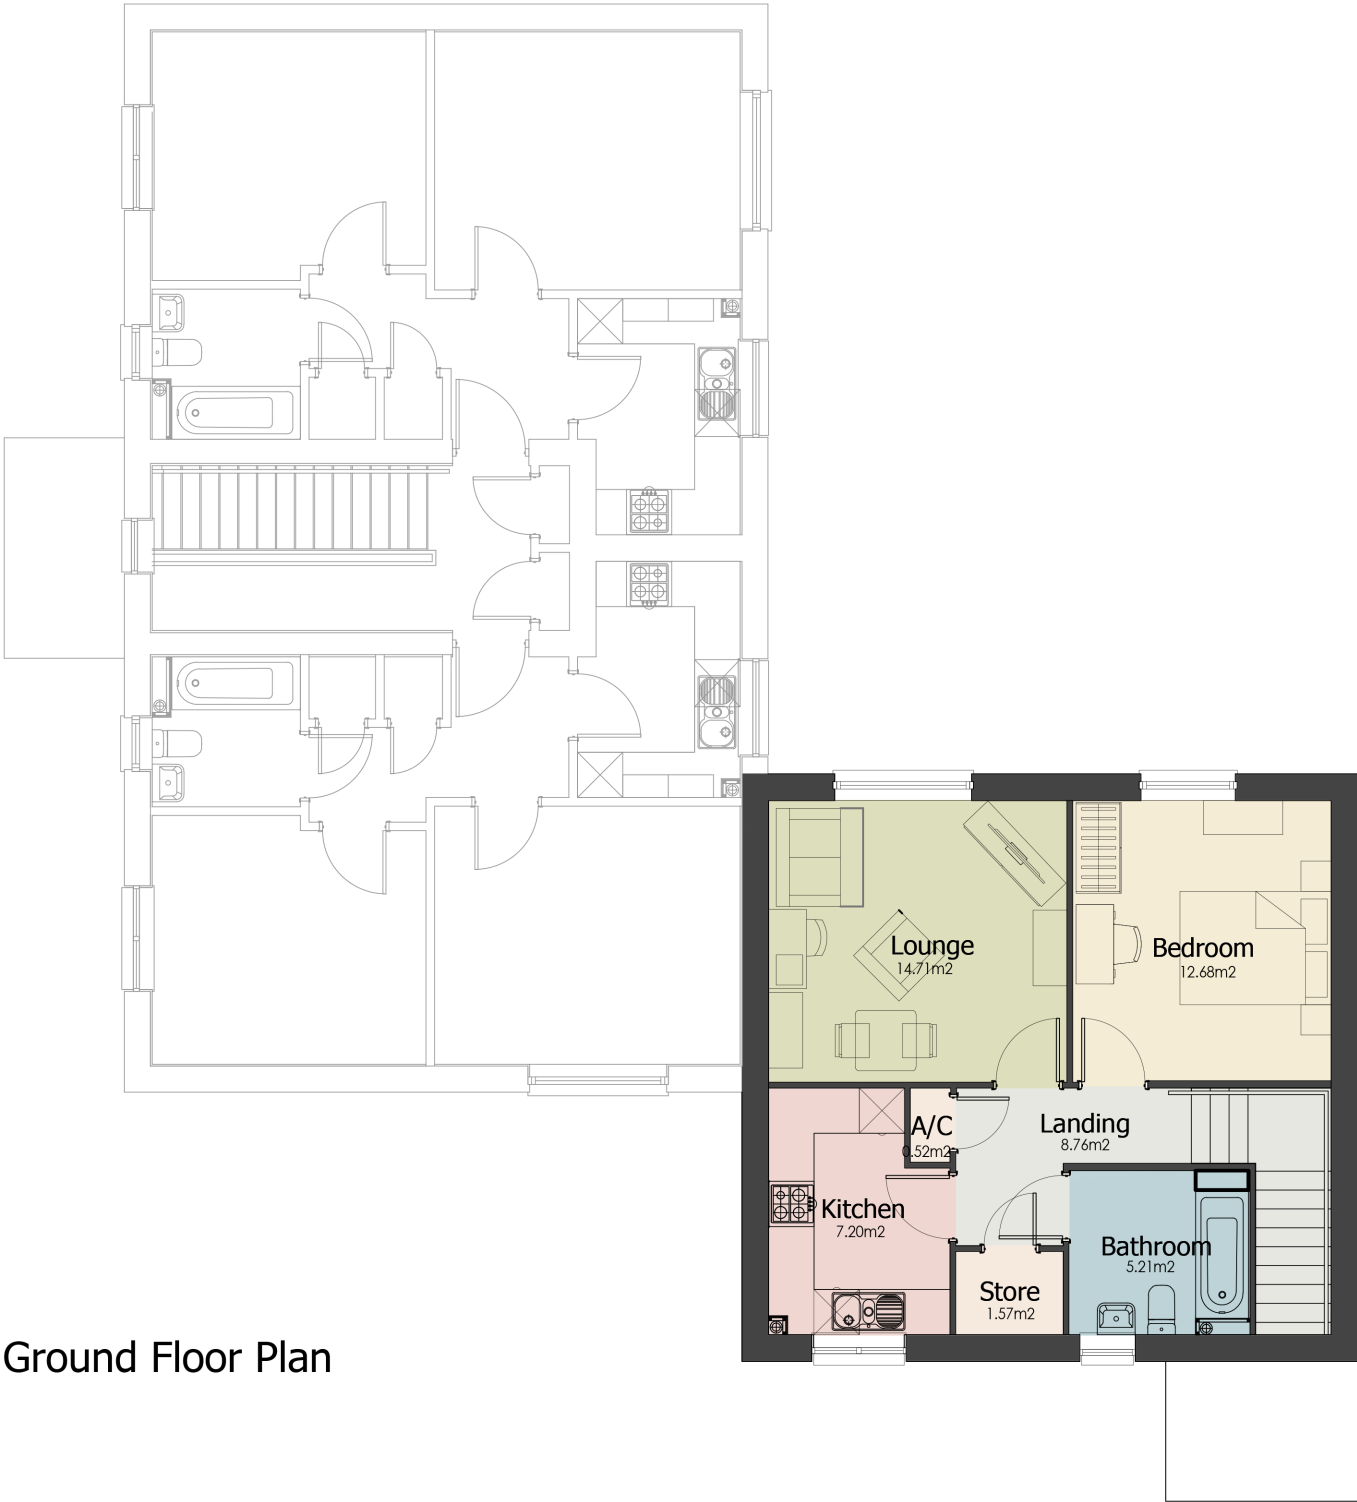


2.1.1 | 2 Person 1 Bed

Ground Floor Flat - 49.97m² - 537.87 ft | First Floor Flat - 58.46m² - 629.25 ft

 

LOVELL

PARTNERSHIPS

Lovell Partnerships Ltd, Unit 5, Cae Gwyrdd,
Greenmeadow Business Park, Tongwynlais,
Cardiff CF15 7AB Telephone: 02920 614112

thinkurban

Architecture & Civil Engineering

Quest House
St Mellons Business Park
Fortran Road
Cardiff CF3 0EY

house type name

2.1.1 - TYPE 01

drawing title

Ground and First Floor Plans

scale

1:100 @ A3

date

28.11.19

drawn by

SC