

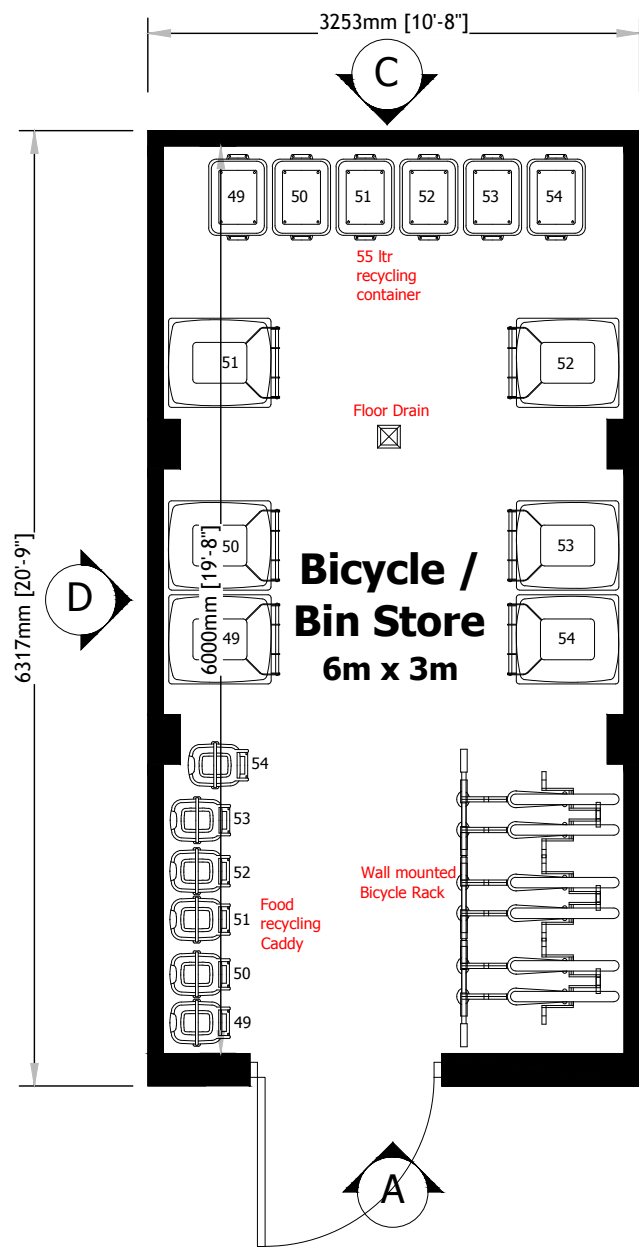



Coed Darcy, Llandarcy.

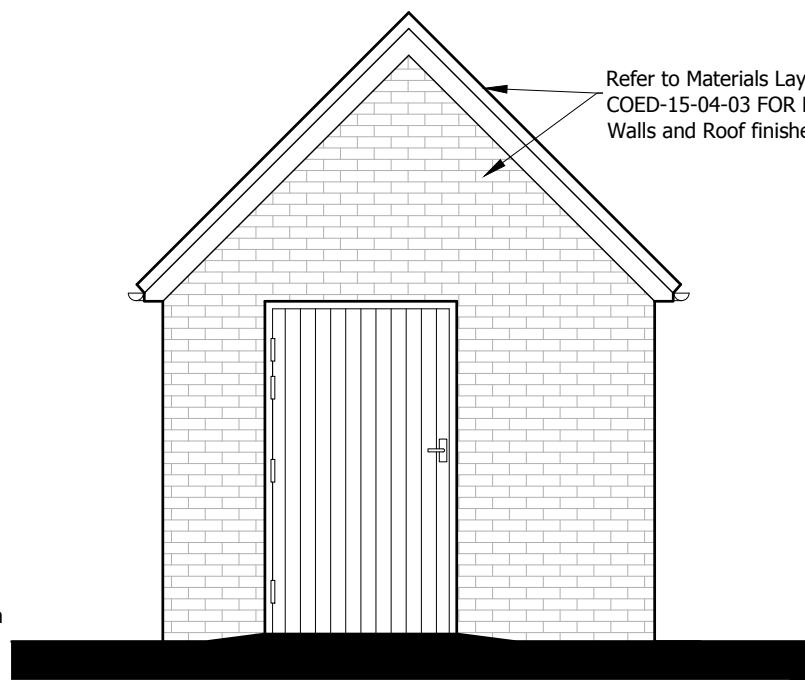


Floor Plan

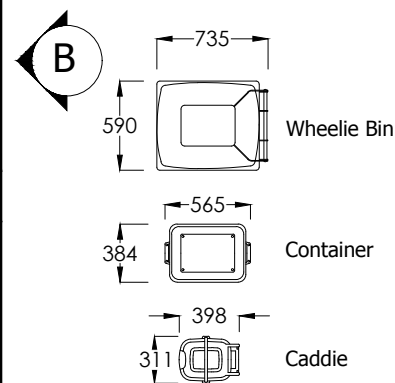


Elevation A

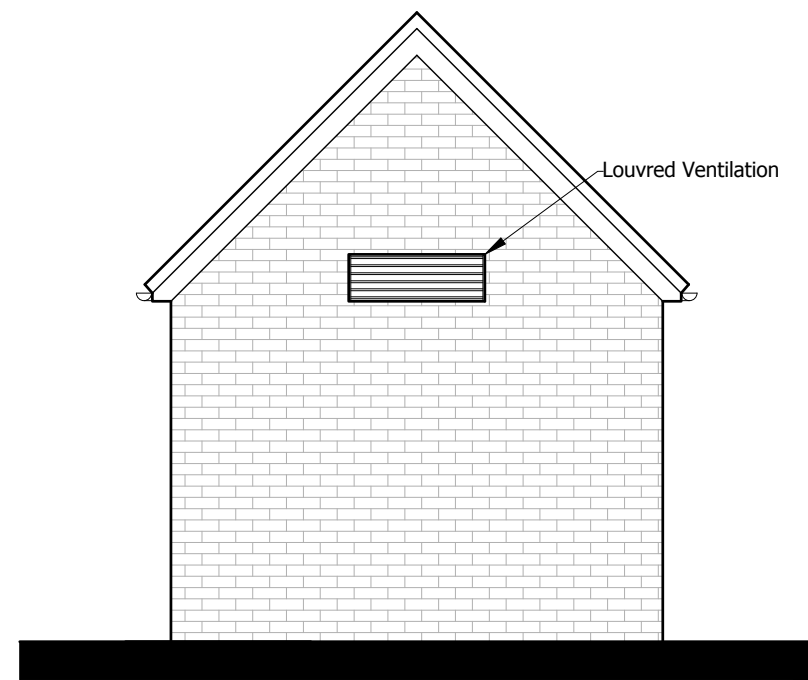

Elevation C

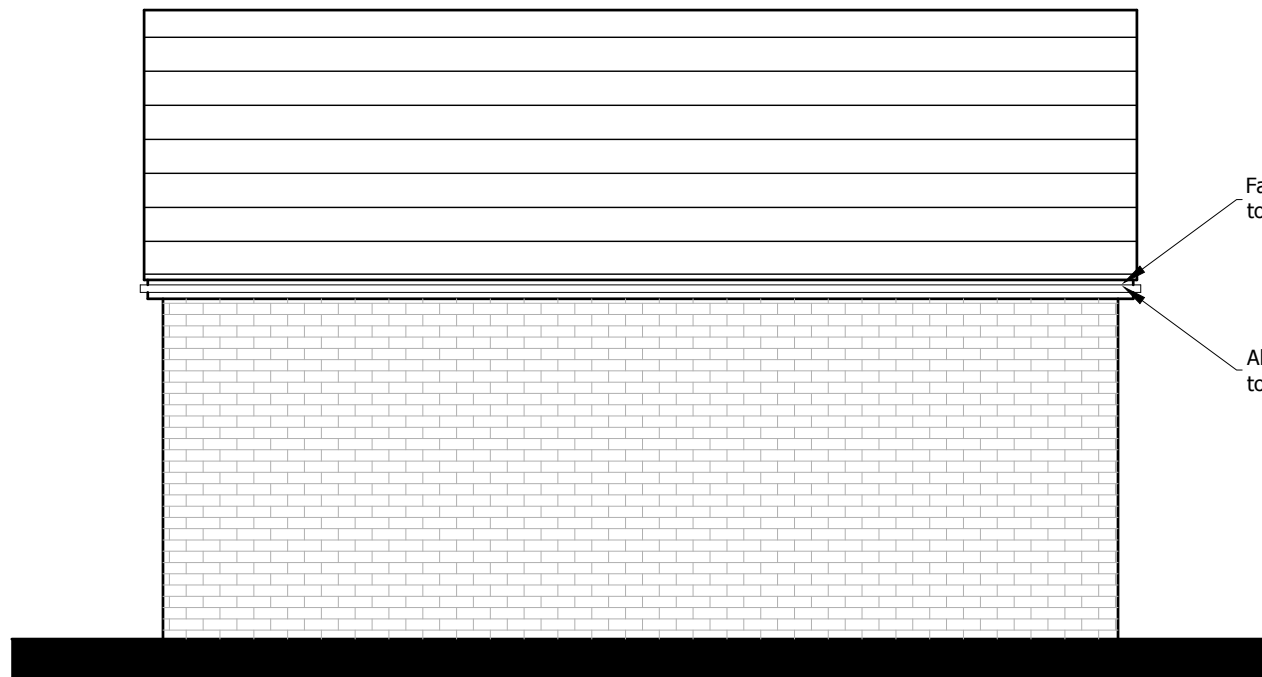

Elevation B & D

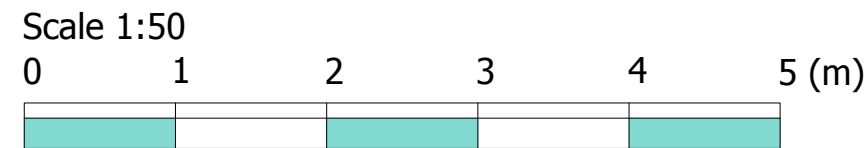

LOVELL

PARTNERSHIPS

Lovell Partnerships Ltd, Unit 5, Cae Gwyrdd,
Greenmeadow Business Park, Tongwynlais,
Cardiff CF15 7AB Telephone: 02920 614112

Revision	Date	Amendment	Initials

Quest House
St Mellons Business Pa
Fortran Road
Cardiff CF3 0EY

Architecture & Civil Engineering

house type name
BICYCLE / BIN STORAGE

drawing title Elevations	date 28.11.19
scale 1:50 @ A3	drawn by PVCT

Do NOT scale off this drawing. Check dimensions before use and notify Think Urban Design Ltd. of any discrepancies immediately. Contractors, subcontractors and suppliers must verify all dimensions supplied on the drawings and on site before commencing works. Check the contents of this drawing and any tabular information before ordering materials. © Think Urban Design Ltd.