



THE BOWIE

Each Flat 44.26m² - 476.41 ft

 

Ground Floor Plan

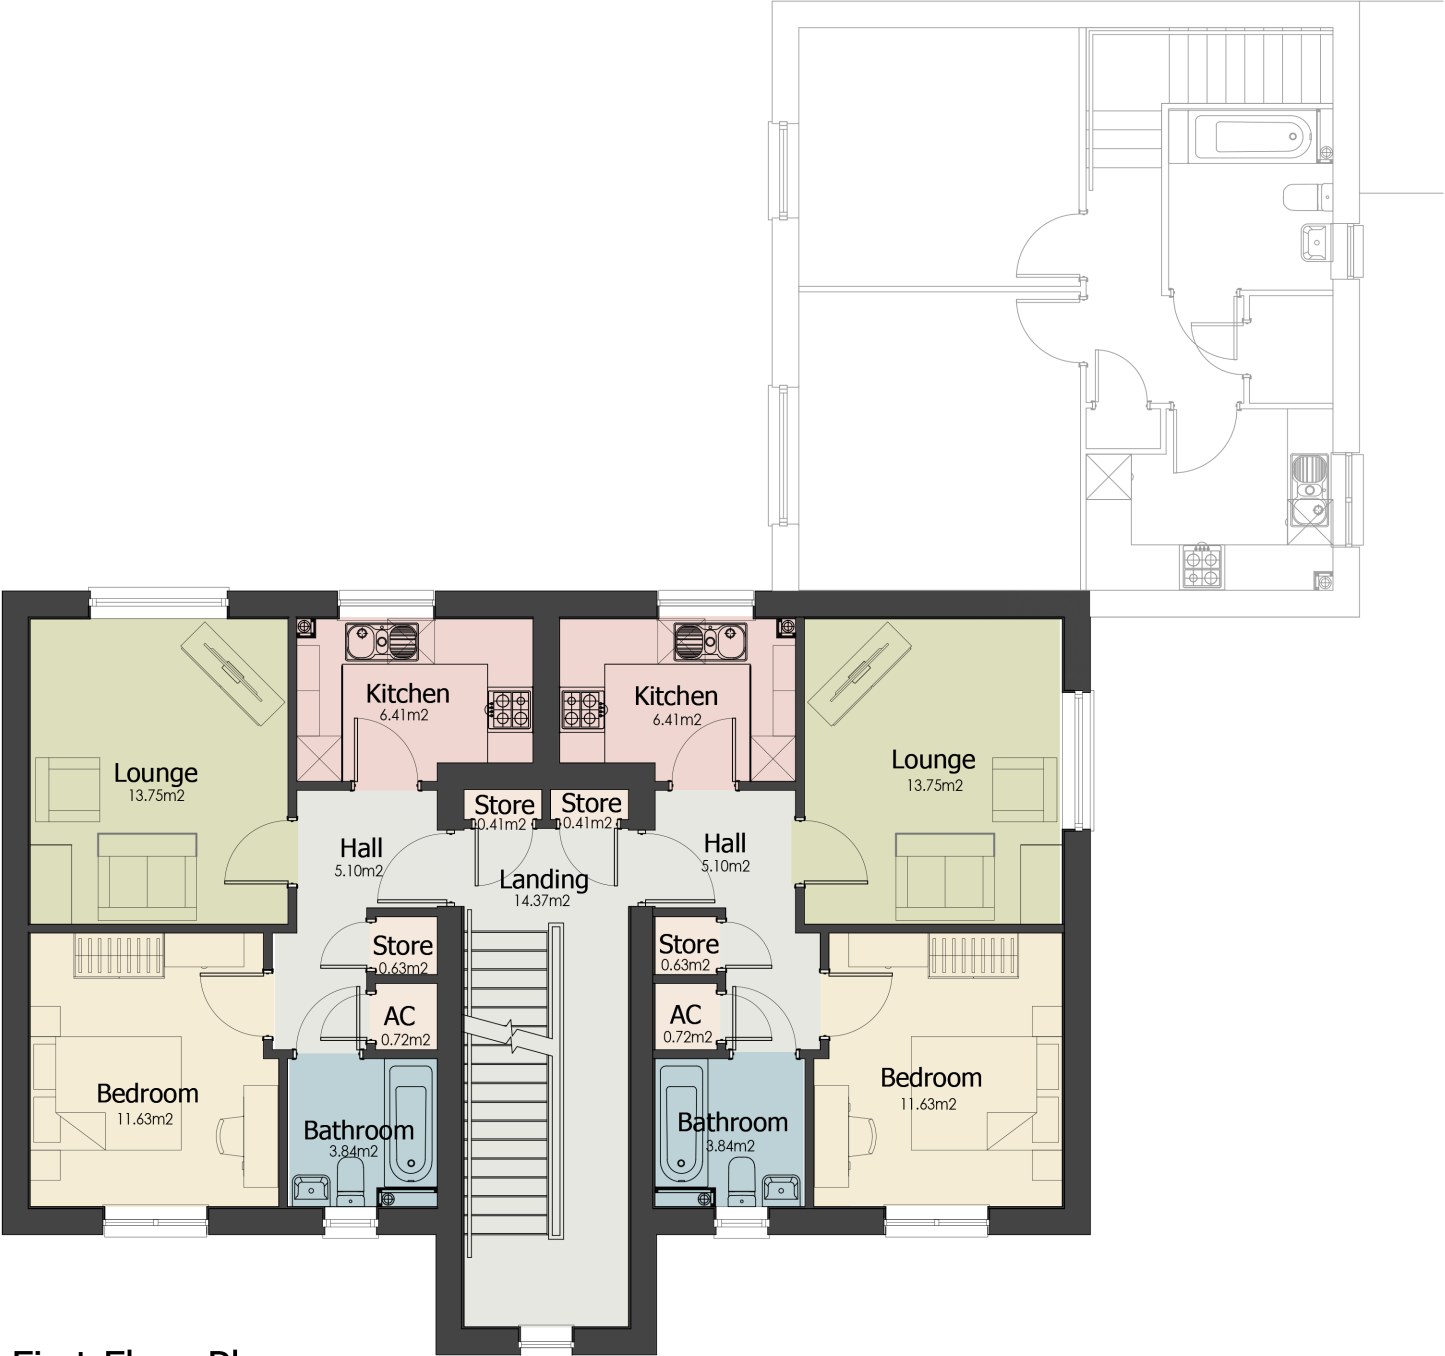

First Floor Plan

LOVELL

PARTNERSHIPS

Lovell Partnerships Ltd, Unit 5, Cae Gwyrd, Greenmeadow Business Park, Tongwynlais, Cardiff CF15 7AB Telephone: 02920 614112

thinkurban

Architecture & Civil Engineering

Quest House

St Mellons Business Park

Fortran Road

Cardiff CF3 0EY

house type name

THE BOWIE

drawing title

Ground and First Floor Plans

scale

1:100 @ A3

date

28.11.19

drawn by

SC