


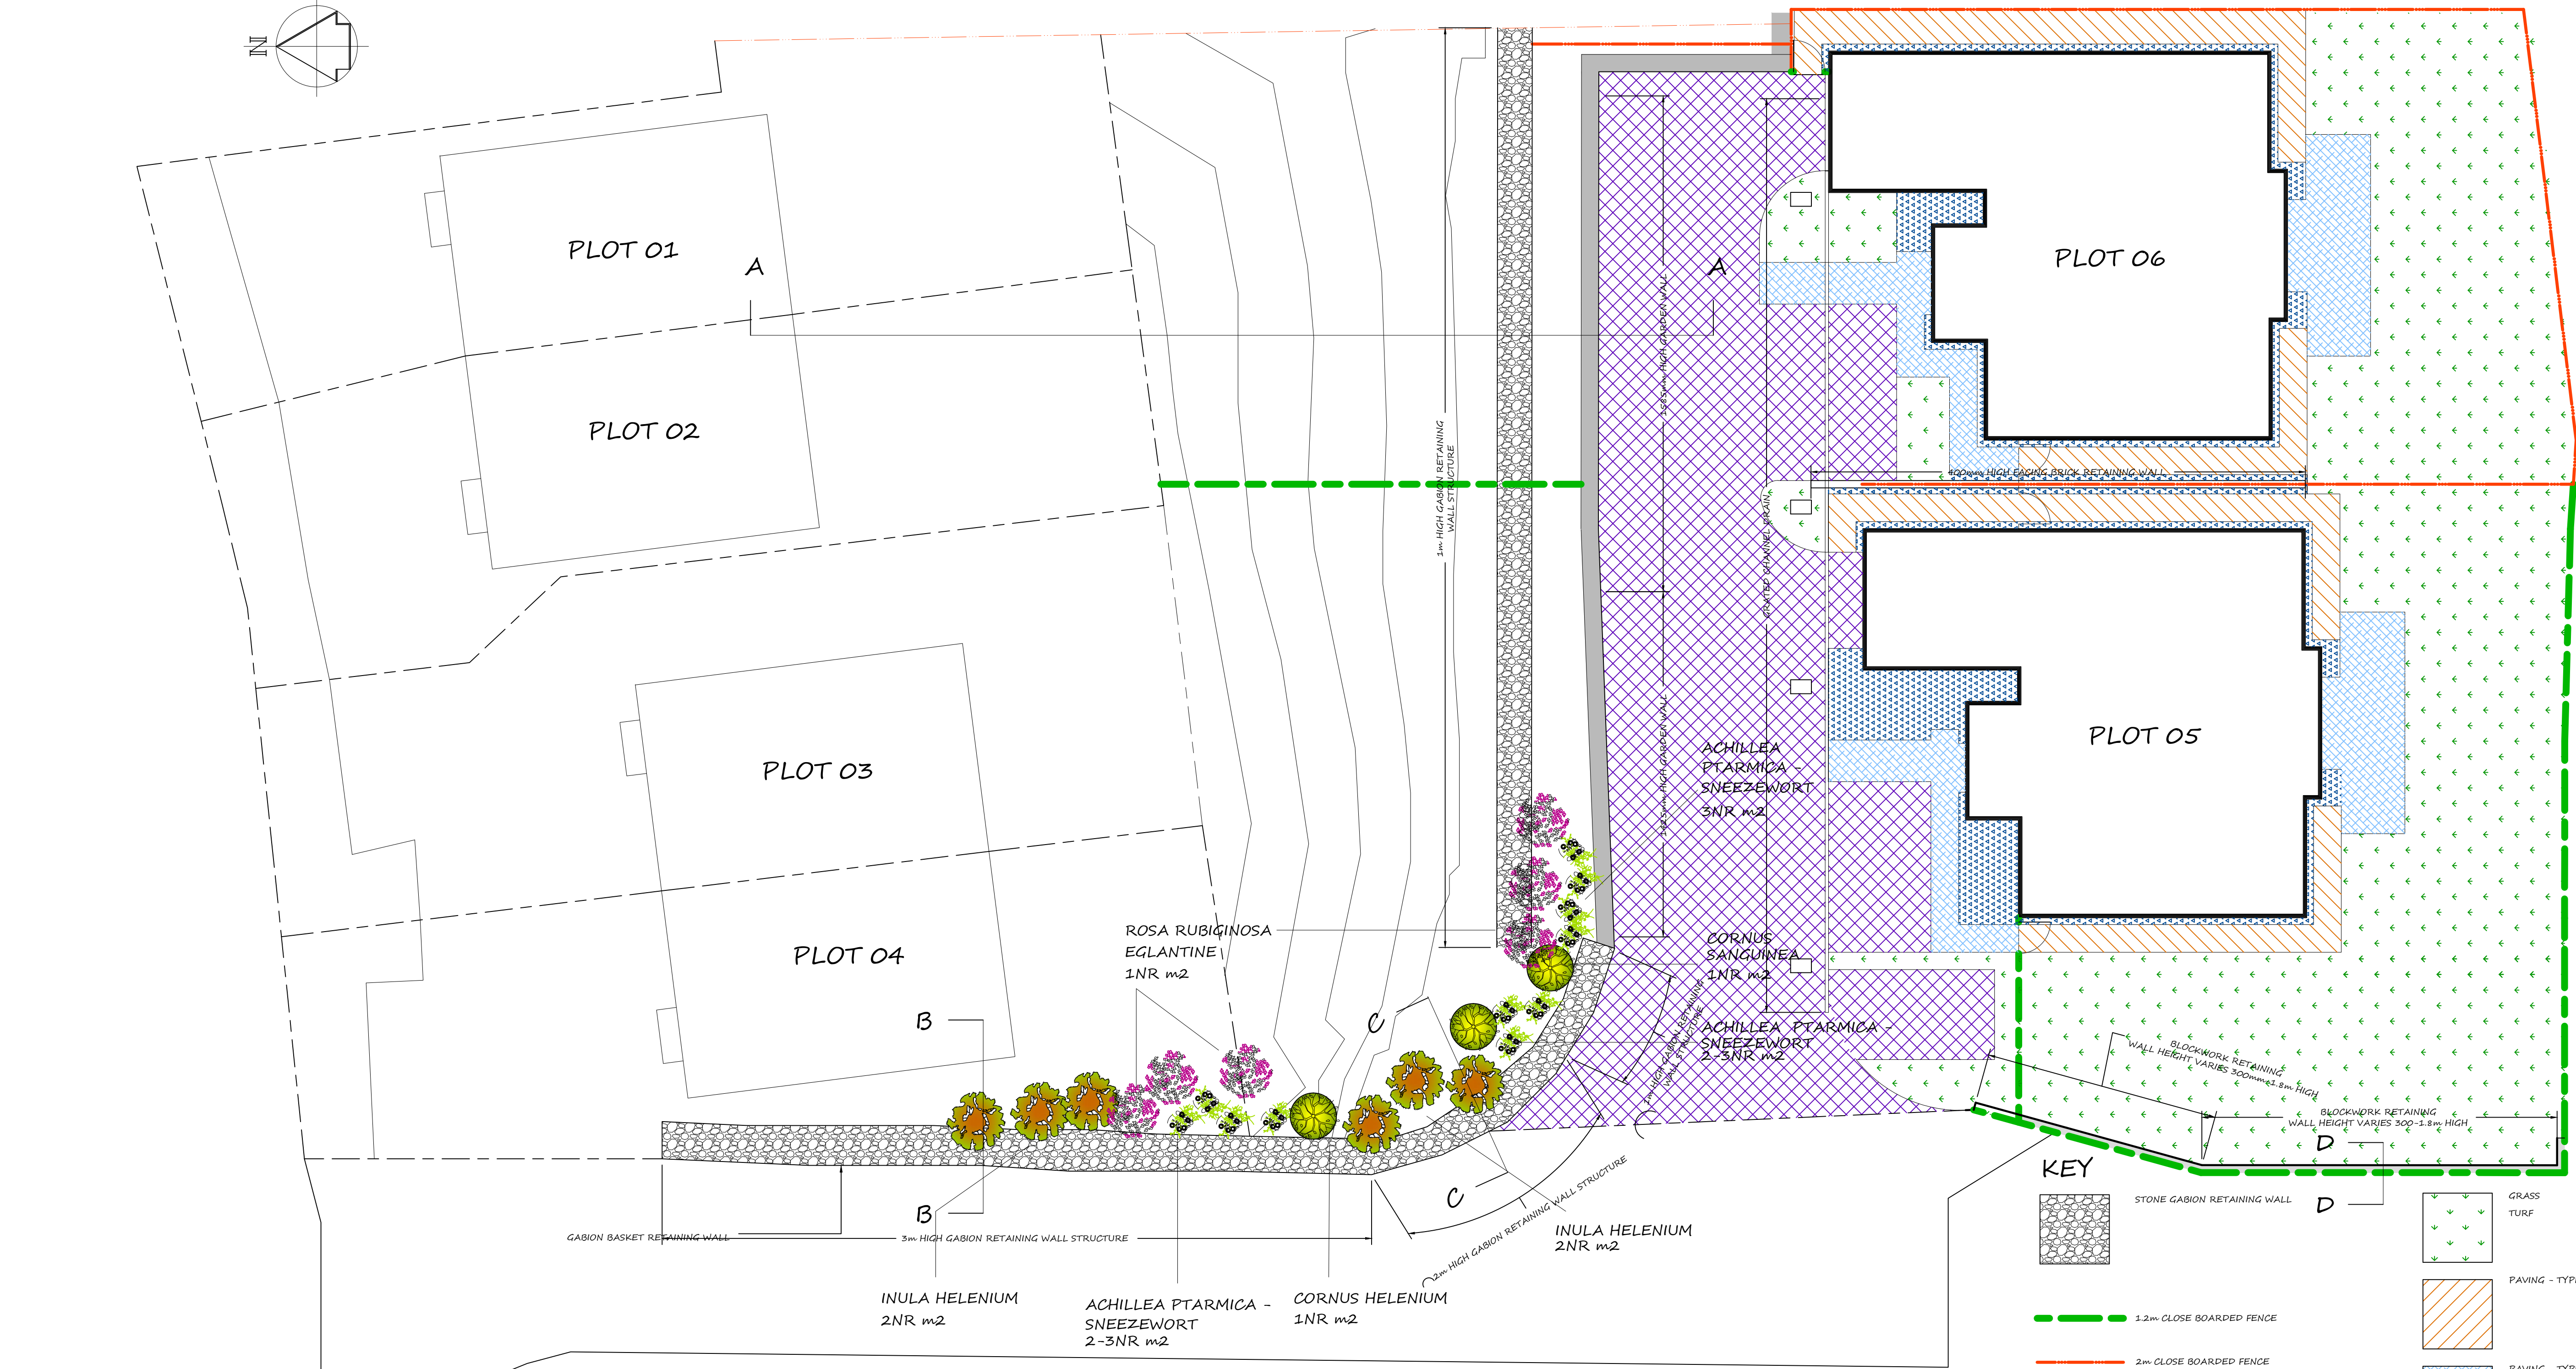


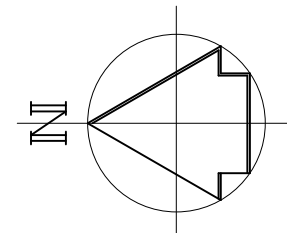


SITE PLAN
EXTERNAL WORKS PLAN
LANDSCAPING TO GABION WALL
SCALE 1:100 @ A1

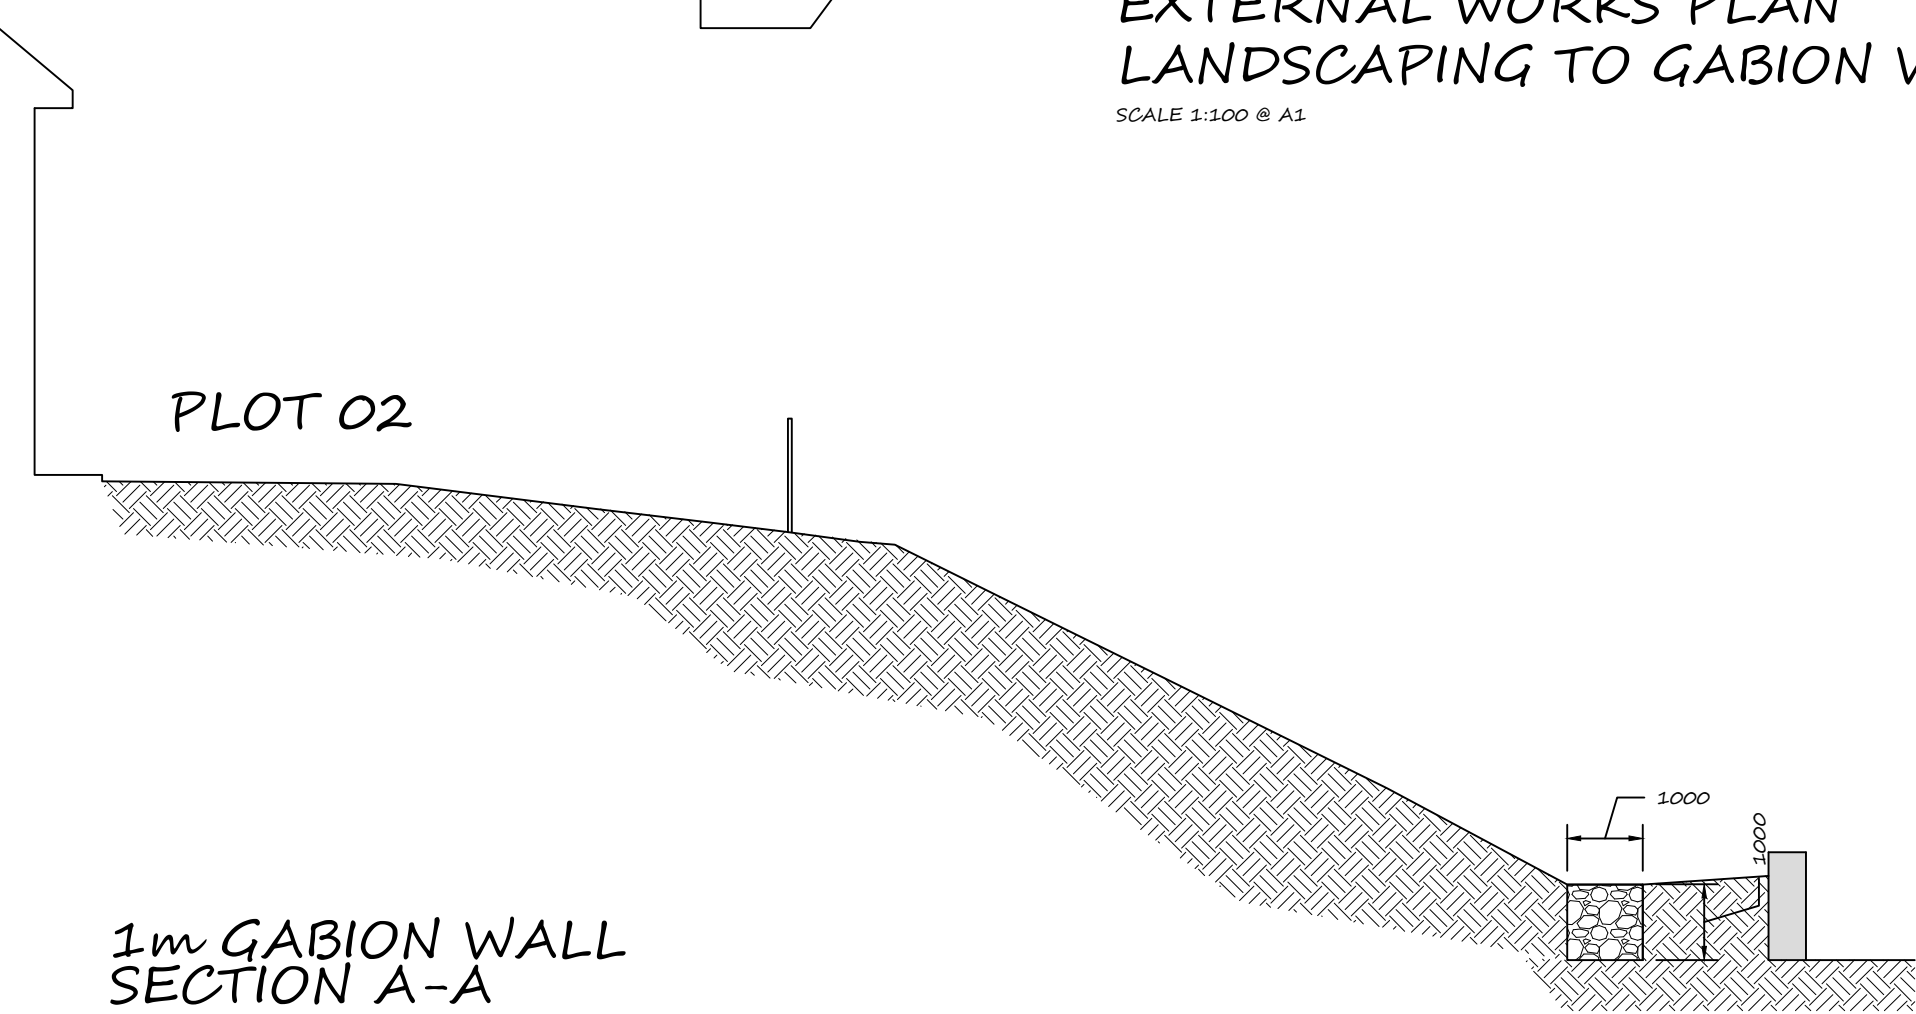


1m GABION WALL
SECTION A-A
SCALE 1:100 @ A1

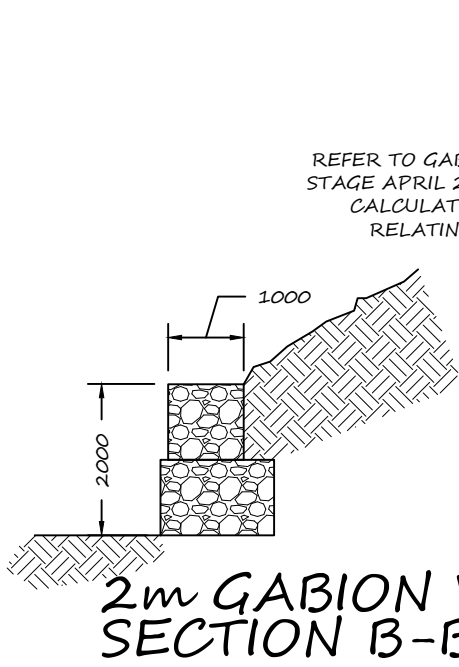

2m GABION WALL
SECTION B-B
SCALE 1:100 @ A1

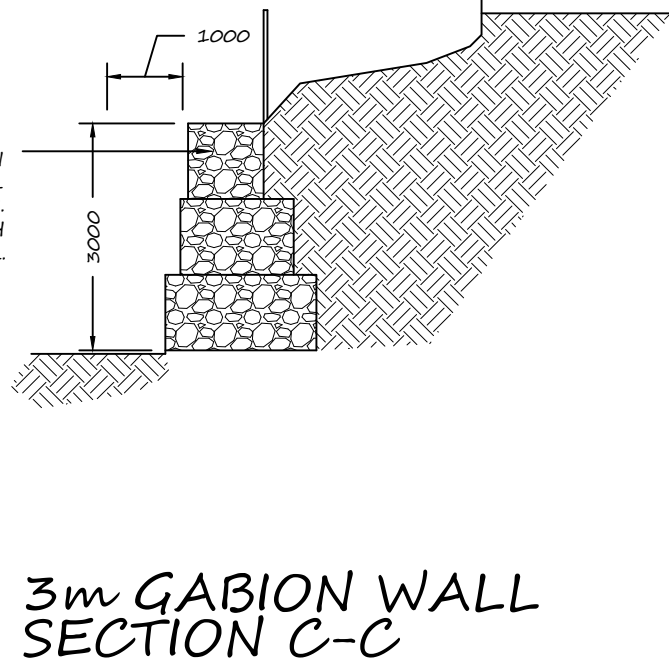

3m GABION WALL
SECTION C-C
SCALE 1:100 @ A1

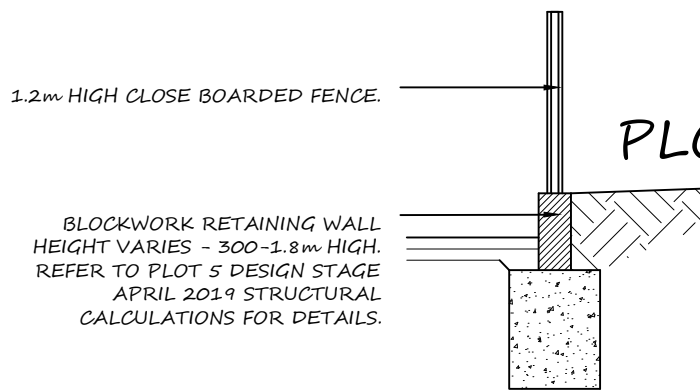

HEIGHT VARIES BLOCKWALL
SECTION D-D
SCALE 1:50 @ A1

KEY

- STONE GABION RETAINING WALL
- GRASS TURF
- PAVING - TYPE 1
- PAVING - TYPE 2
- RANDOM PATTERN
- TARMAC WITH CONCRETE KERB EDGING
- CHIPPINGS BLUE SLATE
- 1.2m CLOSE BOARDED FENCE
- 2m CLOSE BOARDED FENCE
- LOCKABLE CLOSE BOARDED LEDGED AND BRACED GATE HEIGHT TO MATCH FENCE



1.2m & 2m HIGH
CLOSE BOARDED
BOUNDARY FENCE

RESIDENTIAL DEVELOPMENT OF
PLOT 5 & 6

SITE PLAN SHOWING
LANDSCAPING GABION WALL