




Note:- This drawing is intended for the purposes indicated only. Do not scale this drawing. Dimensions indicated are approximate and should be checked on site. Any errors or discrepancies to be reported as soon as they are discovered.

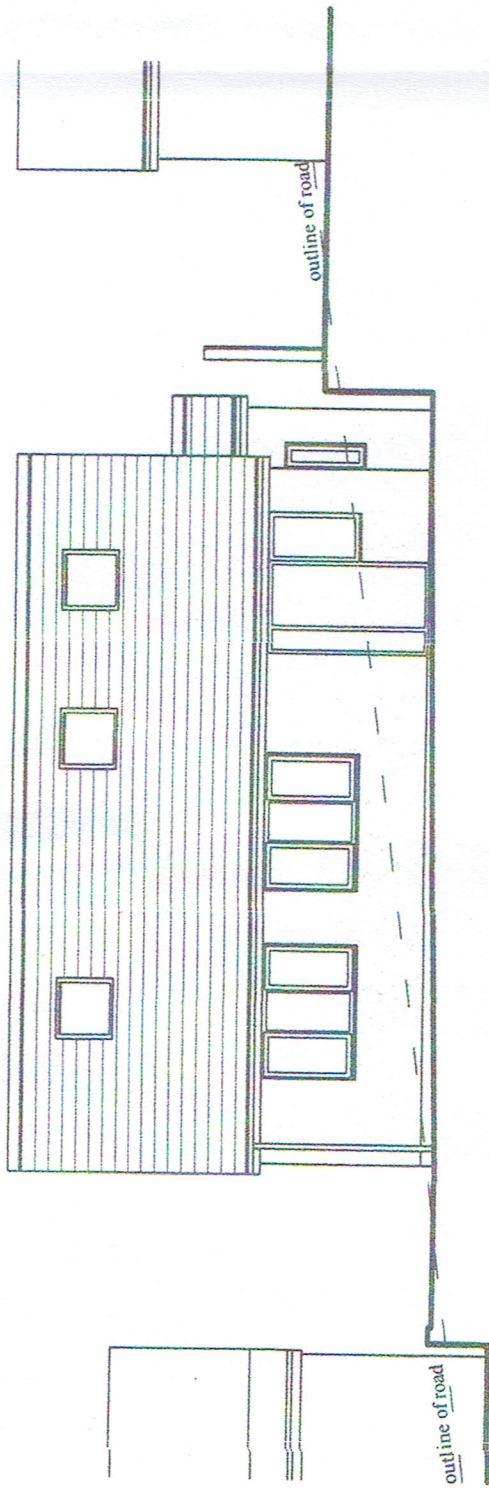


Front Elevation

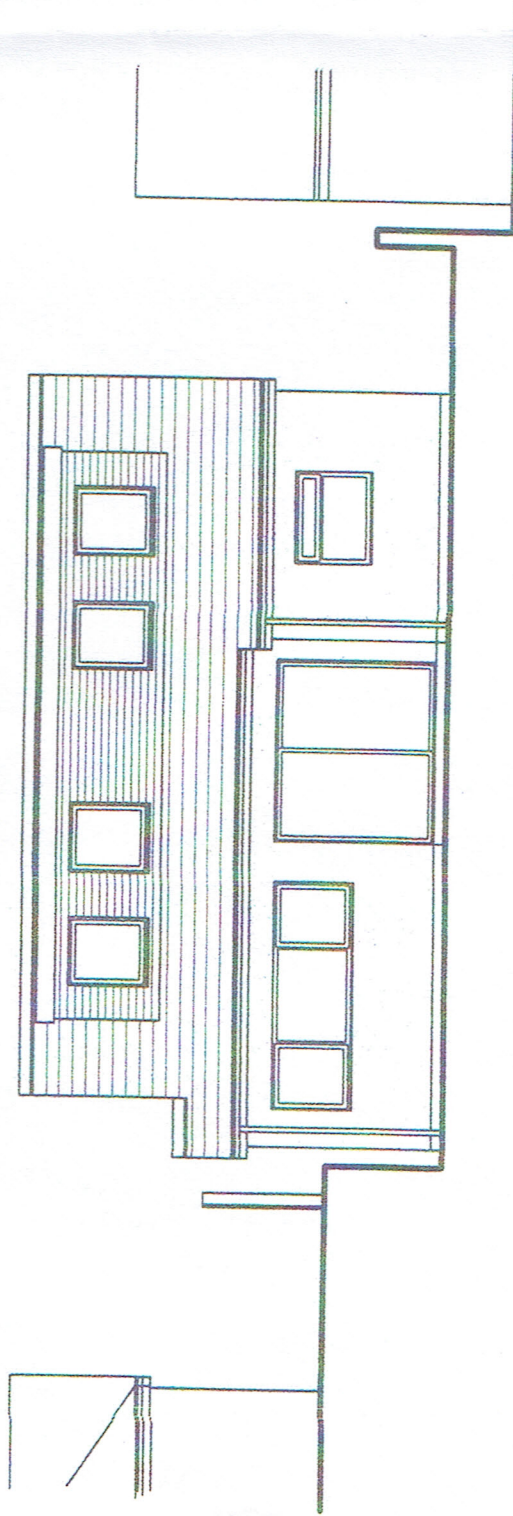

Rear Elevation

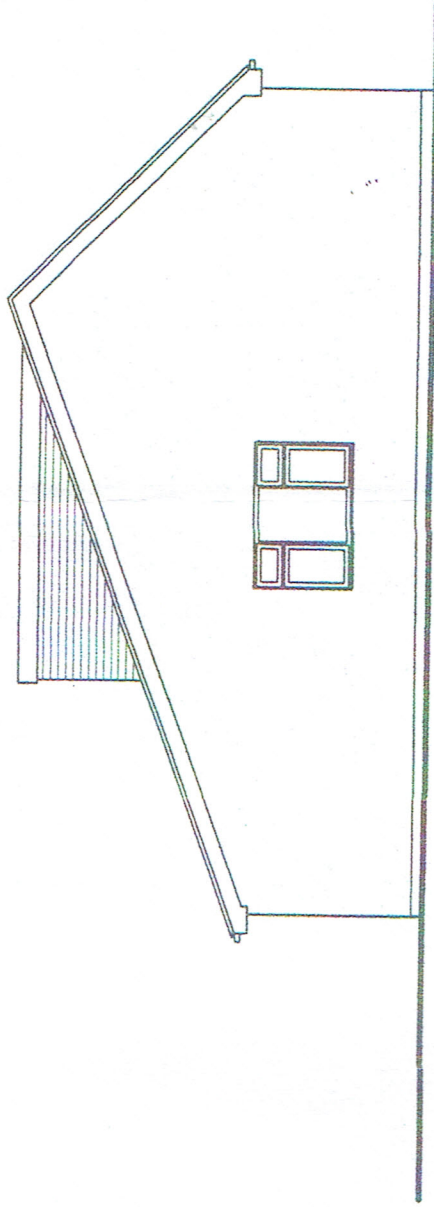


Side Elevation

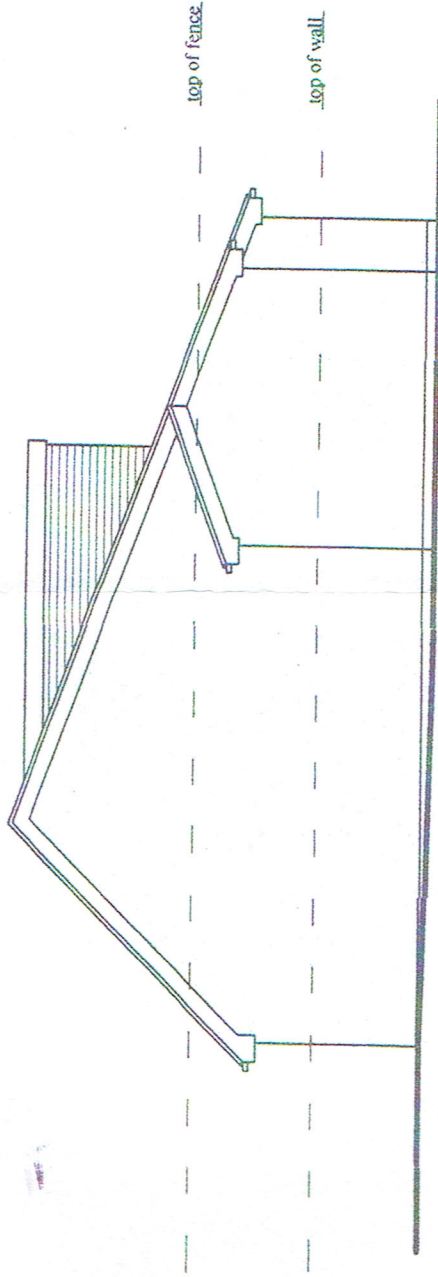

End Elevation

PROPOSED RIDGE 15.35m
EXISTING RIDGE 14.3m

*NB. PROPOSED PFL OF PROPERTY TO BE SAME AS EXISTING PFL = 10.0m.

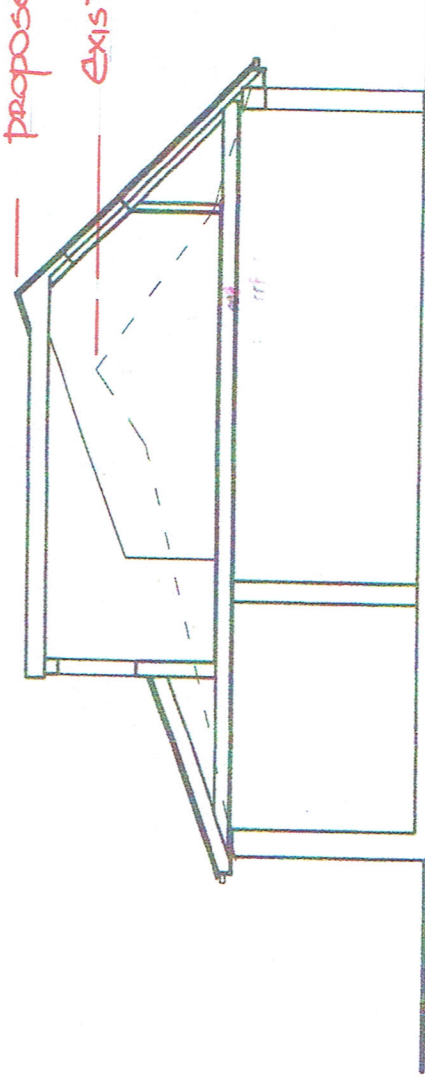

Section

Client:-	Job Title:-	Dwg Title:-
MR RHYS LLOYD	DEMOLITION & REBUILDING FORMER BUNGALOW S, WAUNGEON, GYMNNEATH	ELEVATIONS & SECTION
Scale:- 1/100	Date:- APRIL 2019	Stage:-
	Dwg No.:- 5/N/G/03	Rev.:- --
		A3