


# THE WALKER

80.84m<sup>2</sup> - 870.15 ft


Scale 1:100  
0 1 2 3 4 5 (m)

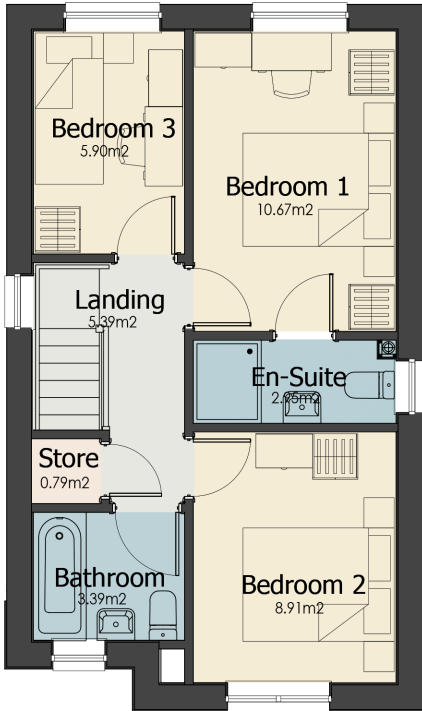


First Floor Plan




Front Elevation

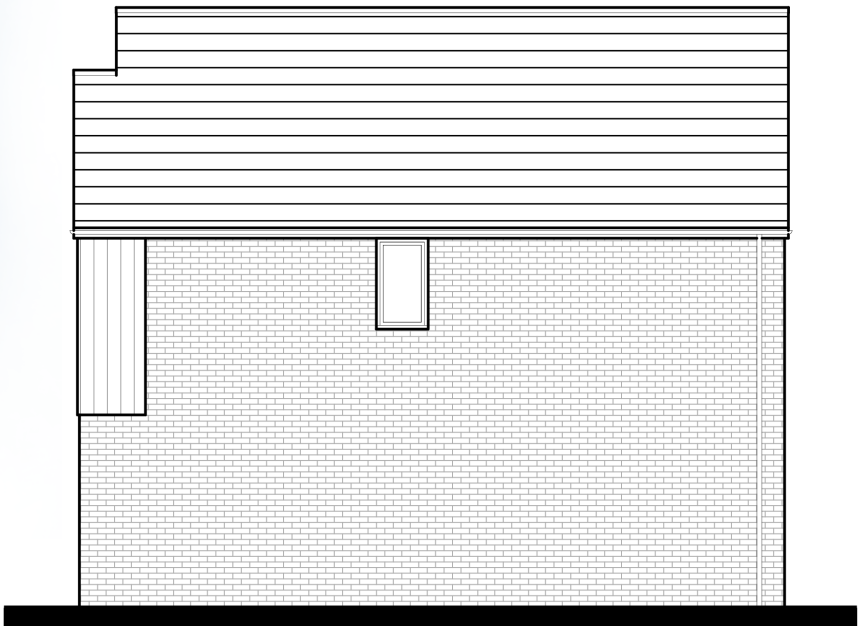


Side Elevation

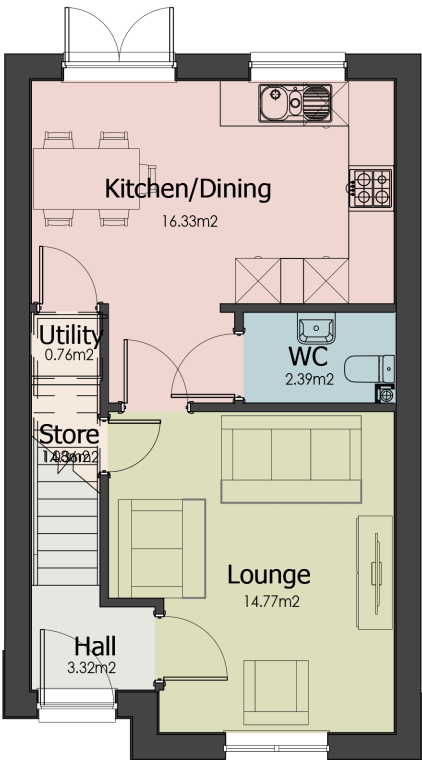

Ground Floor Plan

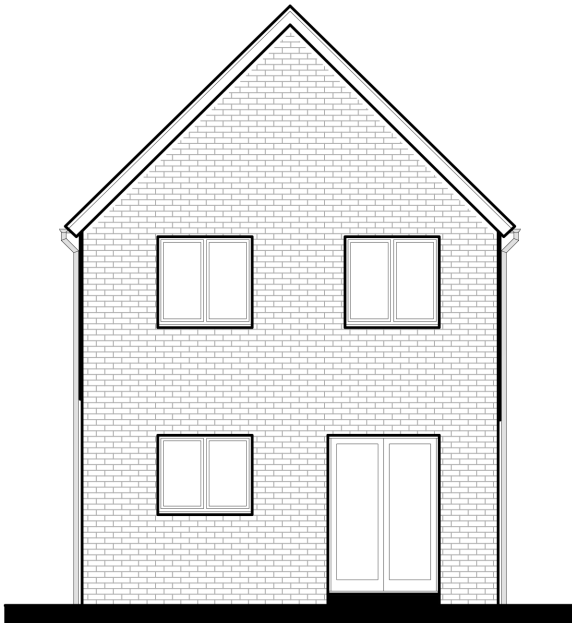

Rear Elevation

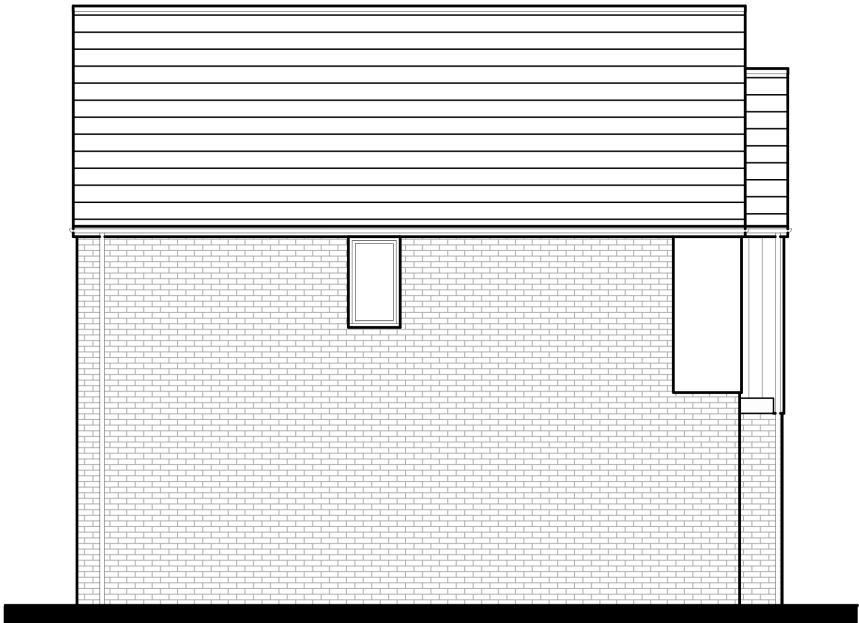

Side Elevation

**LOVELL**  
**PARTNERSHIPS**

Lovell Partnerships Ltd, Unit 5, Cae Gwyrdd,  
Greenmeadow Business Park, Tongwynlais,  
Cardiff CF15 7AB Telephone: 02920 614112

**thinkurban** Quest House  
St Mellons Business Park  
Fortran Road  
Cardiff CF3 0EY  
Architecture & Civil Engineering

house type name  
**THE WALKER | DETACHED -  
OPT 01**

drawing title  
**Floor Plans & Elevations**  
scale  
**1:100 @ A3**

date  
**11.11.19**  
drawn by  
**SC**