



THE WALKER | SEMI DETACHED

80.84m² - 870.15 ft

Scale 1:100
0 1 2 3 4 5 (m)

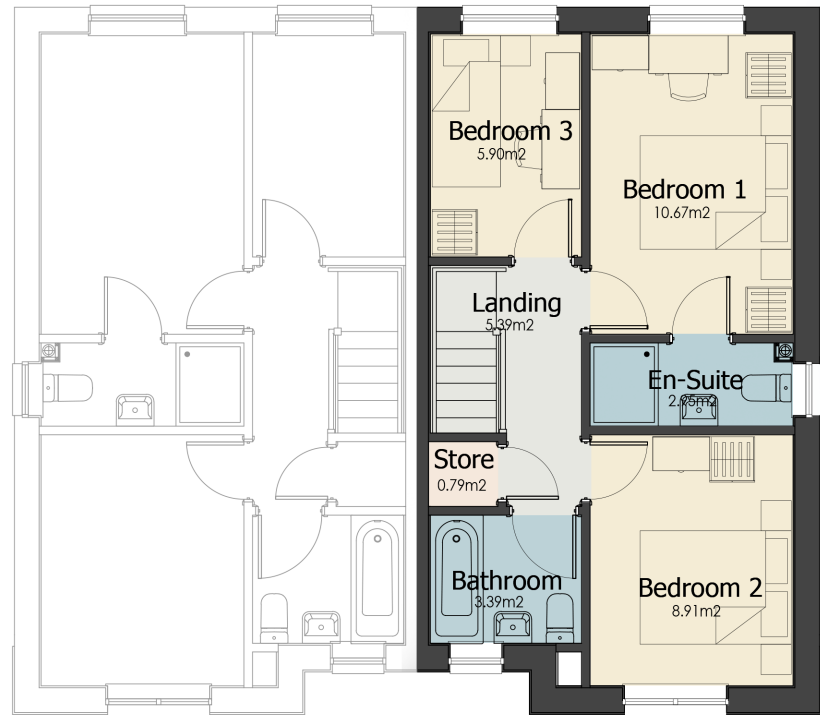


First Floor Plan

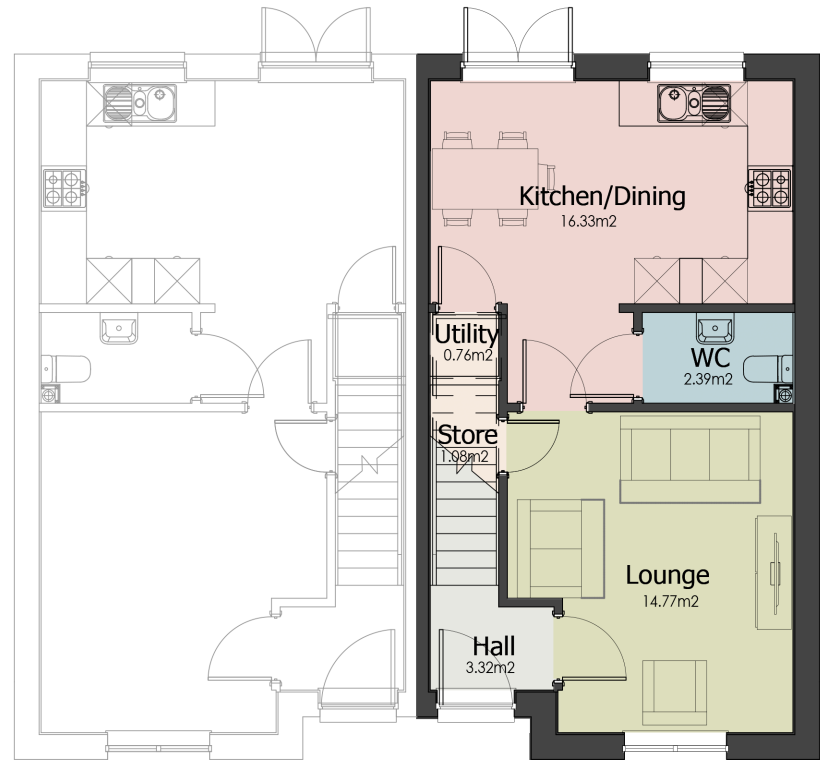

Ground Floor Plan



Front Elevation

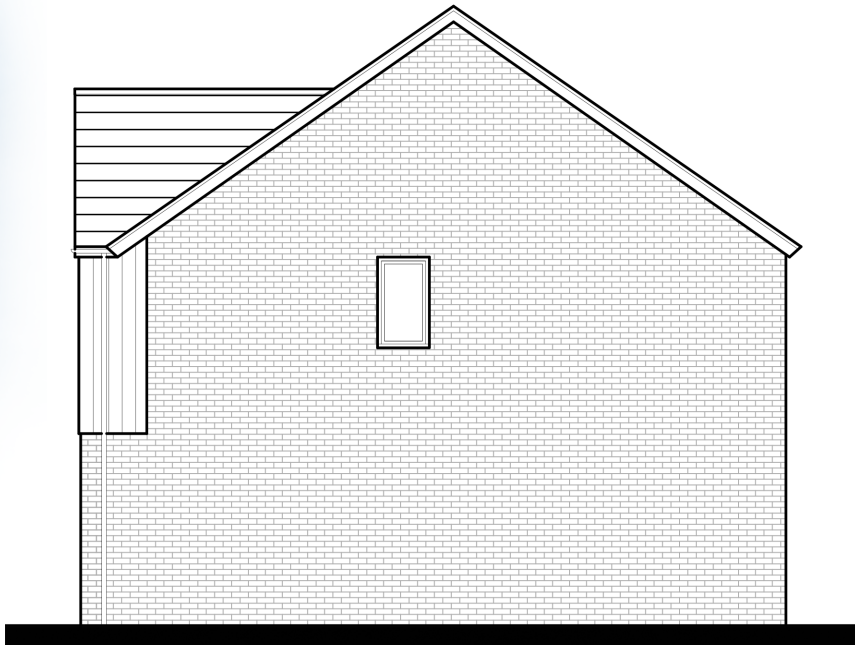

Side Elevation



Rear Elevation



Lovell Partnerships Ltd, Unit 5, Cae Gwyrdd,
Greenmeadow Business Park, Tongwynlais,
Cardiff CF15 7AB Telephone: 02920 614112



house type name
THE WALKER | SEMI DETACHED

drawing title
Floor Plans & Elevations
scale
1:100 @ A3

date
28.11.19
drawn by
SC