



THE KIEFER

63.50m² - 683.50 ft

Scale 1:100
0 1 2 3 4 5 (m)

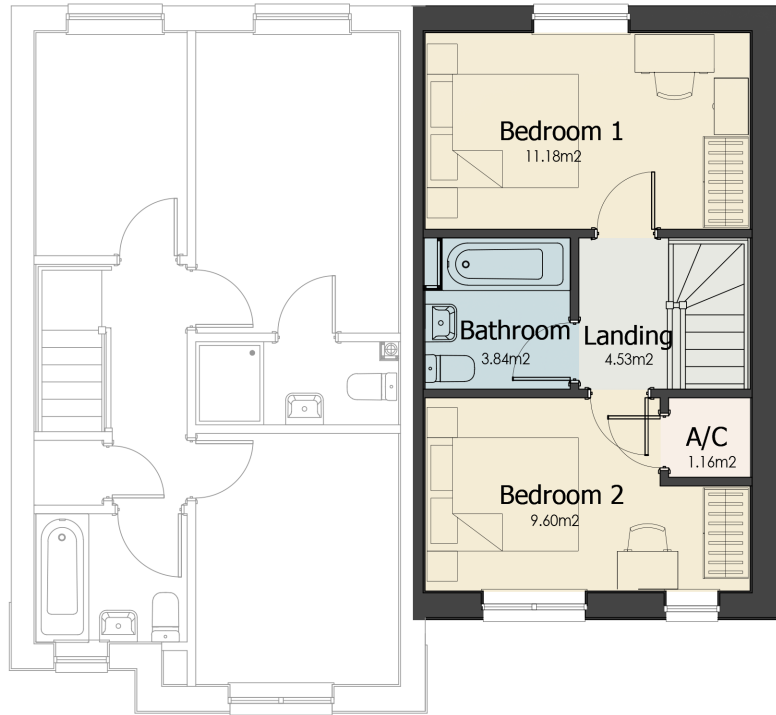

Front Elevation

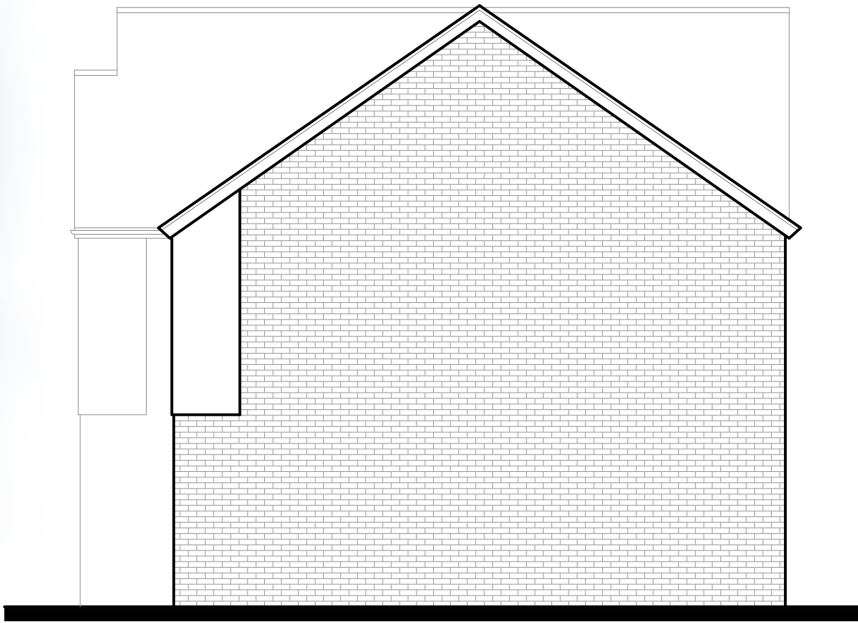

Side Elevation



Rear Elevation

LOVELL

PARTNERSHIPS

Lovell Partnerships Ltd, Unit 5, Cae Gwyrd,
Greenmeadow Business Park, Tongwynlais,
Cardiff CF15 7AB Telephone: 02920 614112

thinkurban

Architecture & Civil Engineering

Quest House
St Mellons Business Park
Fortran Road
Cardiff CF3 0EY

house type name
THE KIEFER - TYPE 01

drawing title
Floor Plans & Elevations
scale
1:100 @ A3

date
28.11.19
drawn by
SC