

THE REDBOURNE

115.6m² - 1244.30 ft


Scale 1:100
0 1 2 3 4 5




First Floor Plan




Front Elevation

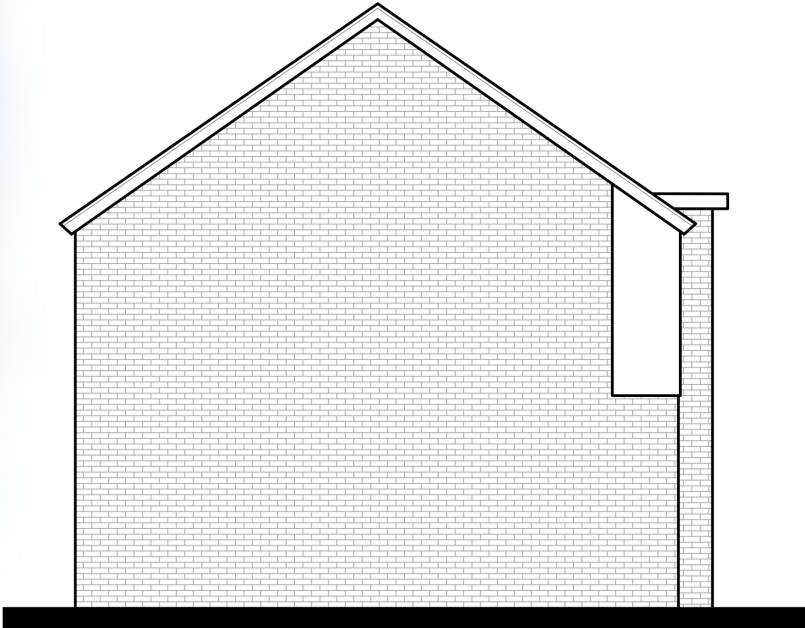


Side Elevation

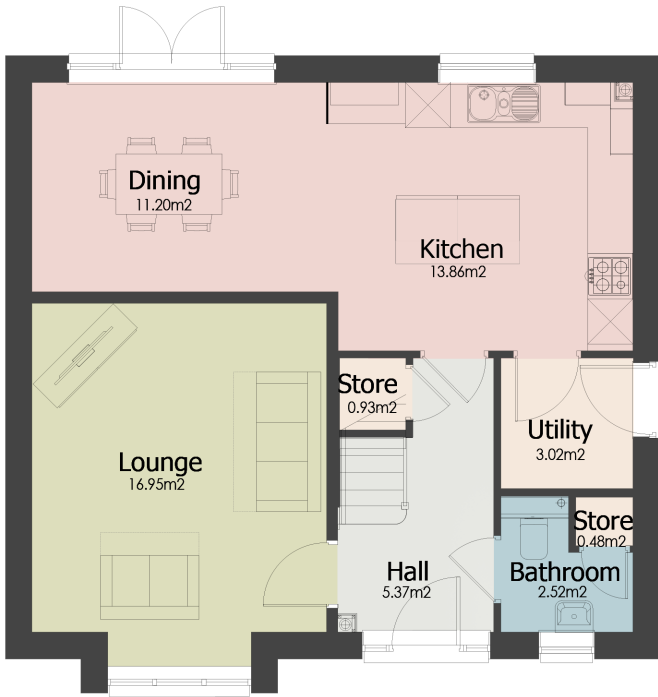

Ground Floor Plan

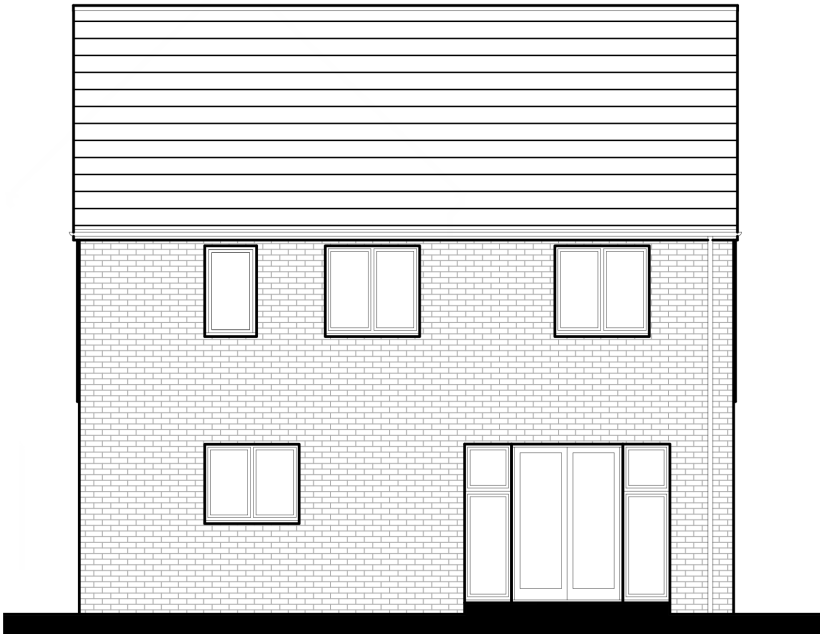

Rear Elevation

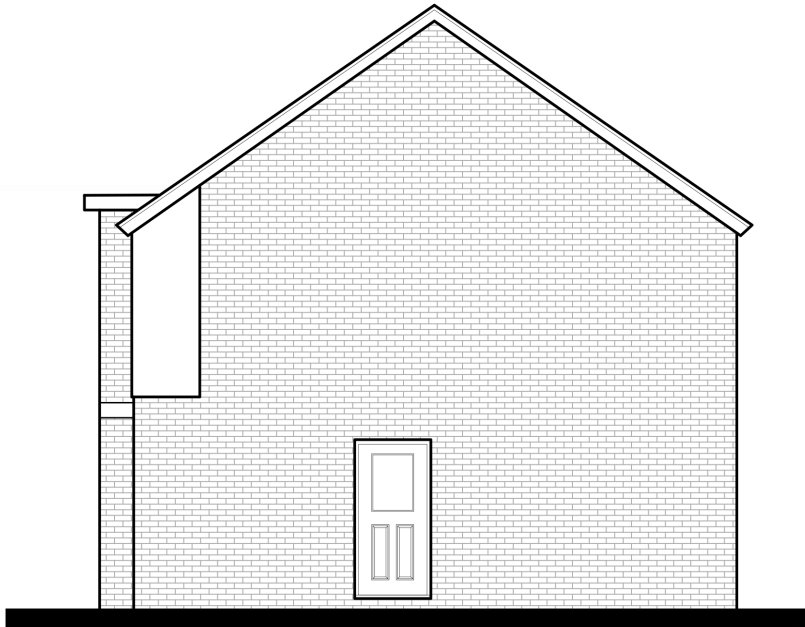

Side Elevation

LOVELL
PARTNERSHIPS

Lovell Partnerships Ltd, Unit 5, Cae Gwyrdd,
Greenmeadow Business Park, Tongwynlais,
Cardiff CF15 7AB Telephone: 02920 614112

thinkurban
Architecture & Civil Engineering
Quest House
St Mellons Business Park
Fortran Road
Cardiff CF3 0EY

house type name
THE REDBOURNE | OPT 02

drawing title
Floor Plans & Elevations
scale
1:100 @ A3

date
28.11.19
drawn by
SC