



THE BOWIE

Each Flat 44.26m² - 476.41 ft

 

Front Elevation

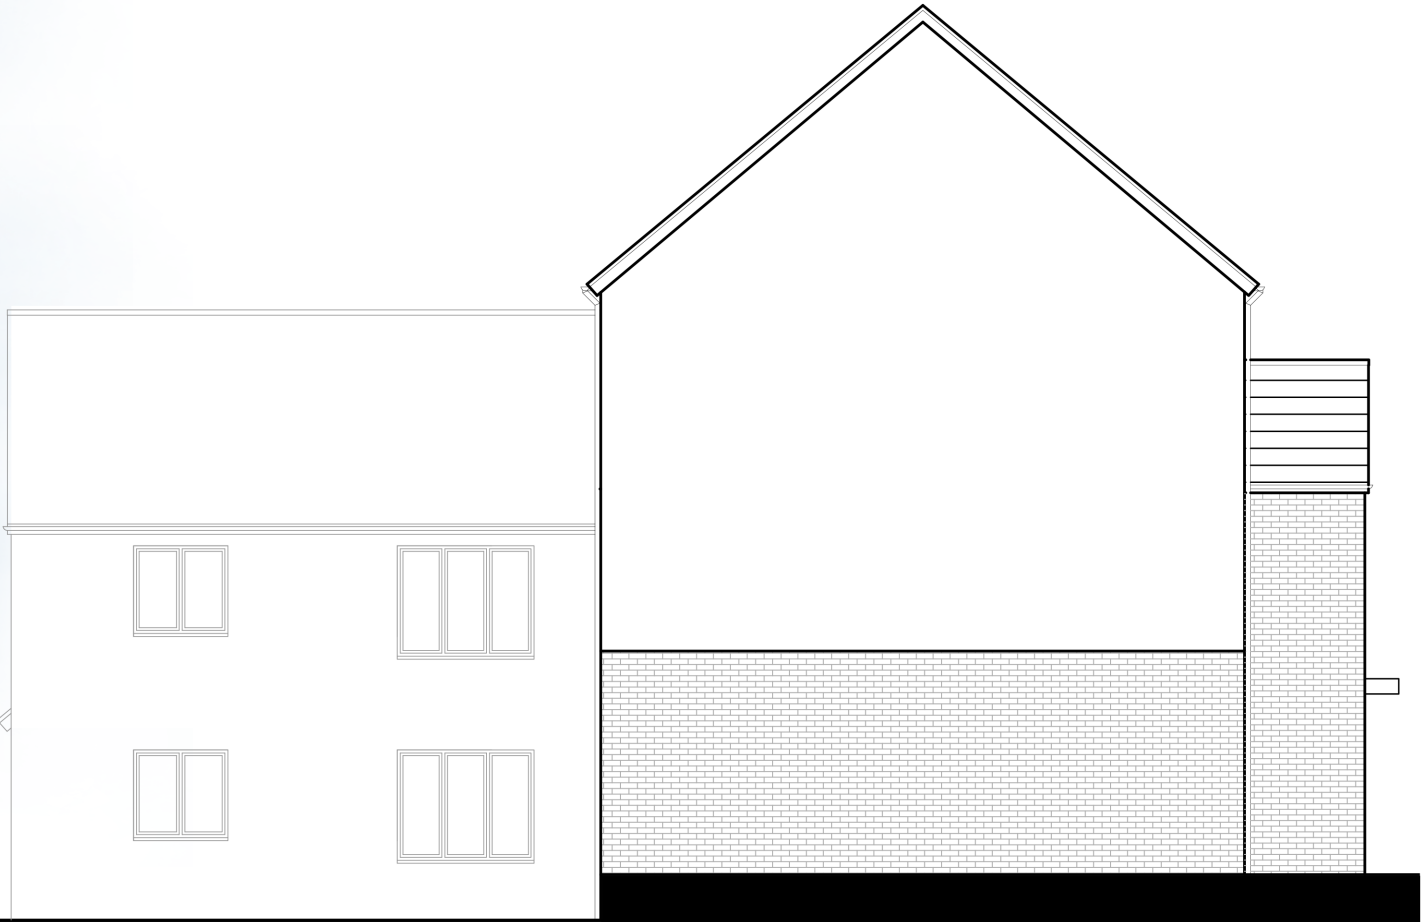

Side Elevation

LOVELL
PARTNERSHIPS

Lovell Partnerships Ltd, Unit 5, Cae Gwyrdd,
Greenmeadow Business Park, Tongwynlais,
Cardiff CF15 7AB Telephone: 02920 614112

thinkurban
Architecture & Civil Engineering
Quest House
St Mellons Business Park
Fortran Road
Cardiff CF3 0EY

house type name
THE BOWIE

drawing title
Elevations 01
scale
1:100 @ A3

date
28.11.19
drawn by
SC