


- Ancillary
- Circulation
- Class
- Early years assessment area
- Foundation Phase
- Halls
- Non-Teaching Storage
- Nursery
- Staff & Admin
- Storage

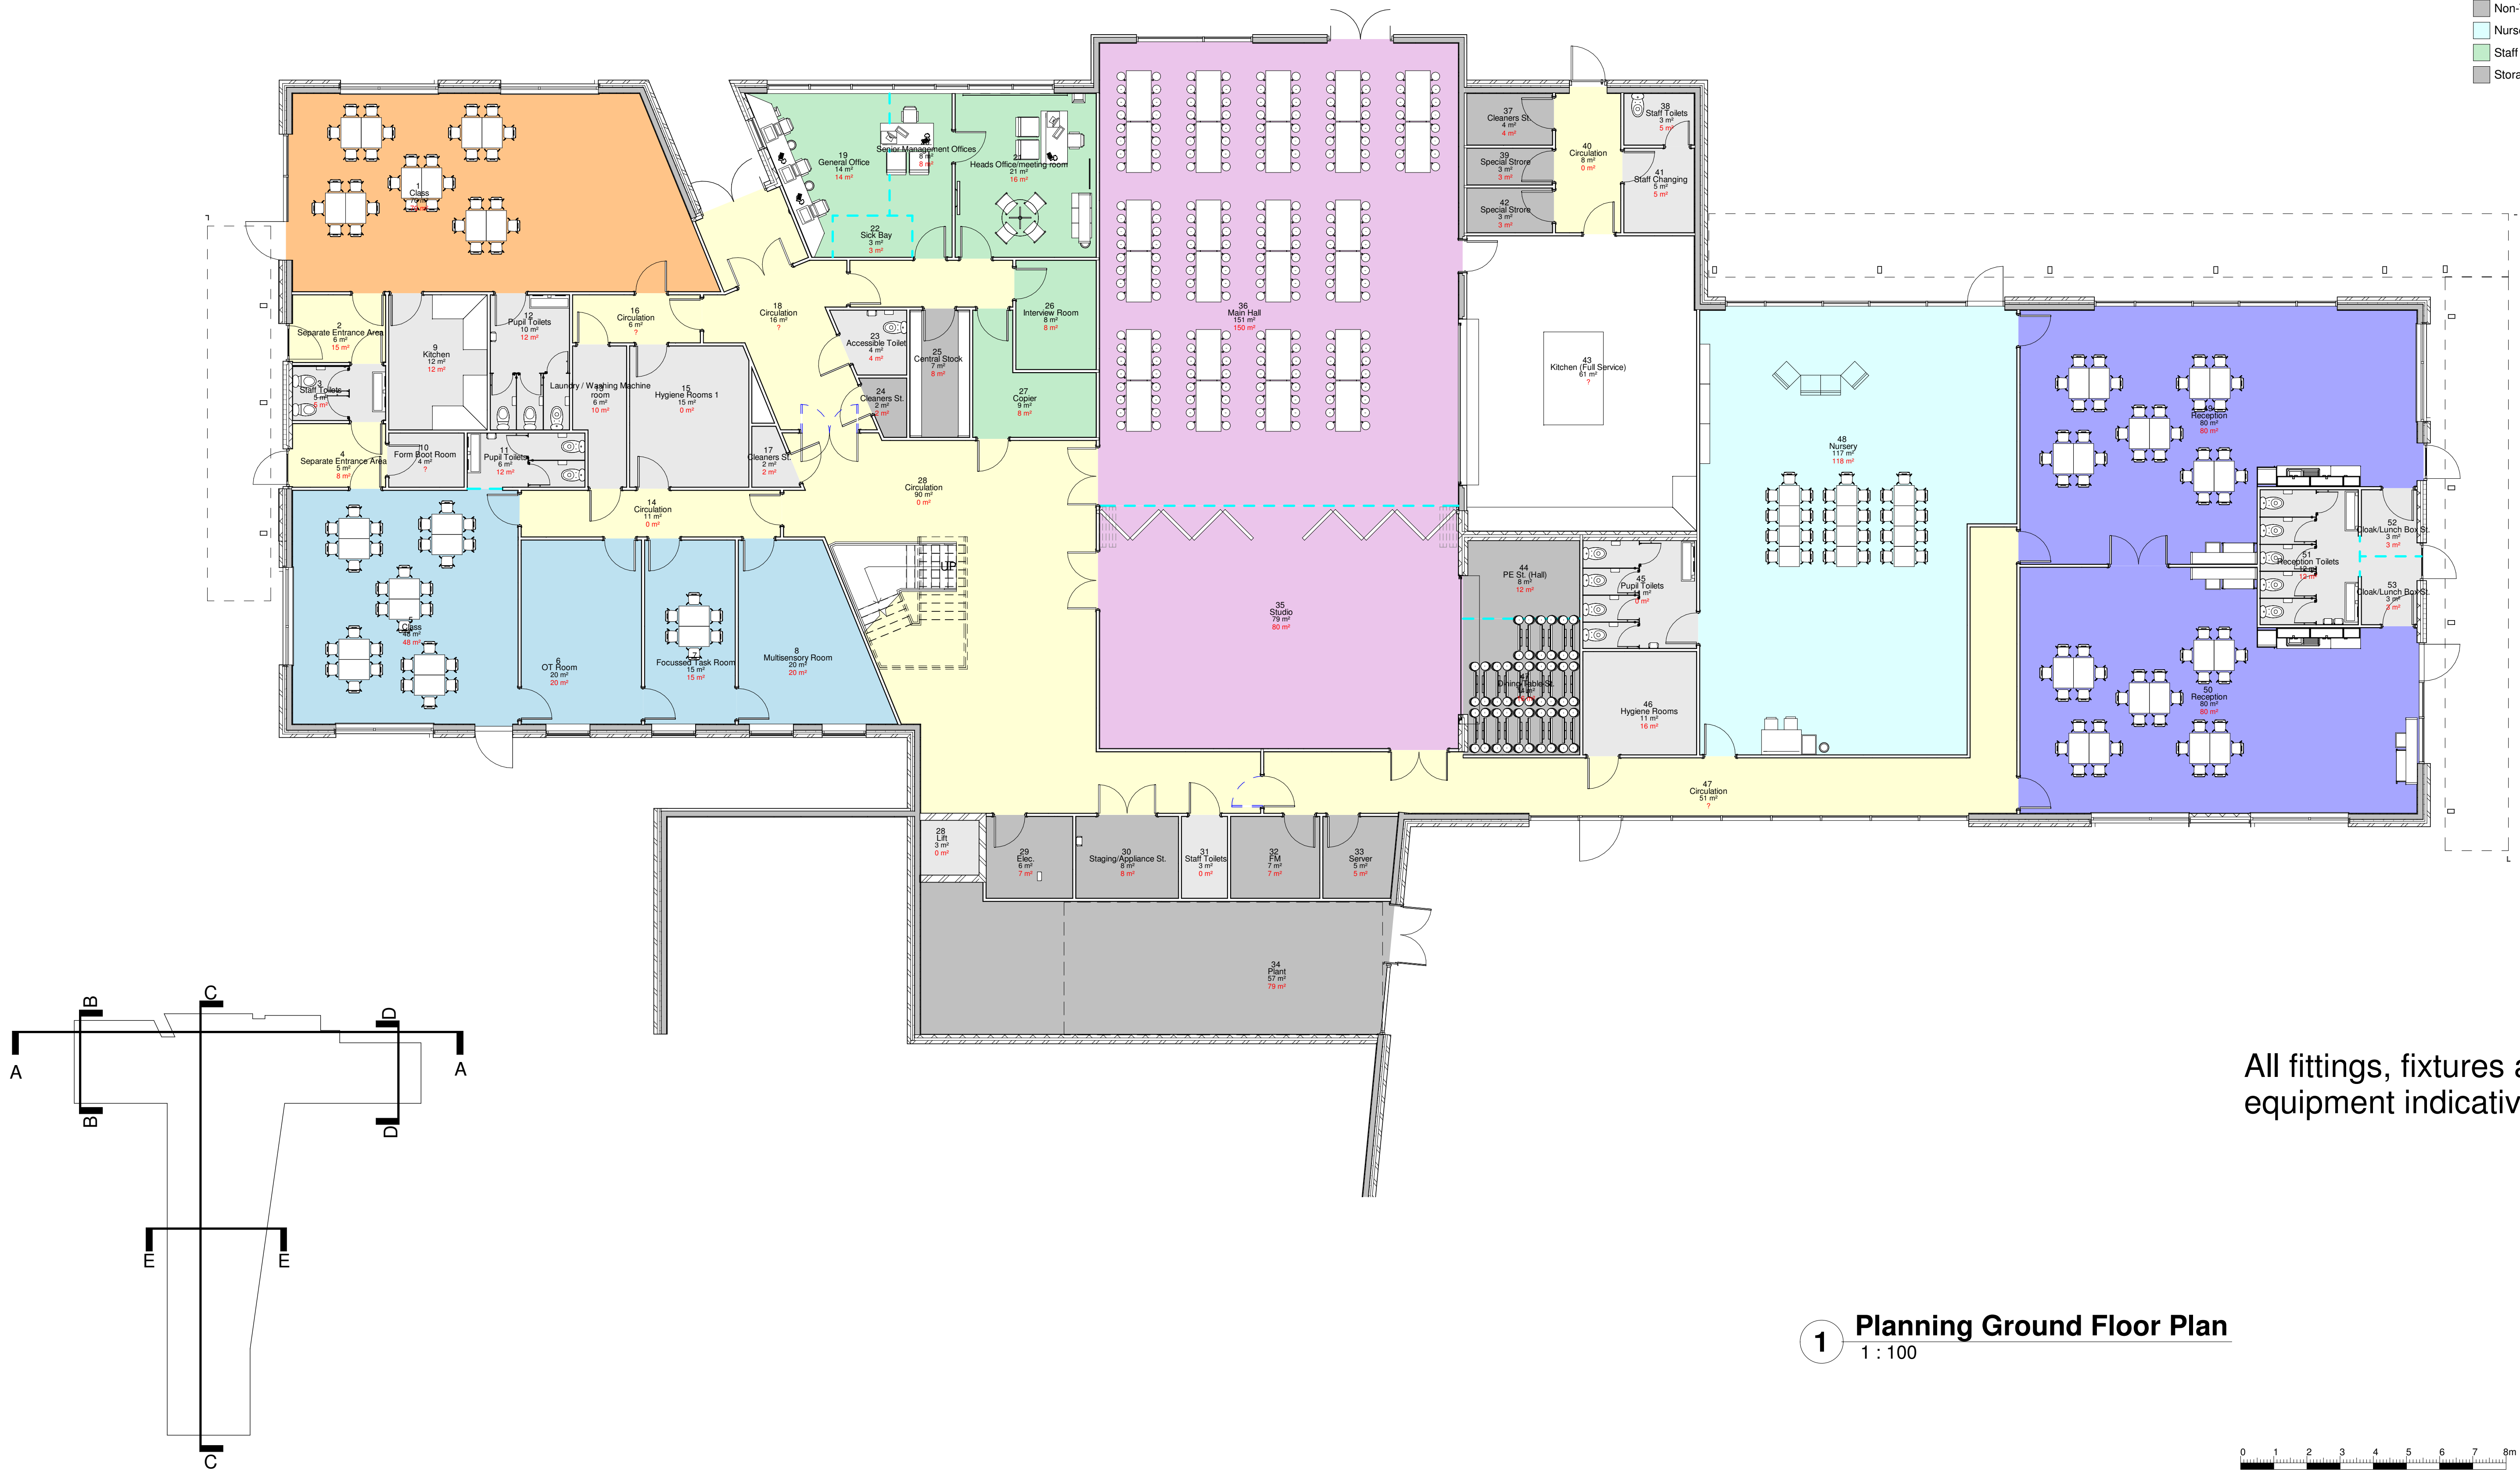

This drawing must not be scaled. Figured dimensions and levels to be used. Any inaccuracies must be notified to the architect. Detail drawings and large scale drawings take precedence over smaller drawings. A1	Rev:	Building layout updated in line with client comments of 19.09.2019	23.09.2019	Chk'd:
	P01	Layout updated to reflect client and fire engineer comments	08.10.2019	
	P02	Plantroom area re-designed to accommodate stores. Main entrance re-configured.	10.10.2019	
	P03	Issued for comment	29.11.2019	
	P04			

STATUS
S0 - Initial Status / WIP

powelldobson
ARCHITECTS

Cardiff, Swansea, London t +44 (0)33 33 201 001 www.powelldobson.com @PDArchitects

PDA Job No: 19014											
- PDA - V1 - 00 - DR - A - 05 1003											P04
UPRN	ORIGINATOR	VOLUME	LEVEL	DR TYPE	DIS	CLASS	NUMBER	REV			

Contract: Neath Abbey Primary School
Neath Port Talbot County Borough Council
Title: Planning Ground Floor Plan

Scale: As indicated
Date: 27/08/2019
Drawn: SJ
Checked: RW