
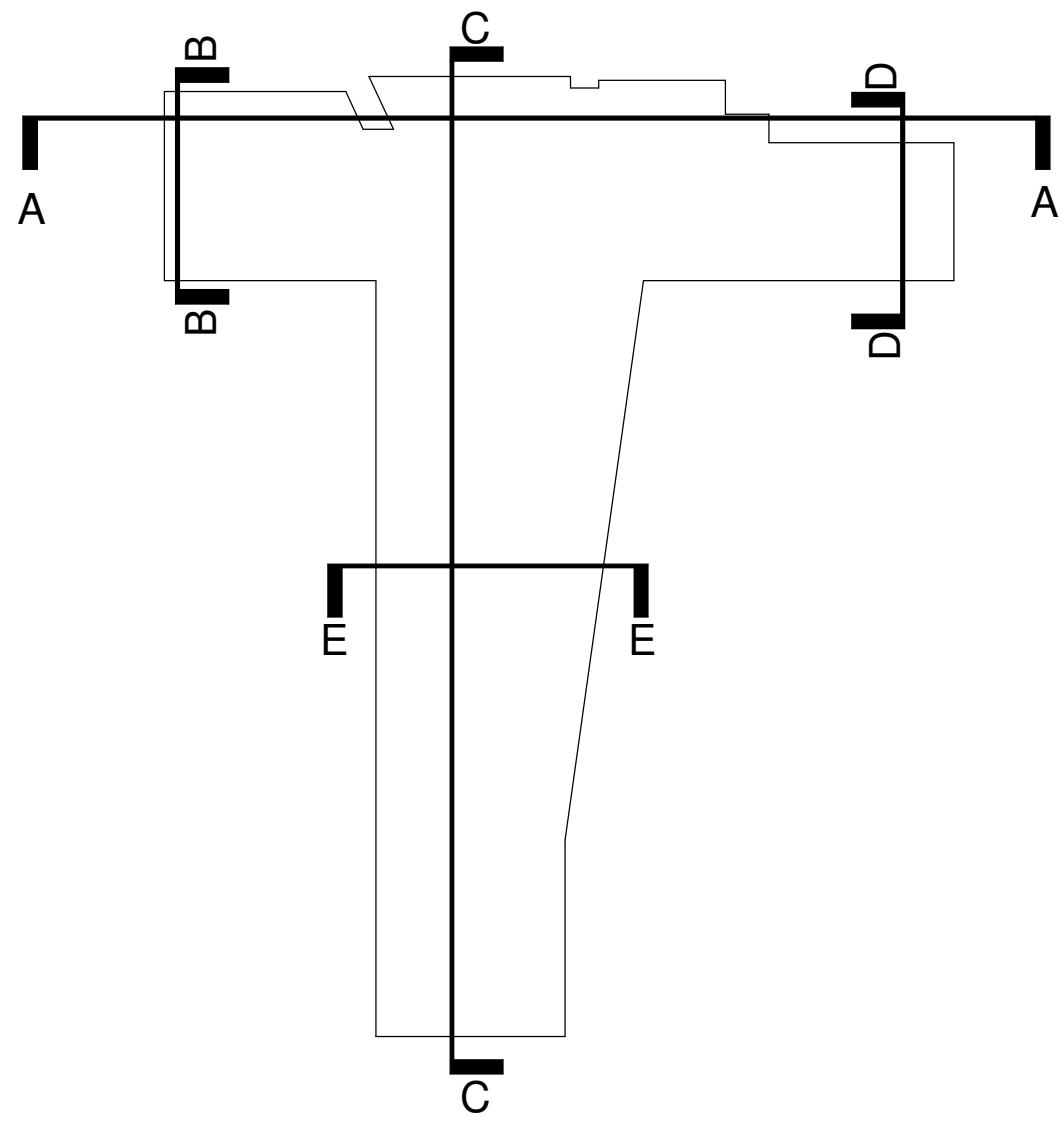


- PPC aluminium standing seam roof pitched
- Flat roof

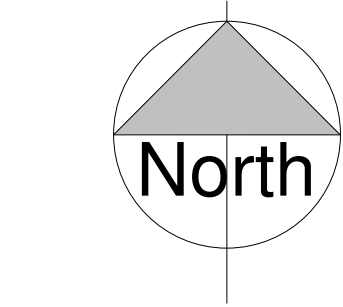

1 Planning Roof Plan
1 : 100

This drawing must not be scaled.
Figured dimensions and levels to be used.
Any inaccuracies must be notified to the architect.
Detail drawings and large scale drawings take precedence over smaller drawings.
A0

Rev:		
P01	Building layout updated in line with client comments of 19.09.2019	23.09.2019
P02	General Updates in line with plan changes.	10.10.2019
P03	Issued for comment	29.11.2019

Chkd:

STATUS
S0 - Initial Status / WIP

powelldobson
ARCHITECTS

Cardiff, Swansea, London 1 +44 (0)33 33 201 001 www.powelldobson.com @PDArchitects

Contract: Neath Abbey Primary School
Neath Port Talbot County Borough Council
Title: Planning Roof Plan

PDA Job No:	19014
- PDA - 00 - RF - DR - A - 05 1005	P03
DATE	09/09/19
SCALE	1:100
TYPE	RF
DESIGN	DR
DATE	09/09/19
SCALE	1:100
TYPE	RF

Scale: As indicated
Date: 09/09/19
Drawn: SJ
Checked: RW