

1 Proposed Elevation North - East
1 : 200




2 Proposed Elevation South
1 : 200



3 Proposed Elevation West - Upper Plateau
1 : 200




5 Proposed Elevation North
1 : 200

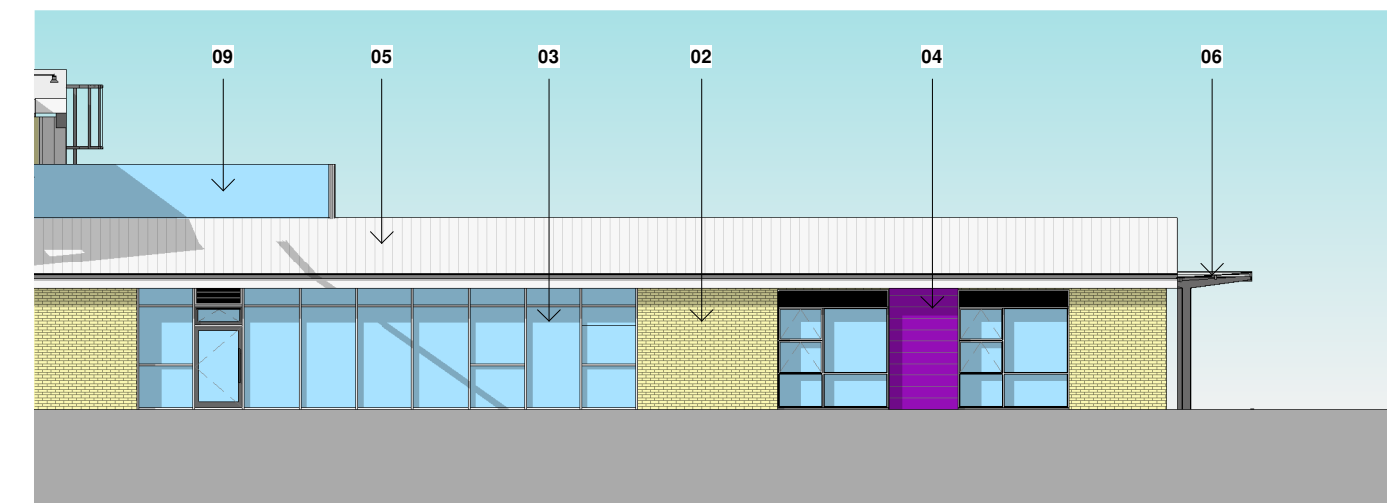


4 Proposed Elevation West
1 : 200




6 Proposed Elevation West Lower Plateau
1 : 200

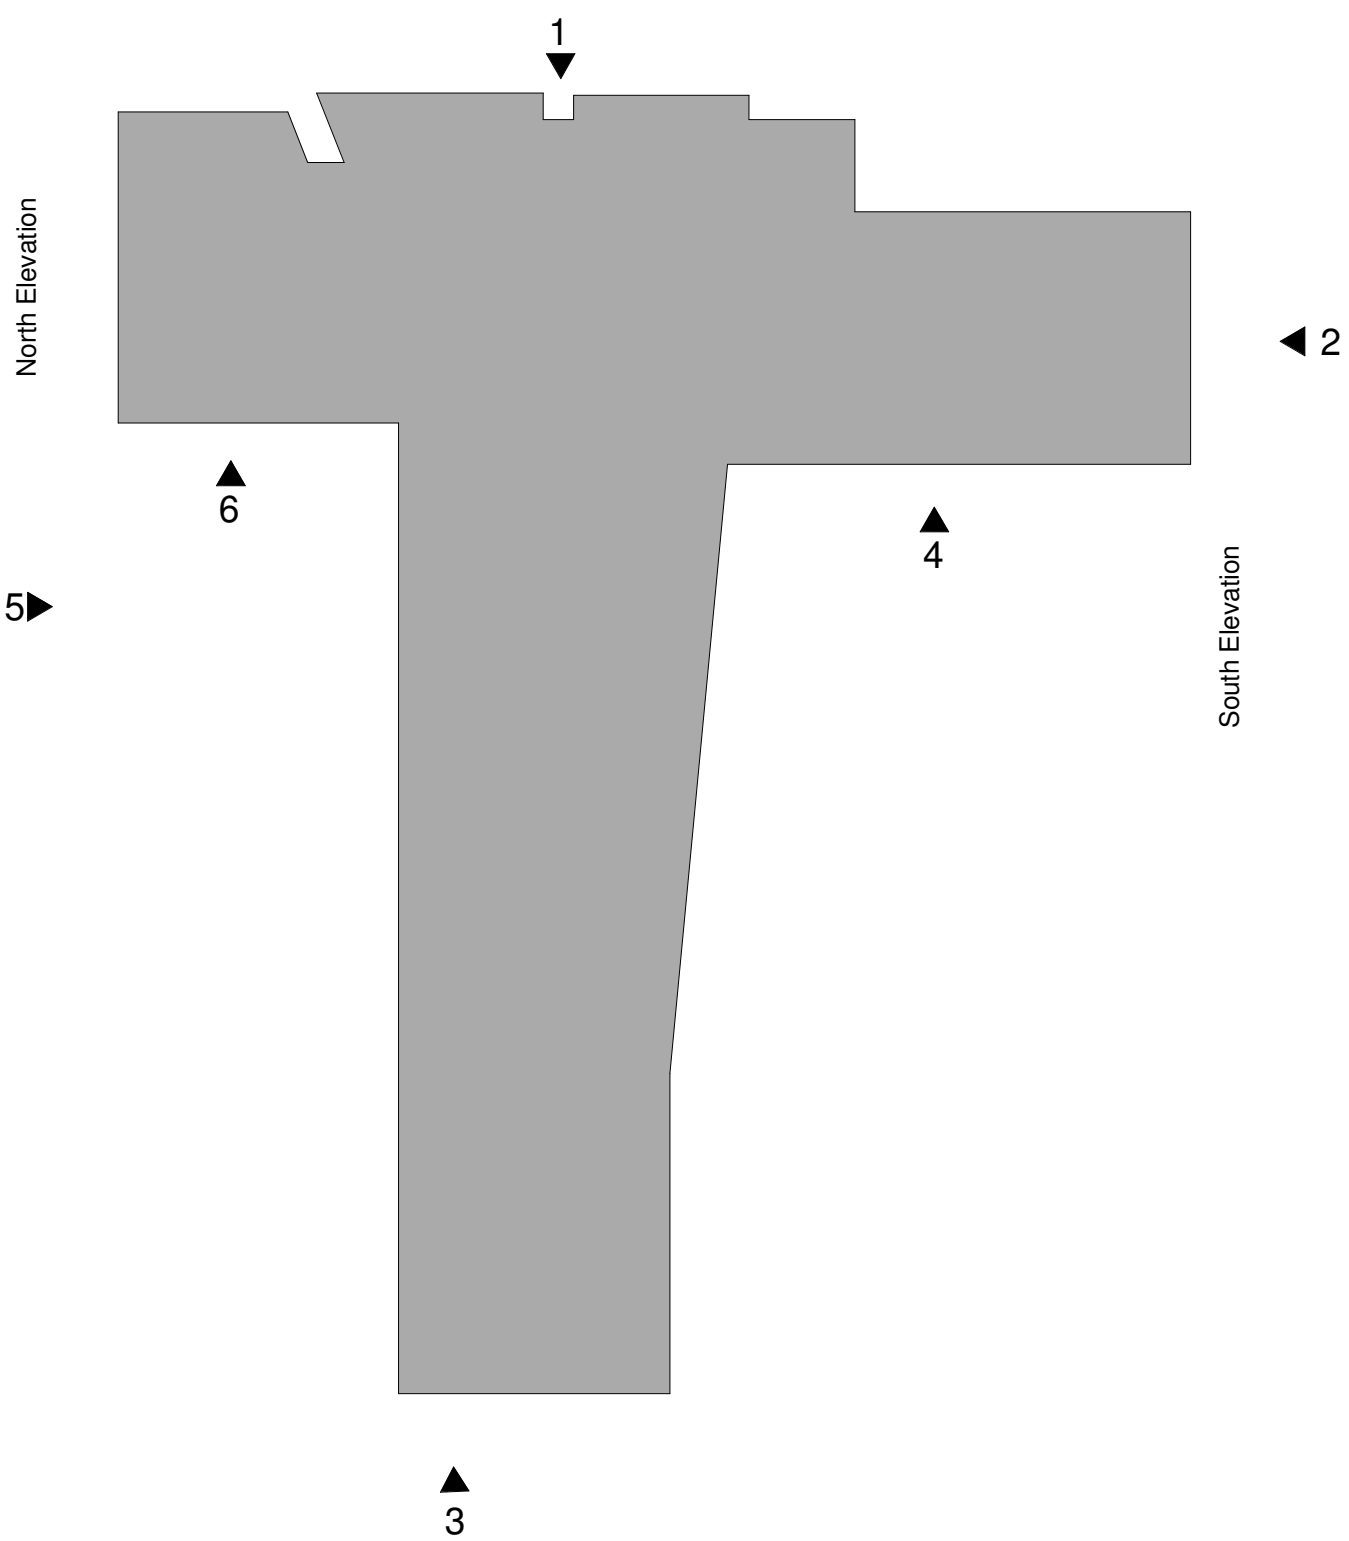

- 01 Colour coated metal feature cladding
- 02 Face brickwork
- 03 Aluminium curtain walling and windows with feature infill panels
- 04 Painted render on blockwork
- 05 Built up aluminium ppc standing seam roof
- 06 Glazed canopy
- 07 Glazed rooflight
- 08 Photovoltaic panels
- 09 Louvre / grille
- 10 Aluminium glazed doorset
- 11 Roof plant
- 12 School logo and name

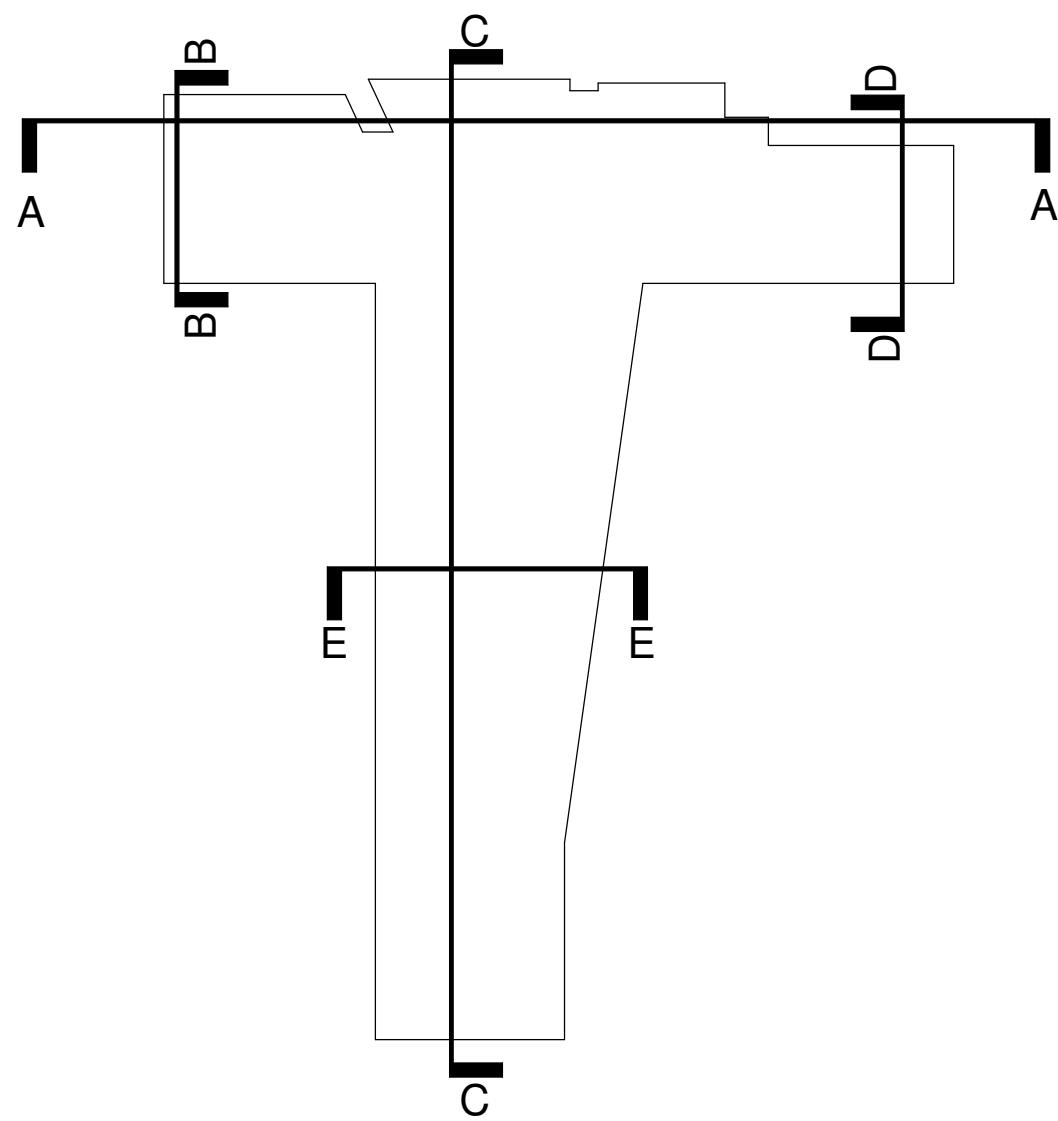

Building Key Planning 1
1 : 20

 

This drawing must not be scaled.
Figured dimensions and levels to be used.
Any inaccuracies must be notified to the architect.
Detail drawings and large scale drawings take
precedence over smaller drawings.

Rev:			Chk'd:
P01	Building layout updated in line with client comments of 19.09.2019	23.09.2019	
P02	General Updates in line with plan changes.	10.10.2019	
P03	Elevations updated further to design development	14.11.2019	
P04	Issued for comment	29.11.2019	
P05	Materials key updated	09.12.2019	

A1

THIS DRAWINGS IS COPYRIGHT ©

STATUS

S2 - Issued for Information

powelldobson
ARCHITECTS

Cardiff · Swansea · London t +44 (0)33 33 201 001 www.powelldobson.com @PDArchitects

PDA Job No: 19014	REV P05
1205 - PDA - V1 - ZZ- DR - A - - 05	
UPRN ORIGINATOR VOLUME LEVEL TYPE ROLE CLASS	1006

Contract: Neath Abbey Primary School
Neath Port Talbot County Borough Council
Title: Proposed Elevations

Scale: As indicated
Date: 09/09/19
Drawn: SJ
Checked: RW