


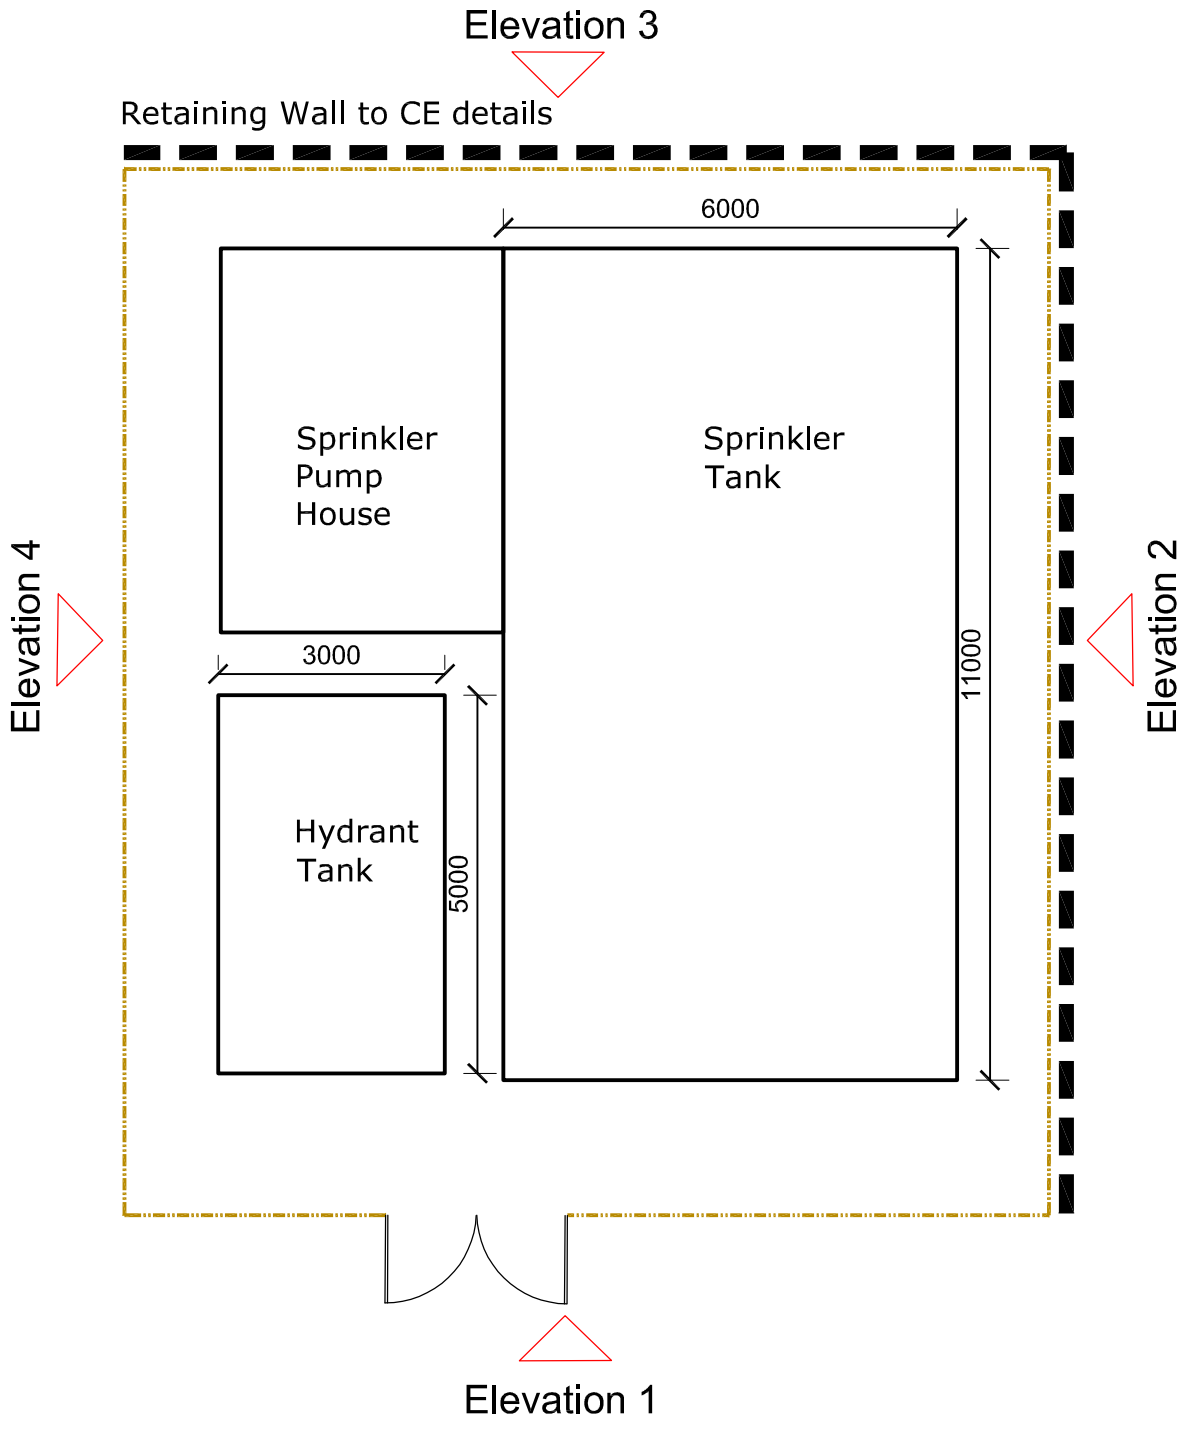
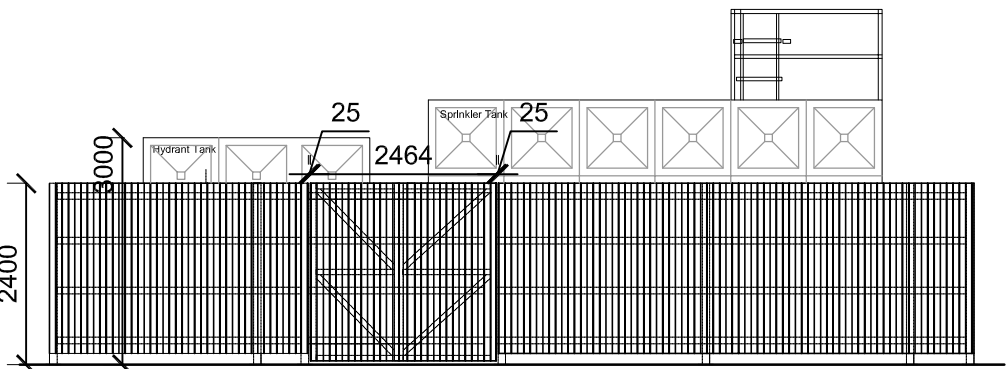


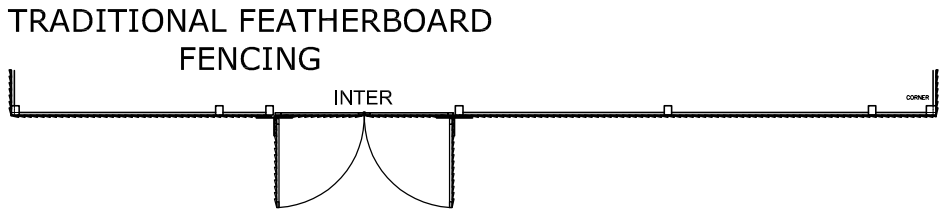


Timber featherboard fence to sprinkler tank enclosure. 2.4m high. Retaining wall to north and west elevations.

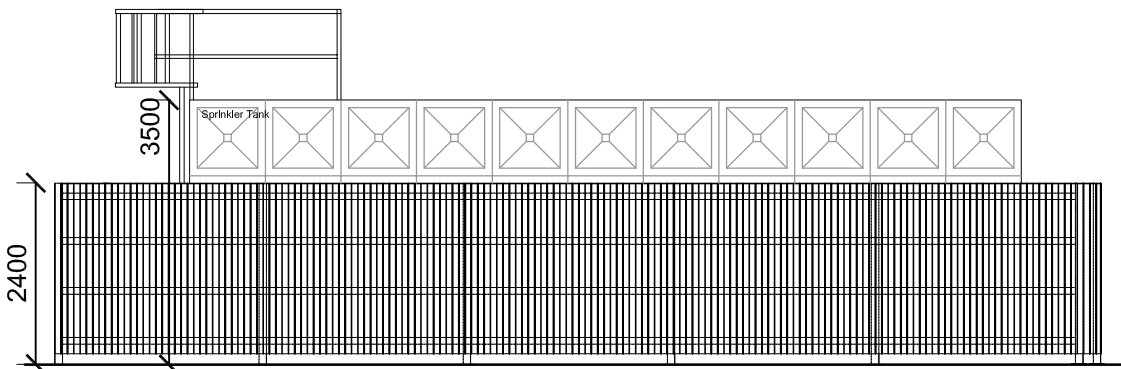

Fence Elevation incorporating double gates
Gates are to be fitted with galvanised steel ironmongery incorporating:
3 no. heavy duty gate hinges per leaf
sliding/lockable bolt to main leaf
Padlock
Floor sliding bolt to slave leaf with floor socket.

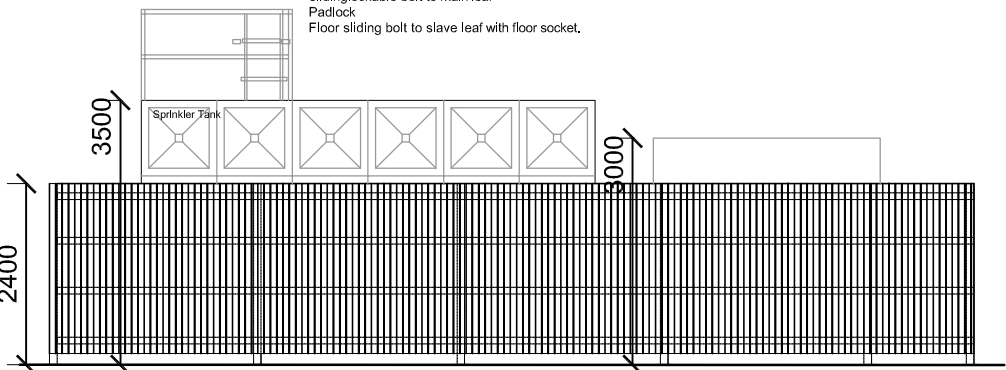


Elevation 2

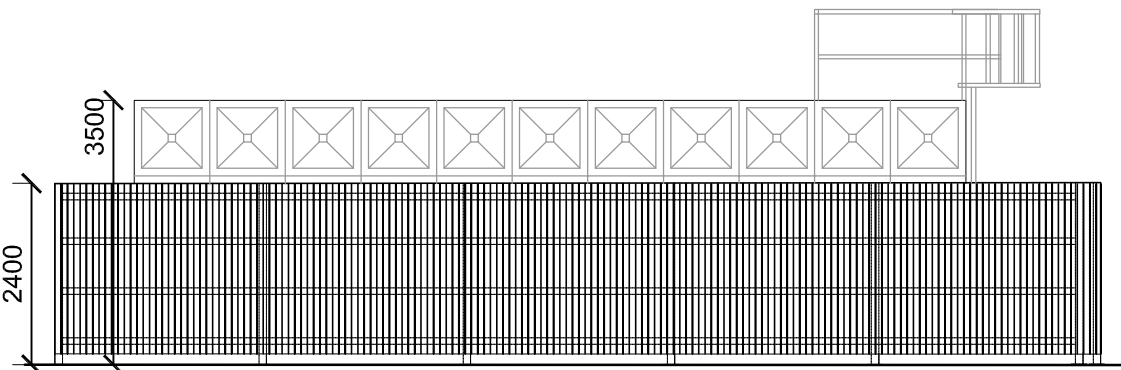


Elevation 4


Sprinkler and Hydrant Tank Enclosure

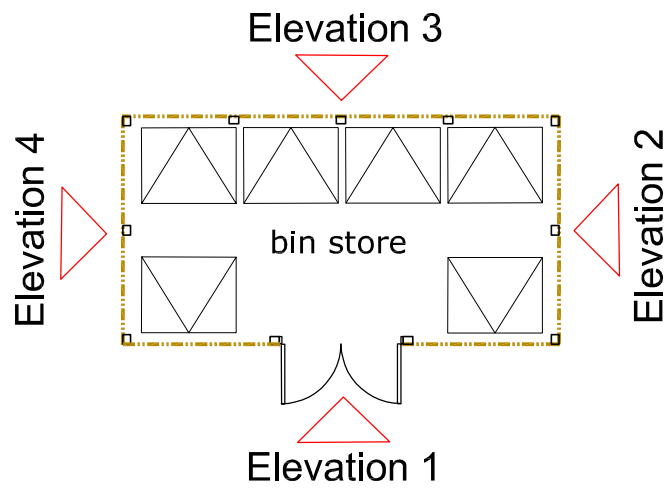


Timber featherboard fence to bin store, with timber pergola above. 2.4m high.

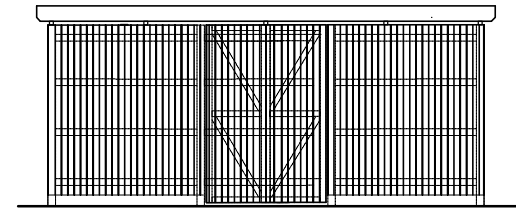


Elevation 1

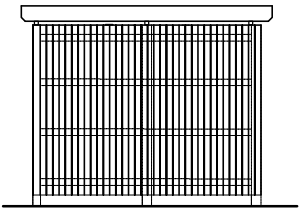

Elevation 2

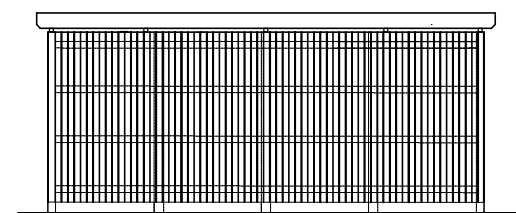

Elevation 3

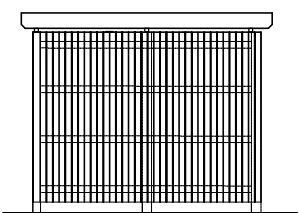

Elevation 4

Bin Store

This drawing must not be scaled. Figured dimensions and levels to be used. Any inaccuracies must be notified to the architect. Detail drawings and large scale drawings take precedence over smaller drawings.

A2

Rev:
P01 Issued for PAC. 16.10.2019
P02 Issued for Planning. 10.12.2019

Chk'd:

THIS DRAWINGS IS COPYRIGHT ©

Registered Office: Powell Dobson, Suite 17, 8-9, The Old, Eastern Railway, Farnham, Surrey, GU14 7JF. Tel: 01253 810001. Fax: 01253 810002. Email: info@powelldobson.com. Website: www.powelldobson.com. PDA Architects Ltd is a company registered in England and Wales No 1073000.

PRELIMINARY	
PLANNING	✓
DESIGN	
TENDER	
CONSTRUCTION	

THIS DRAWING IS TO BE READ IN CONJUNCTION WITH SITE PLAN LAYOUT			
powelldobson ARCHITECTS		PDA Job No: 19014	
Cardiff, Swansea, London	1 +44 (0)33 33 201 001	www.powelldobson.com	@PDArchitects
Contract:	Neath Port Talbot County Borough Council	Scale:	1:100 @ A2
	Neath Abbey Primary	Date:	10.10.2019
Title:	Bin Store and Sprinkler/ Hydrant Tank Enclosure	Drawn:	RW
		Checked:	AD