
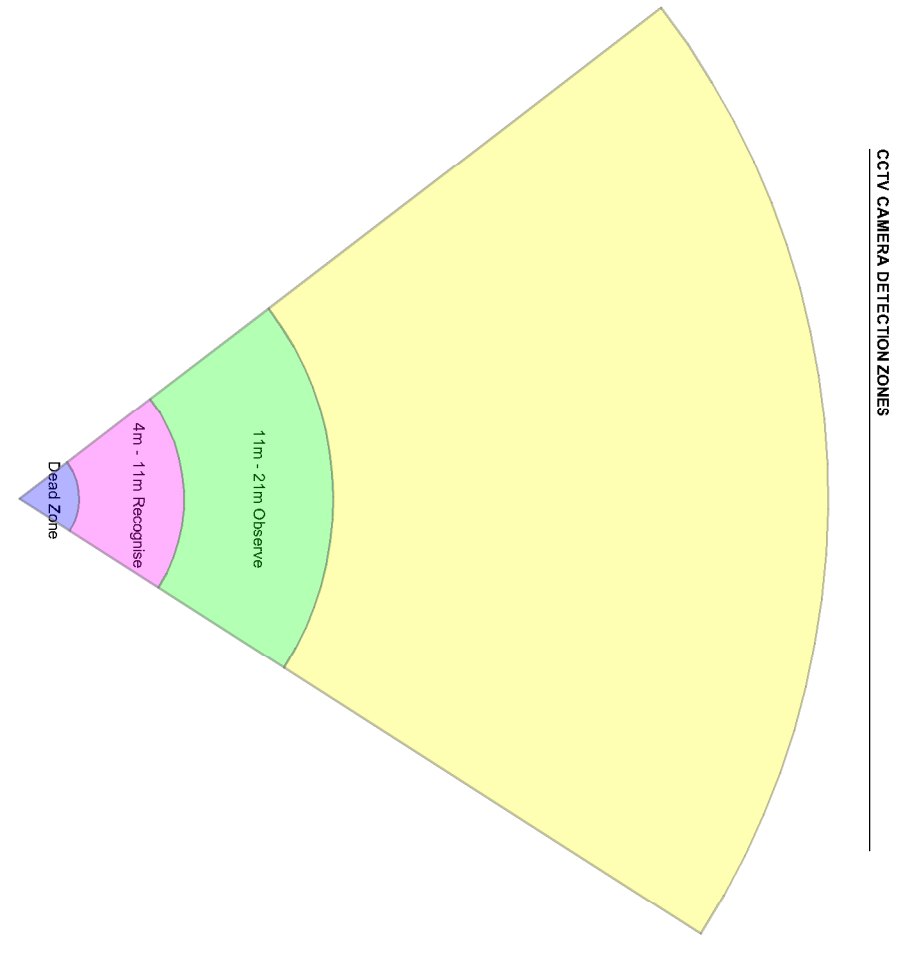


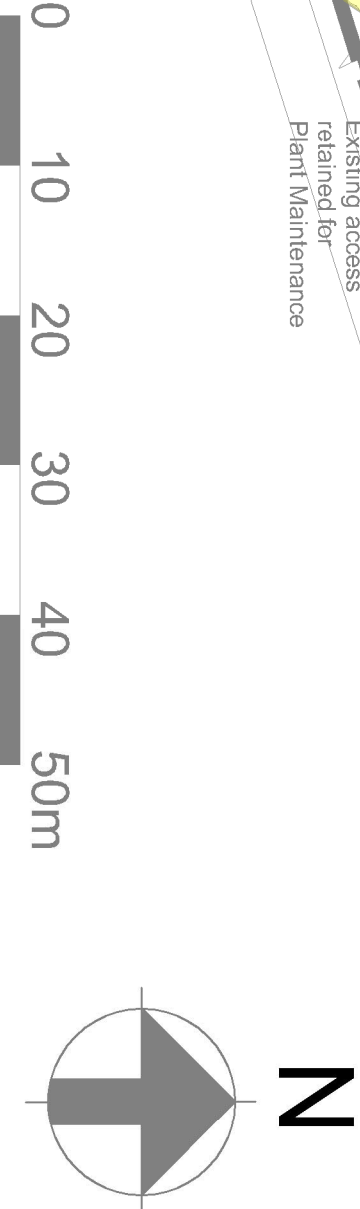

BASE DRAWINGS	
USED IN COMPILATION OF THIS DRAWING :	
Author	Date Received
IDP	16/08/2019
Drawing No / Rev	
2019 08 16 WIP SITE PLAN	
NEATH ABBEY PRIMARY	

This drawing has been prepared for the use of AECOM's client. It may not be used, modified, reproduced or relied upon by third parties, except as agreed by AECOM or as required by law. AECOM accepts no responsibility, and denies any liability whatsoever, to any party that uses or relies on this drawing without AECOM's express written consent. Do not scale this document. All measurements must be obtained from the stated dimensions.

AECOM

PROJECT

ABBEY PRIMARY
SCHOOL

CLIENT

BAM Construction LTD

**Fore 2,
2 Huskisson Way
Shirley,
Solihiull B90 4EN
www.bam.co.uk
CONSULTANT**


AECOM
1 Callaghan Square
Cardiff CF10 5BT
+44 (0) 29 2005 1500 tel
www.aecom.com

NOTES

1. DO NOT SCALE OFF THIS DRAWING.
2. THIS DRAWING TO BE READ IN CONJUNCTION WITH ALL OTHER RELEVANT DRAWINGS, ENGINEERING AND ARCHITECTURAL SPECIFICATIONS.
3. THIS DRAWING SHALL NOT BE USED FOR CONSTRUCTION.
4. THIS DRAWING IS INDICATIVE ONLY. THE CONTRACTOR SHALL DESIGN AND PRODUCE THEIR OWN DRAWINGS FOR COMMENT BY ALL RELEVANT PARTIES.

	0	5	12.5	25	40
					m
Issue / Revision					
P06	05/12/19	UPDATED WITH NEW SITE PLAN			
P03	25/10/19	STAGE 3 ISSUE			
P02	11/10/19	UPDATE TO ARCHITECTURAL BACKGROUND			
P01	20/09/19	STAGE 2 ISSUE			
JR	DATE	DESCRIPTION			

Key Plan

 **Suitability Code**

S3 - Review & Comment

Project Number
60583631

External CCTV Coverage

Sheet Number

ABBY-ACM-XX-XX-DR-E-9002

Scale: 1:500 @ A1 Rev: P04