


- NOTES:-
1. THIS DRAWING IS TO BE READ IN CONJUNCTION WITH ALL OTHER ARCHITECTURAL, ENGINEERING AND OTHER DESIGN CONSULTANTS' DRAWINGS & INFORMATION.
 2. THIS DRAWING IS PROVIDED FOR CONCEPT AND ALL INFORMATION SHOWN HEREON IS FOR INFORMATION ONLY AND IS NOT TO BE USED FOR TENDERING, CONSTRUCTION OR OTHER PURPOSES.
 3. INFORMATION PROVIDED HEREON IS THE PROPERTY OF JUBB & ASSOCIATES LTD. AND IS NOT TO BE REPRODUCED OR TRANSMITTED IN ANY FORM OR BY ANY MEANS, ELECTRONIC OR MECHANICAL, WITHOUT THE WRITTEN PERMISSION OF JUBB & ASSOCIATES LTD.
 4. 2885-COVERED AND 2886-LANDSCAPE (11/2019)
 5. 2885-COVERED AND 2886-LANDSCAPE (11/2019)
- LEGEND
- 1. 2885-COVERED AND 2886-LANDSCAPE (11/2019)
 - 2. 2885-COVERED AND 2886-LANDSCAPE (11/2019)
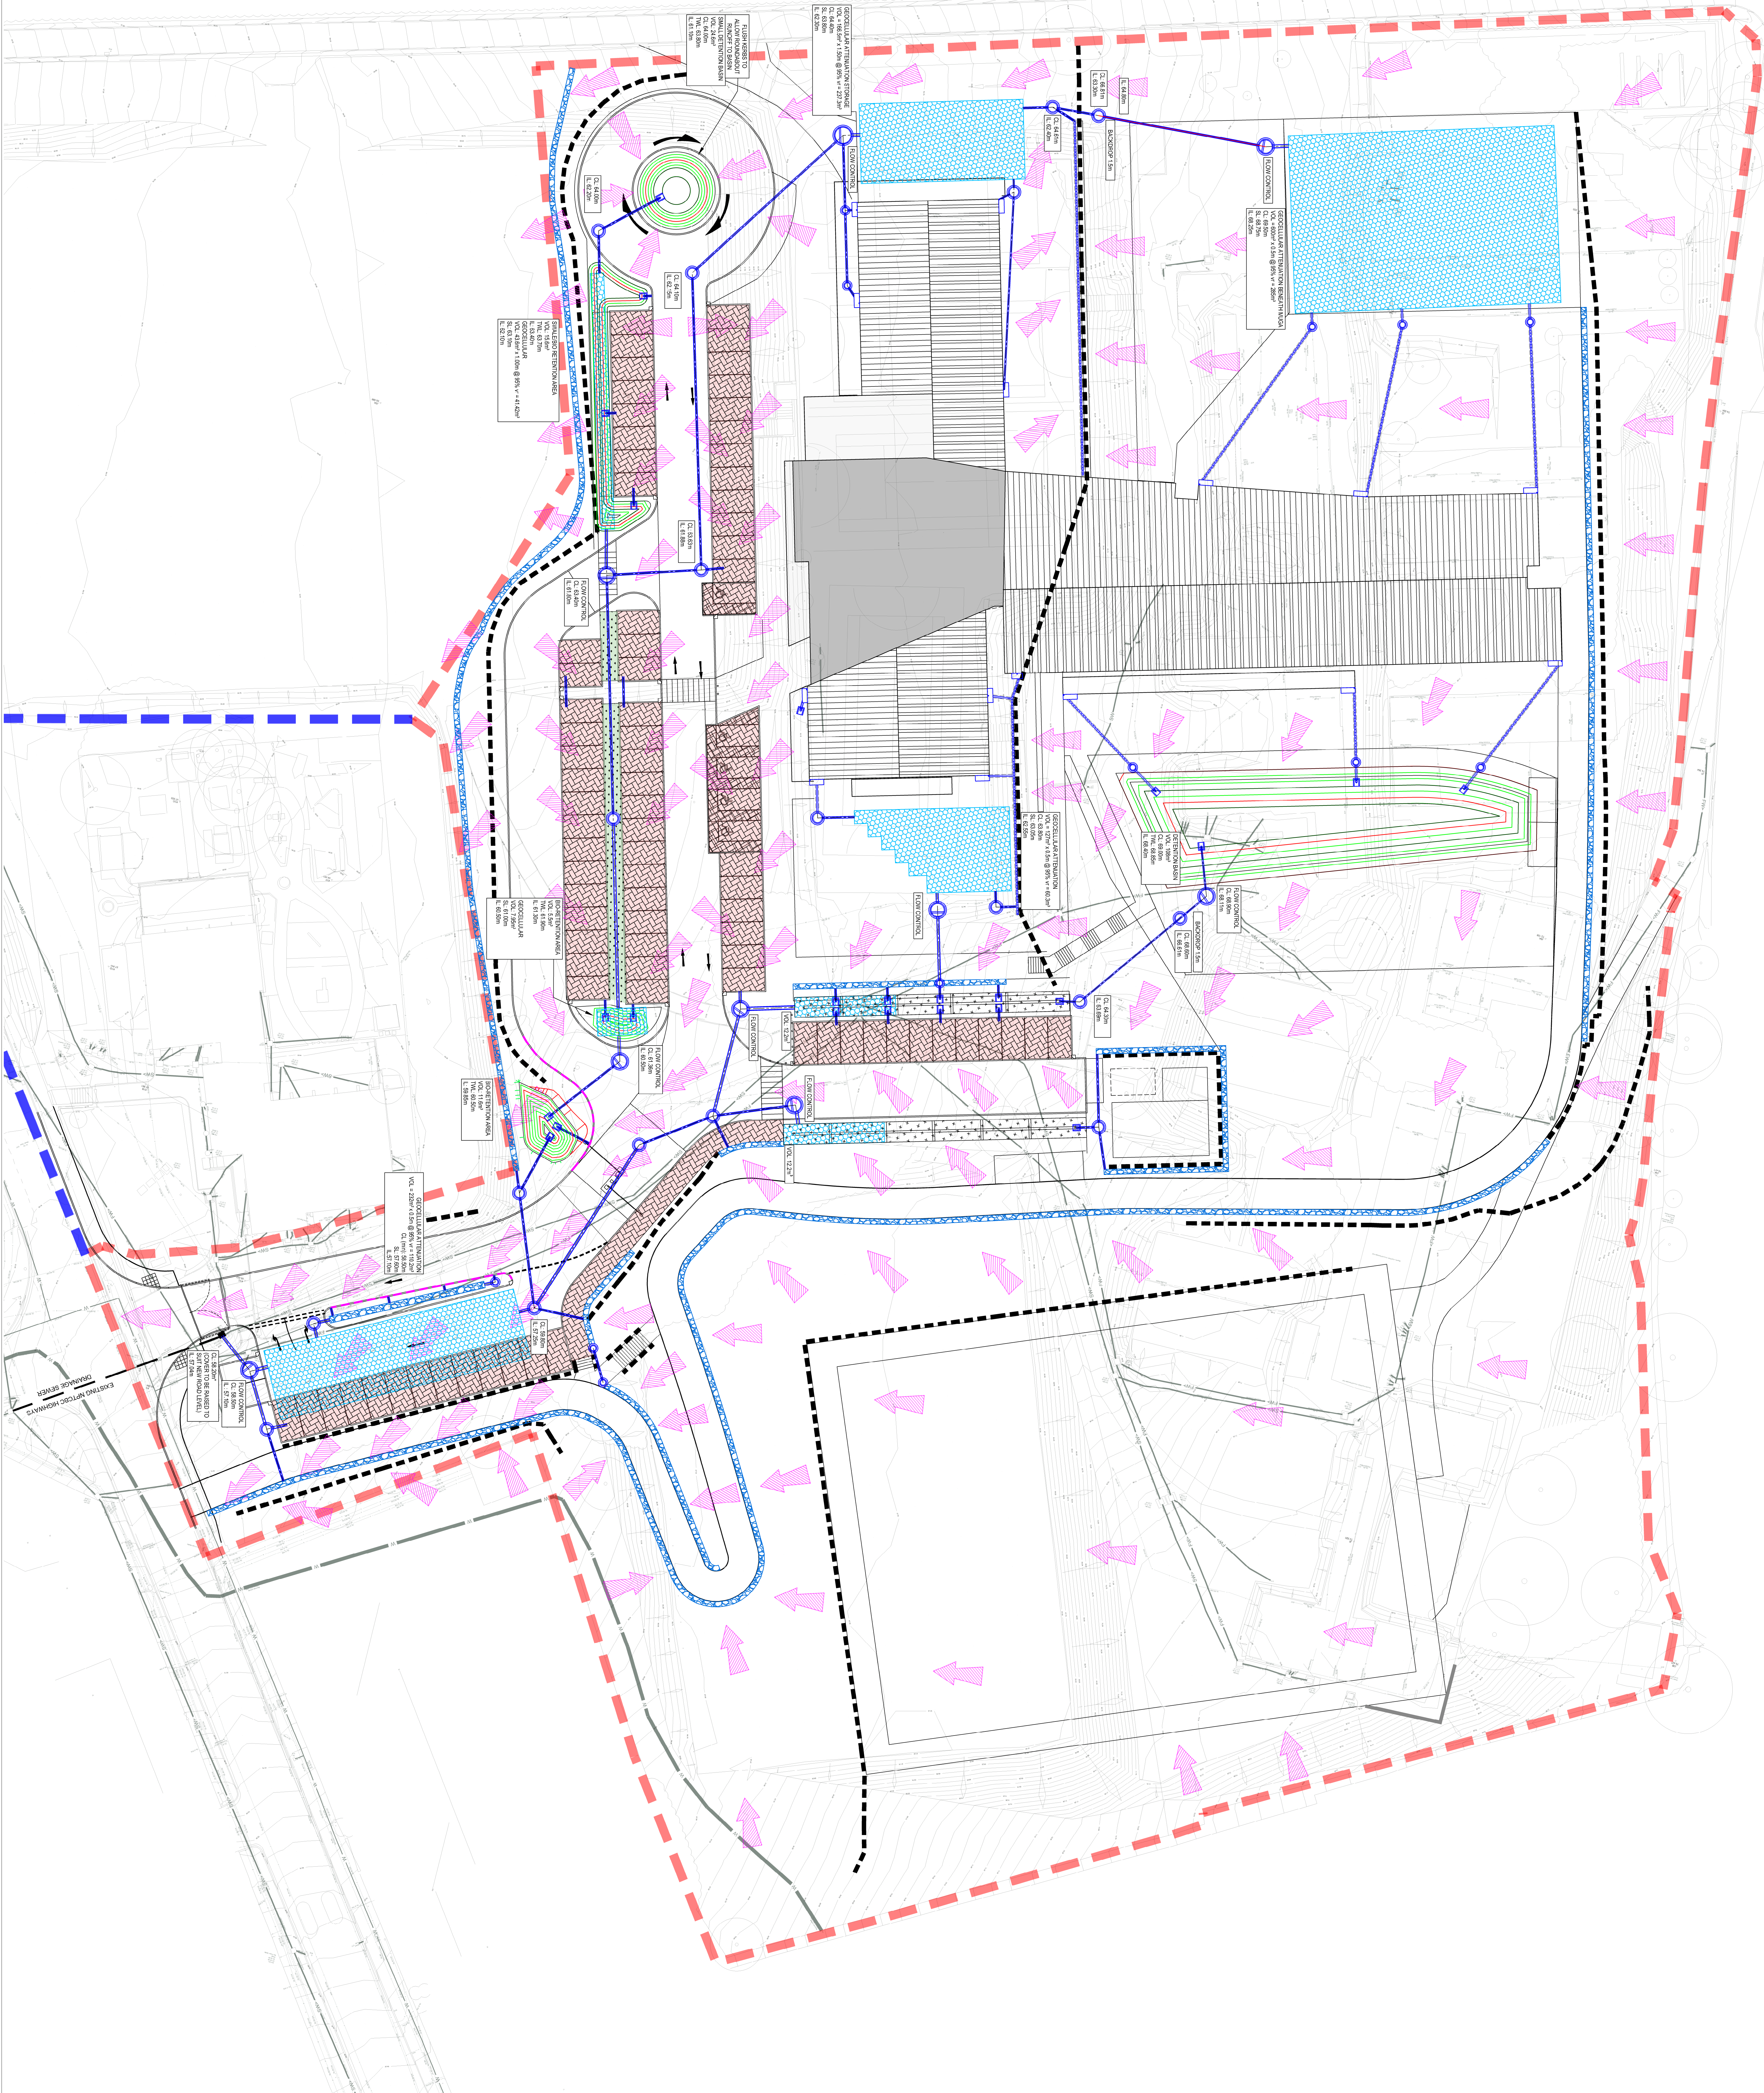

Rev	Date	Description	By	App'd
P1	10/12/19	Preliminary Issue	TJO	OS

PROJECT: ABBEY SCHOOL

TITLE: SWAMP DRAINAGE LAYOUT & EXCEEDANCE FLOW ROUTES

CLIENT: 

SCALE@A0: 1:250

PROJECT REF: 19264

DRAWING No: ABBY-JUBB-ZZ-DR-C-0500

REV: P01

Revision Referencing: P = Preliminary A = Approval T = Tender C = Construction



Jubb & Associates
2A, Oak Tree Court, Oak Tree Business Park, Cardiff
+44(0)2920 52 4444