



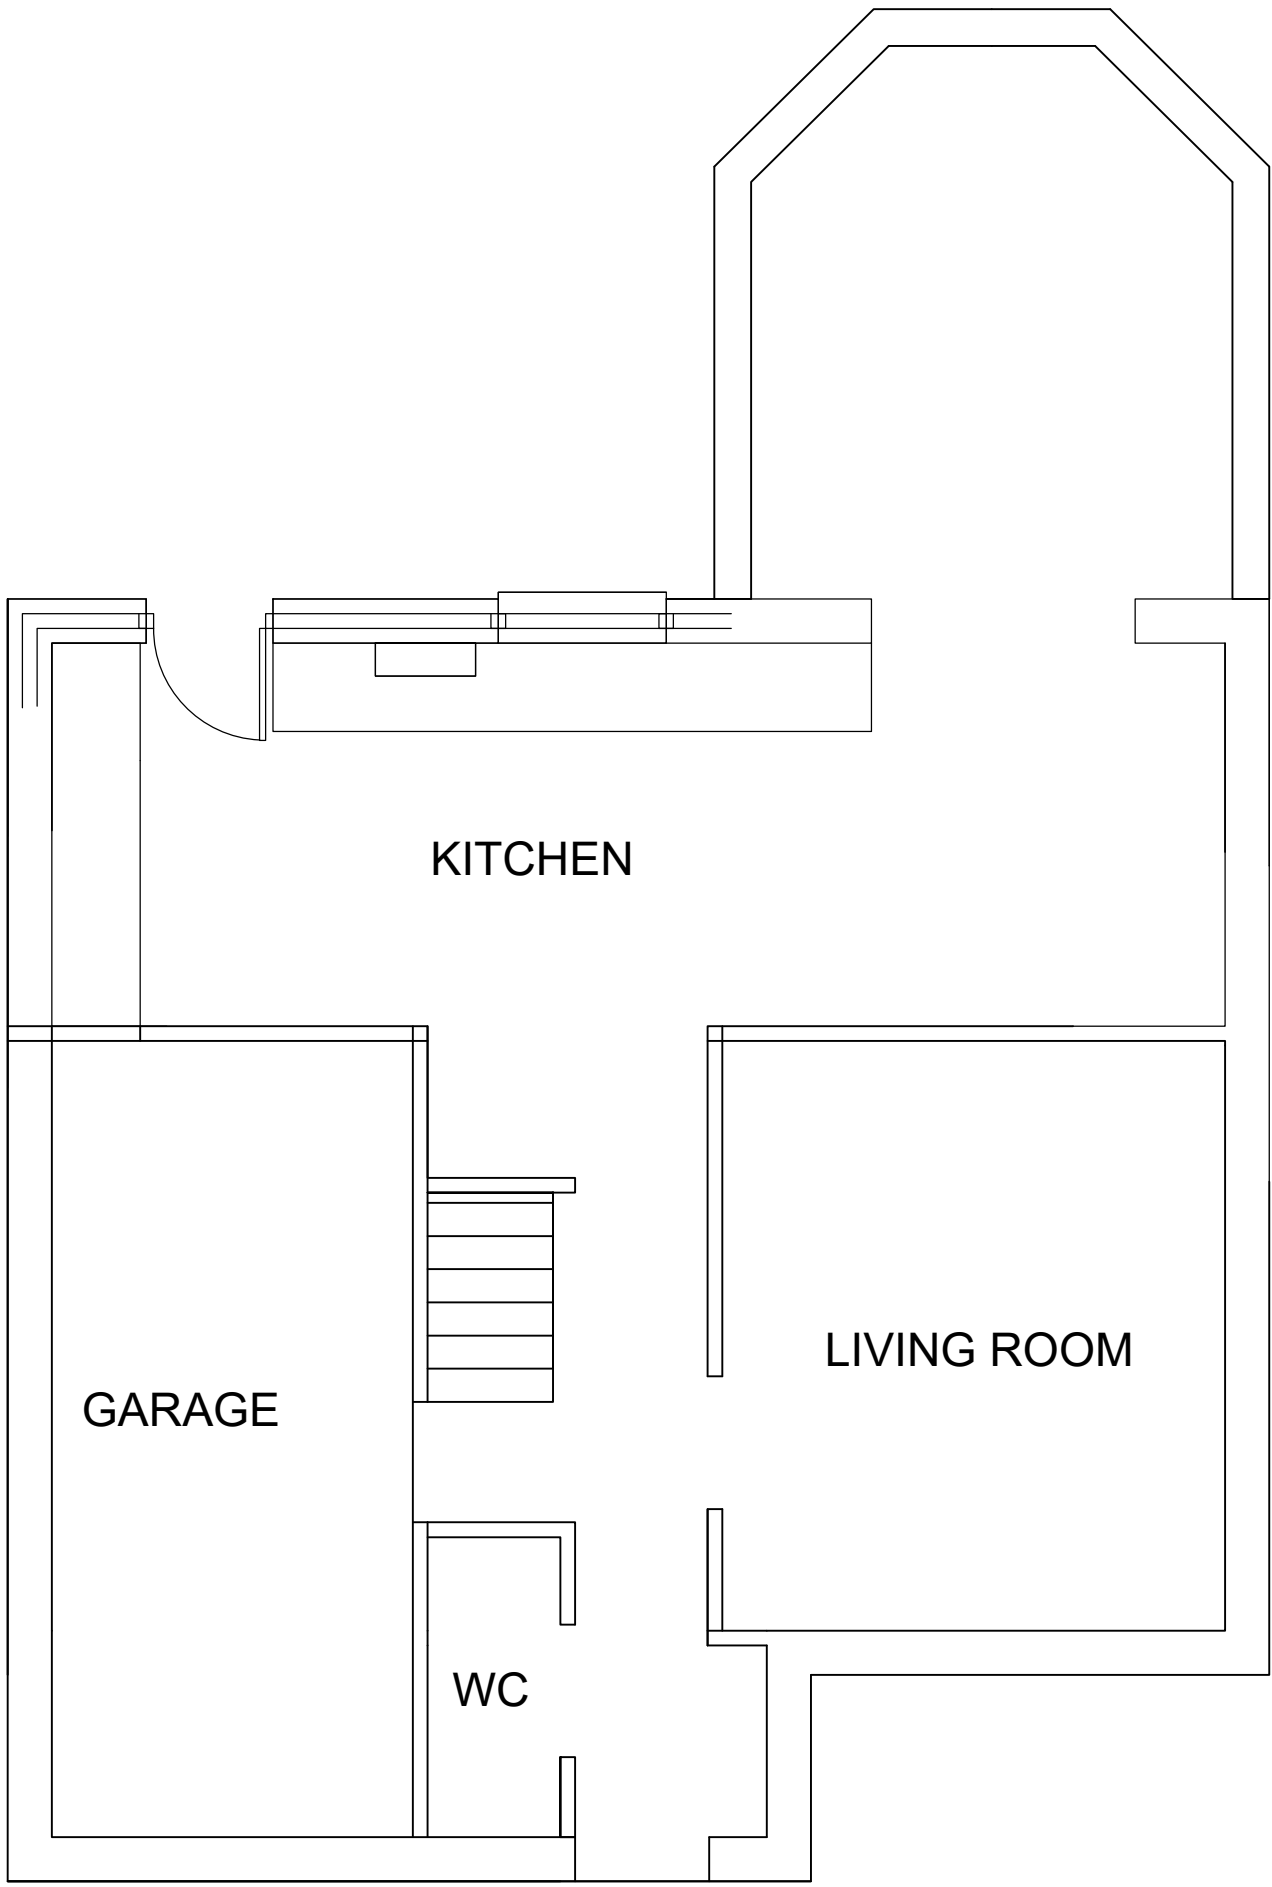

EXISTING GROUND FLOOR PLAN

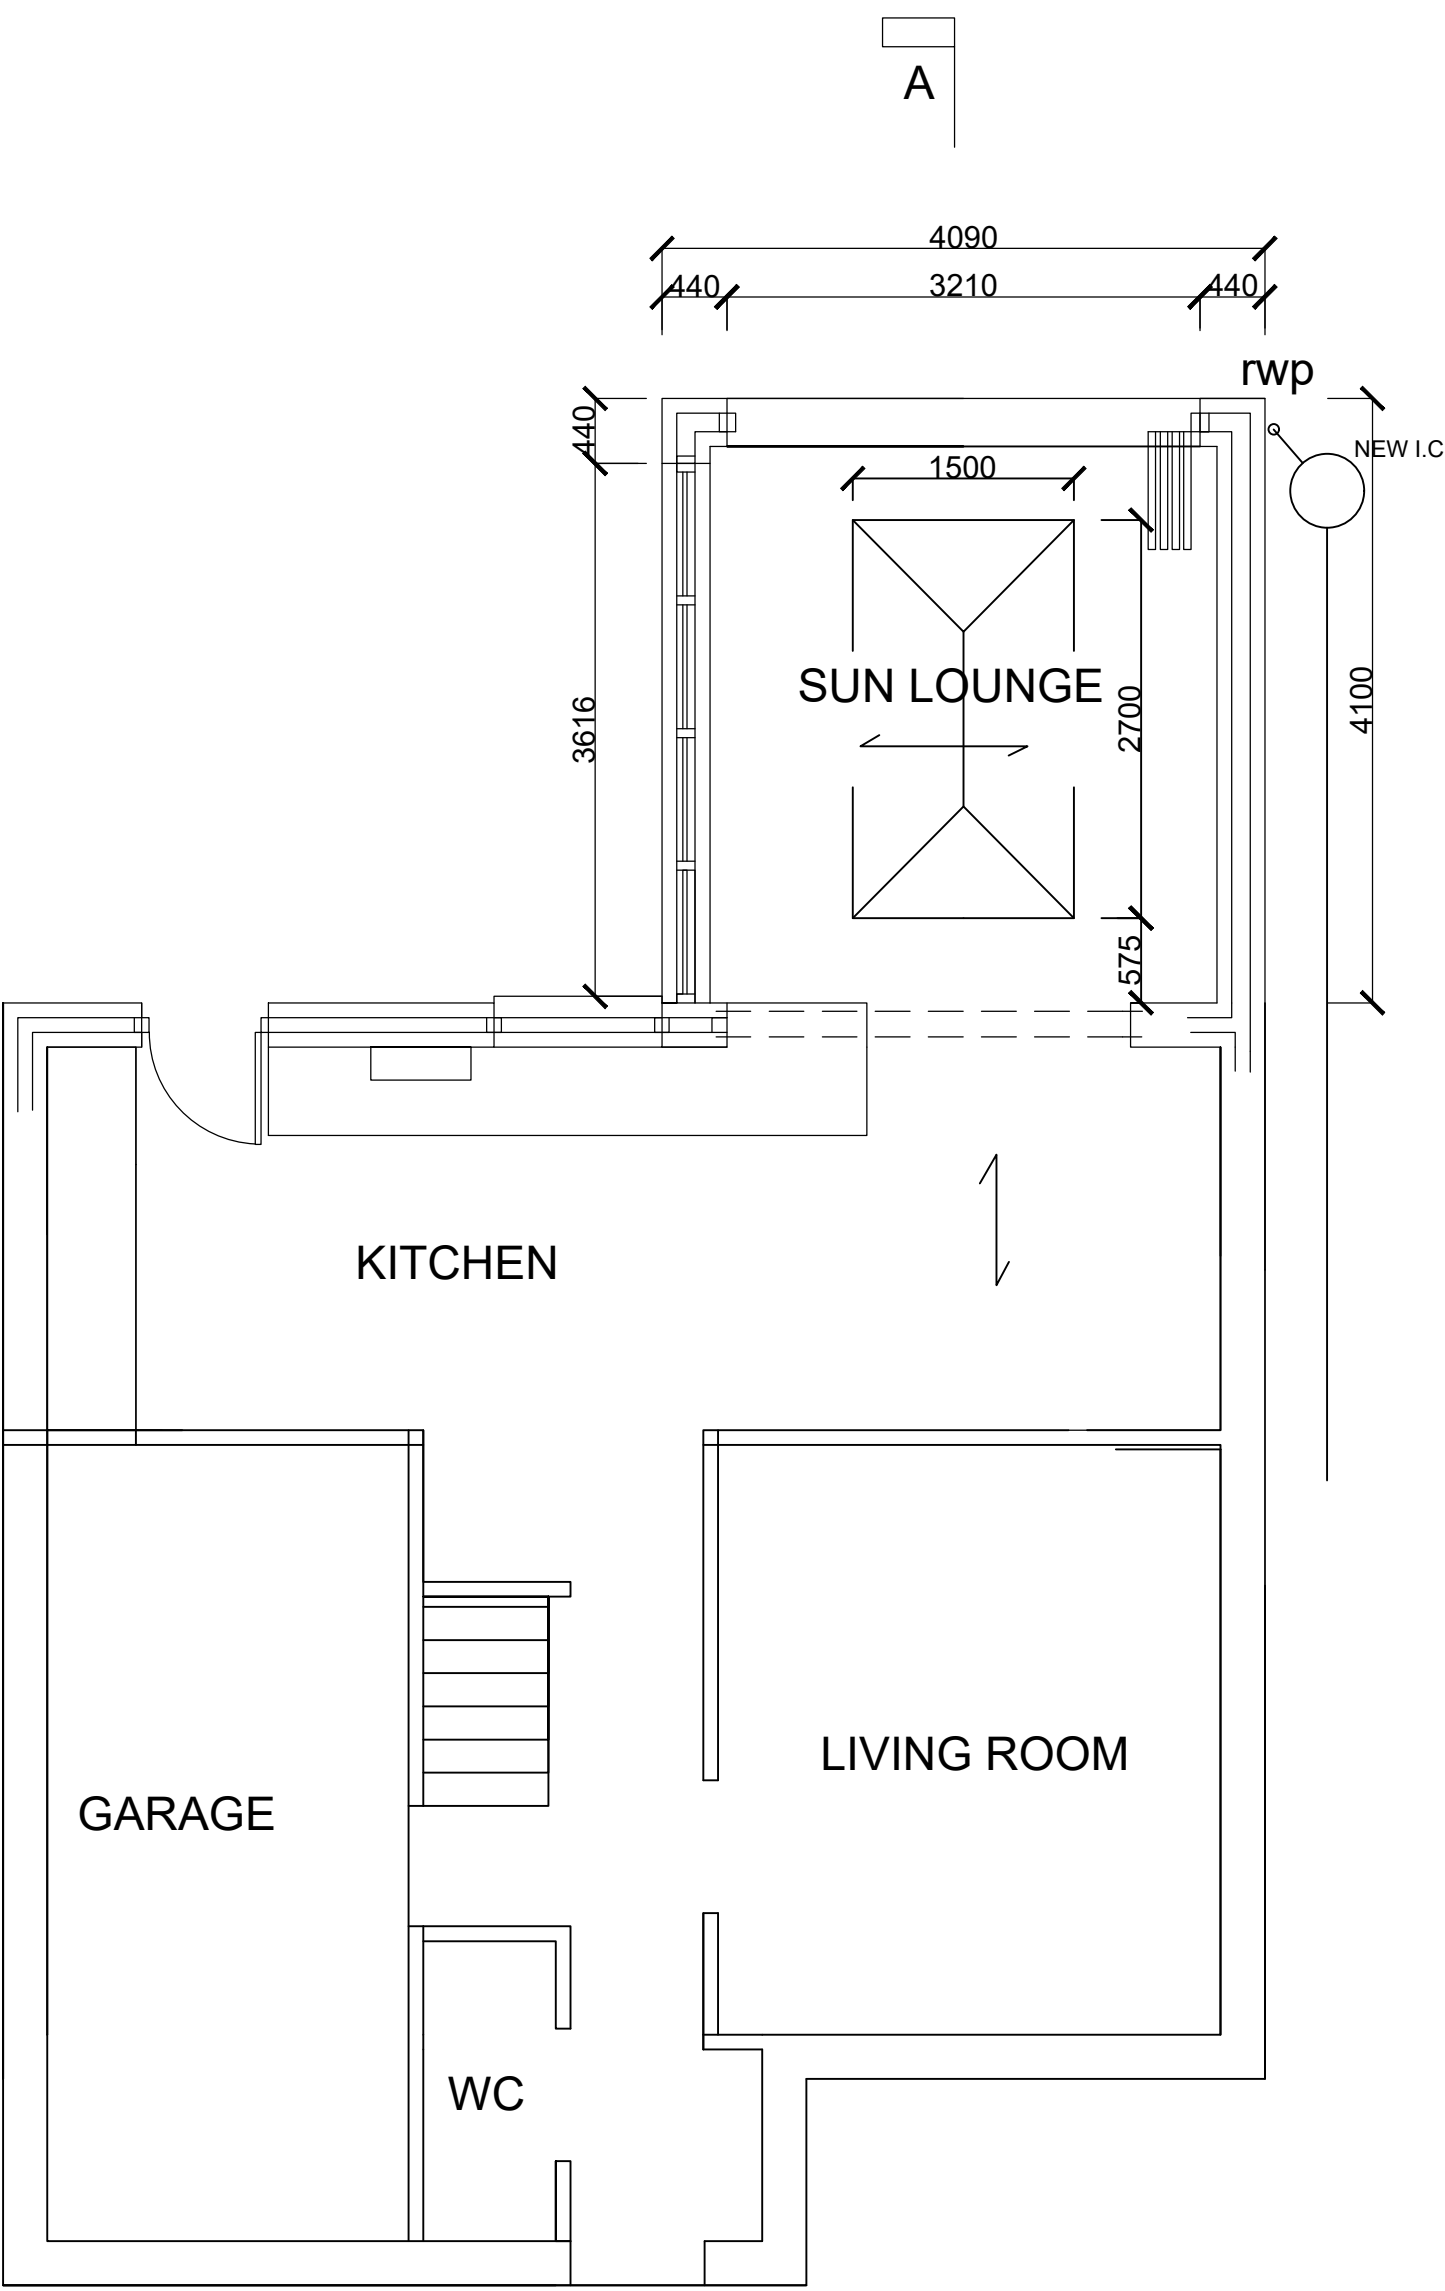

PROPOSED GROUND FLOOR PLAN

EXISTING & PROPOSED
PLANS
SCALE 1:50 DRG. No. B-03