




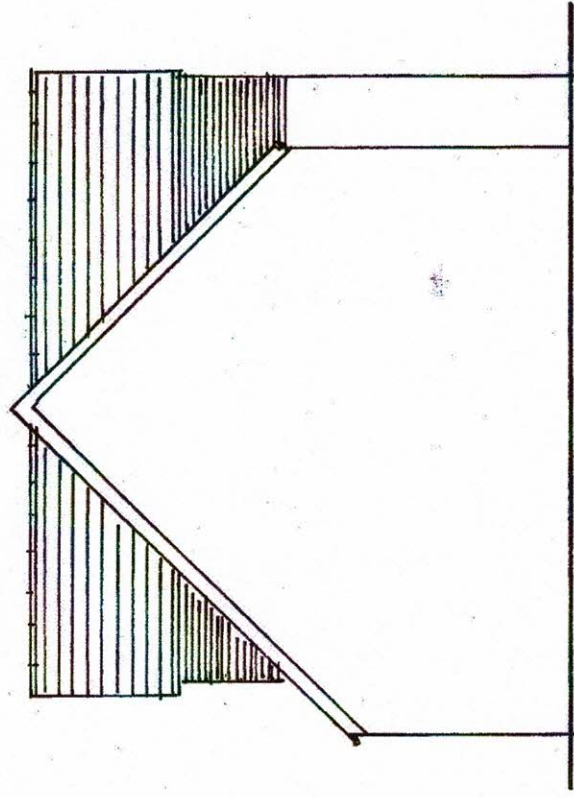


South Elevation.

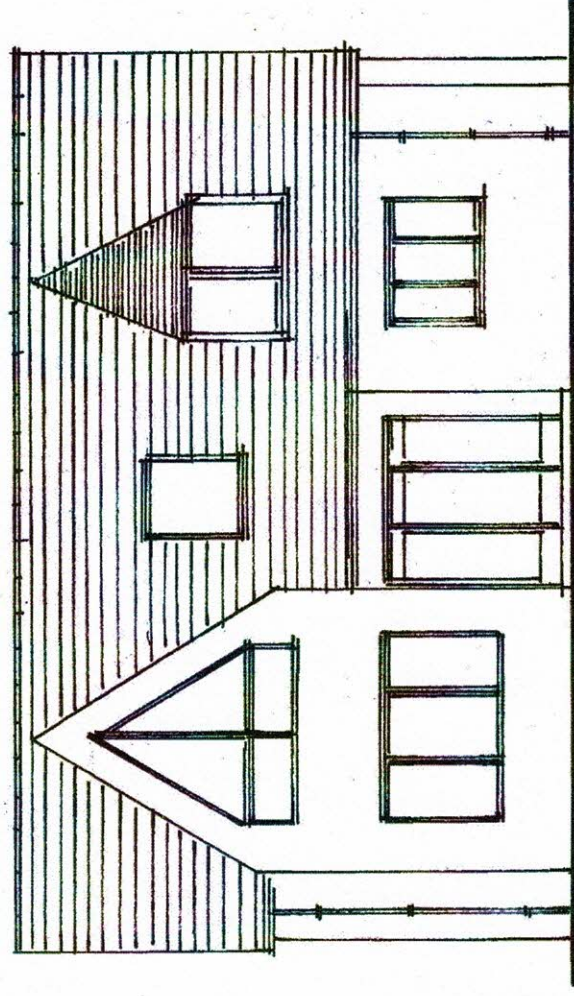

East Elevation

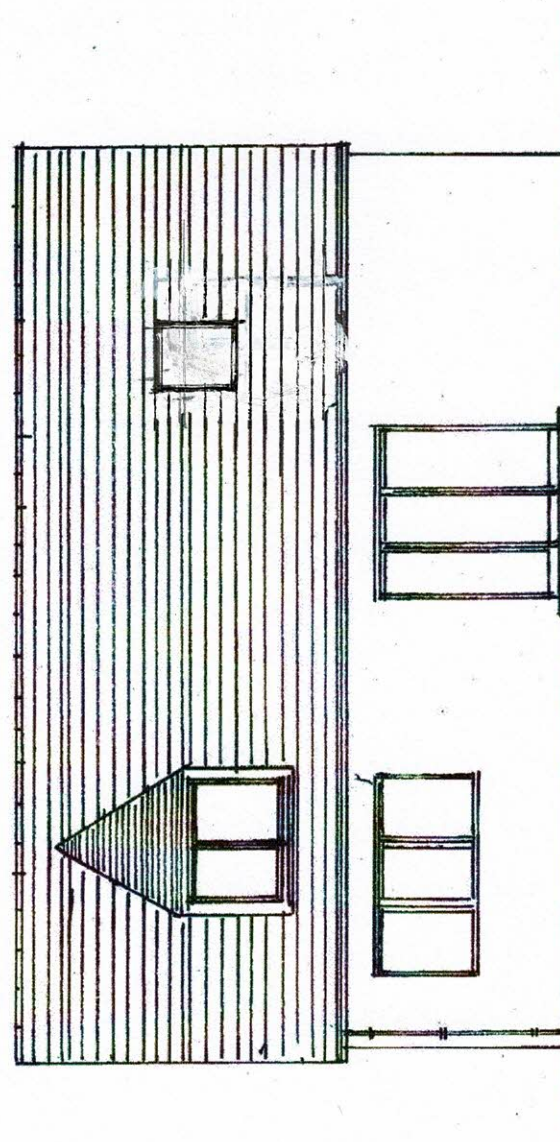

West Elevation

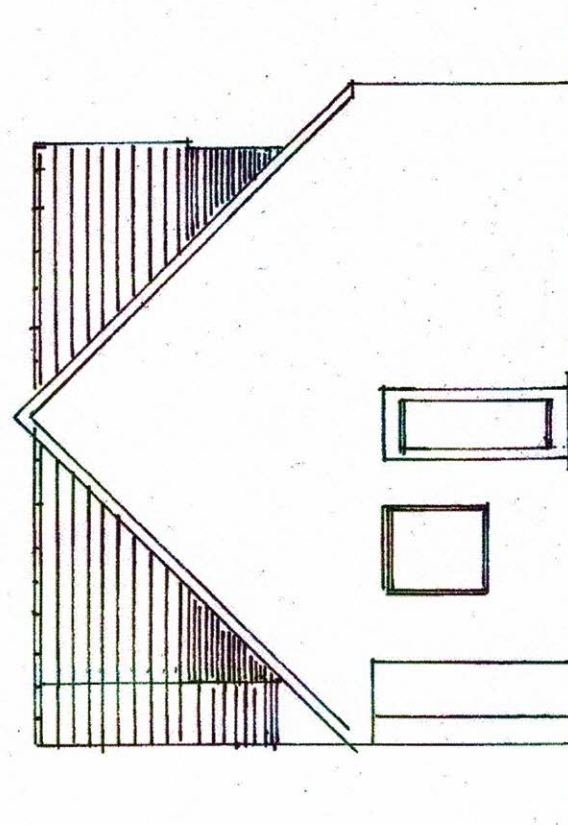

North Elevation

Ron Bagshaw & Associates Ltd.

Architectural Design & Planning Consultants

Wood Field House
1b Rosser Terrace
Cilfrew
Neath, SA10 8LH

Contact Details -
01639 632822 (Office)
07870 863859 (Mobile)
mail@ronbagshaw.co.uk

Drawing No: SC/2019/03/A

Scale: 1:100 @ A3

Date: December 2019

Revision: A - Balcony removed
and a Velux style roof light added

Proposal: Detached Dormer Bungalow

Location: Land off Curwen Close, Efail Fach, Port Talbot Sa12

Client: Mr & Mrs Steven Carey.

Title: Elevations.

