




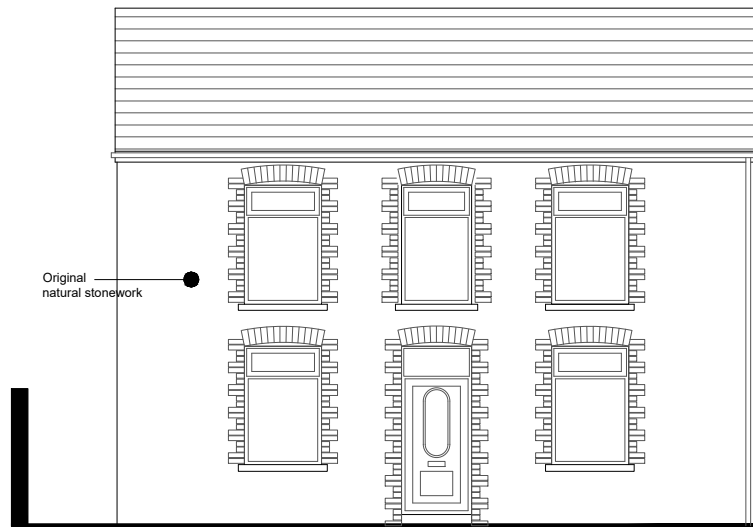


Proposed Front Elevation - *no change*

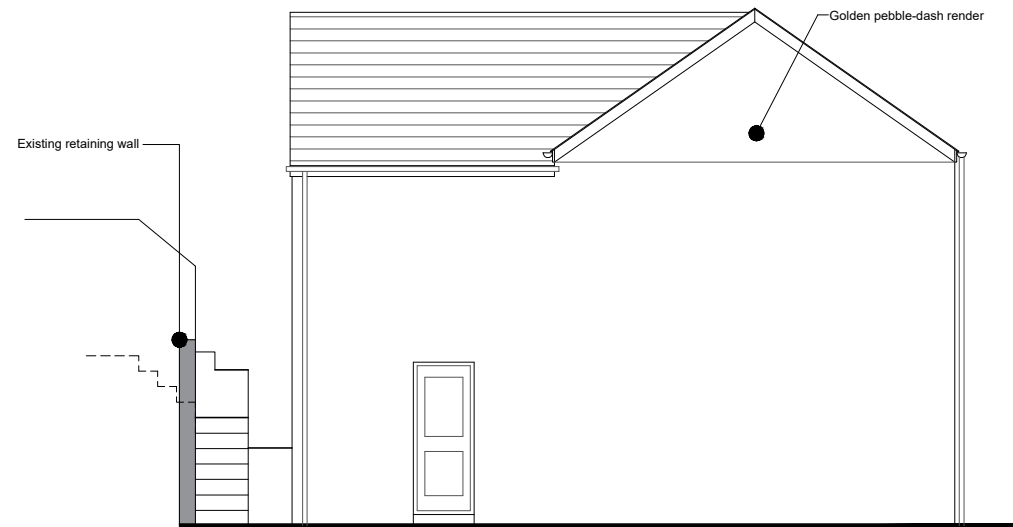


Proposed Side Elevation
as existing - no change

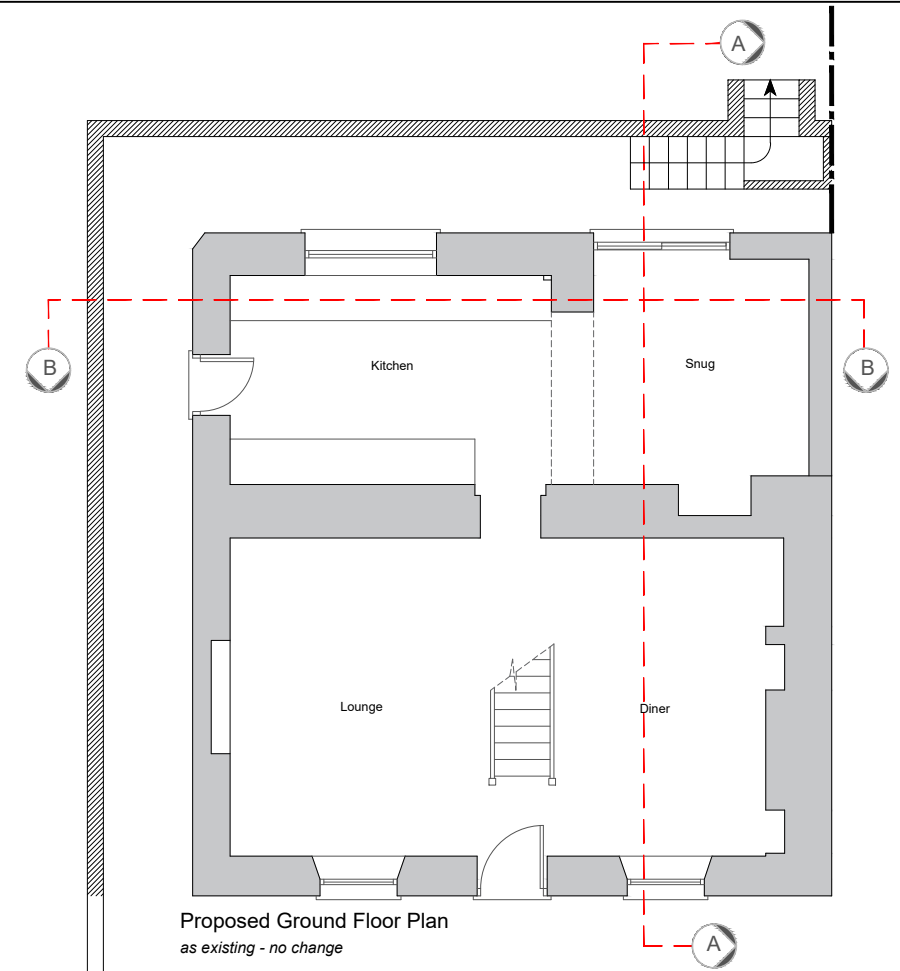

Proposed Ground Floor Plan
as existing - no change


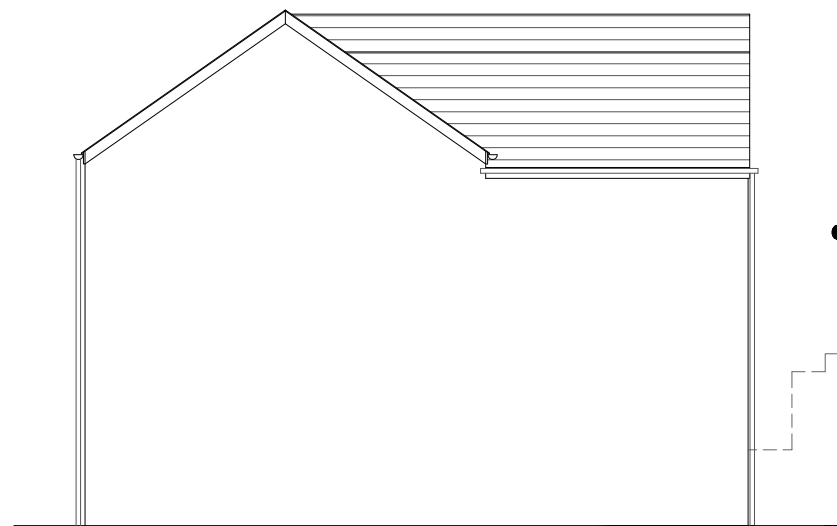


Proposed Side Elevation

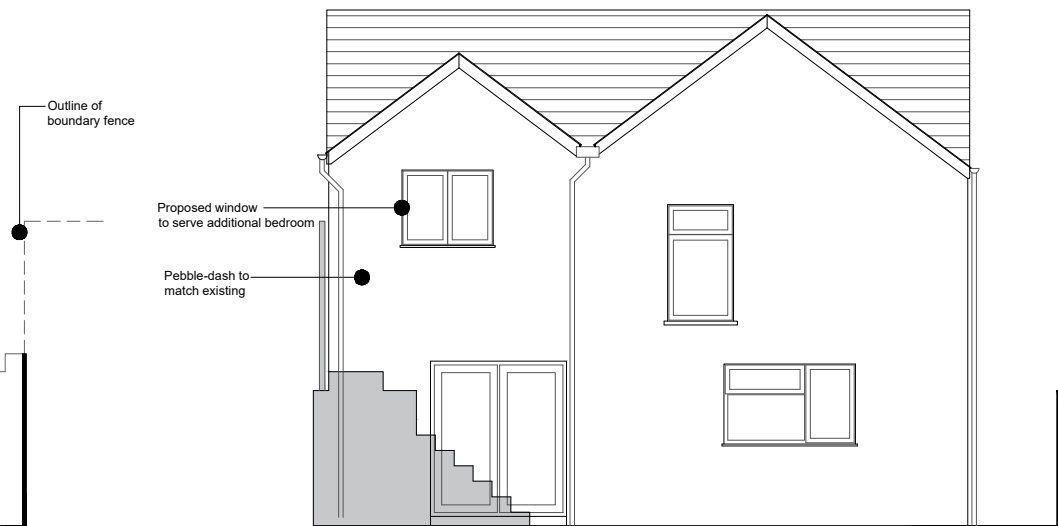


Proposed Rear Elevation

ELEVATIONS/SECTION/PLAN SCALE 1:100

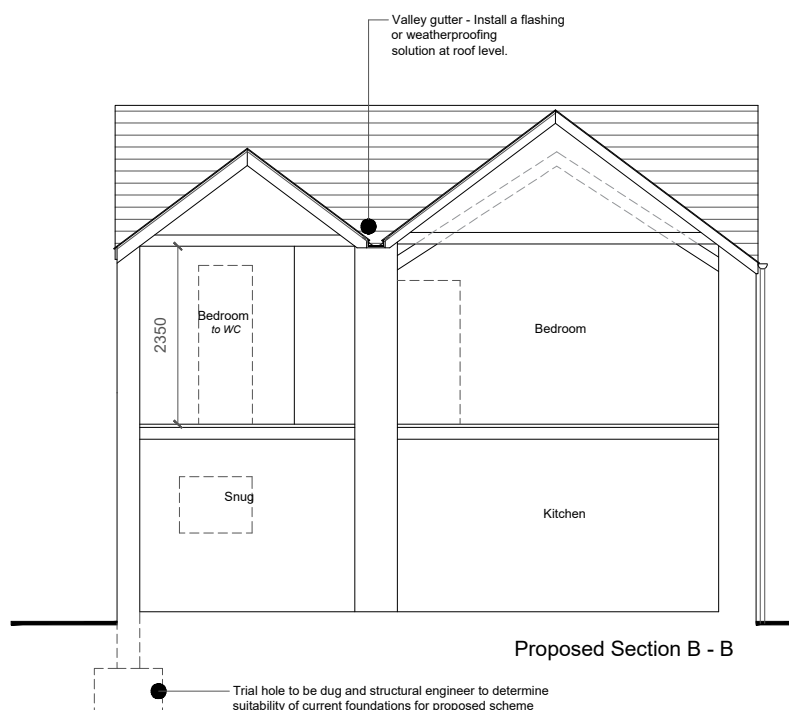 

Proposed Section B - B

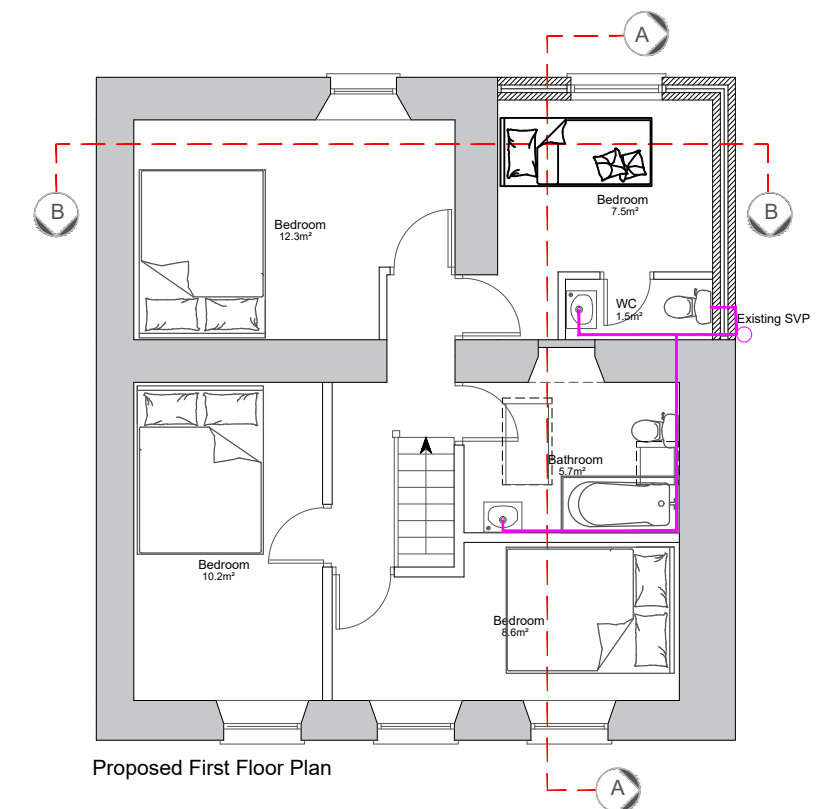

Proposed First Floor Plan

Project:

Proposed two-storey rear extension / roof alterations at 54 Swansea Road,
Pontardwe SA8 4AL

Drawing title:

Existing Floor Plans, Cross Sections A-A & BB and Elevations.

Drawing number: gt_03 Date: 09/12/2019

