

PLANNING SUBMISSION

KEY:


- ① BRICKWORK
- ② BRICK FLAT ARCHES TO WINDOWS
- ③ RECONSTITUTED STONE PARAPET
- ④ RECONSTITUTED STONE TRIM
- ⑤ RECONSTITUTED STONE
- ⑥ RUSTICATED RECONSTITUTED STONE BASE
- ⑦ RECONSTITUTED STONE PORCH TO ENTRANCE DOOR
- ⑧ POWDER COATED ALUMINIUM CASEMENT WINDOWS WITH RESTRAINTS
- ⑨ OPAQUE WINDOW
- ⑩ PLANTING
- ⑪ STONE PAVERS
- ⑫ RECONSTITUTED STONE SURROUND TO ALUMINIUM WINDOWS
- ⑬ RECONSTITUTED STONE SURROUND TO ALUMINIUM DOORS
- ⑭ AREA OF LAWN / LANDSCAPING
- ⑮ METAL LOUVRE DOORS
- ⑯ BRICK BLIND WINDOWS
- ⑰ RECONSTITUTED STONE BLIND WINDOWS
- ⑱ METAL RAILINGS
- ⑲ GLAZED DOORS TO PATIO
- ⑳ SUBSTATION
- ㉑ BIKE STORE
- ㉒ EXTERNAL DOOR POSTS

ALL MECHANICAL & ELECTRICAL SERVICE PROVISIONS, RISERS, PLANT ROOM LAYOUTS AND DRAINAGE ARE INDICATIVE AND AS PER M&E ENGINEER'S PROPOSALS / SPECIFICATIONS.

STRUCTURAL INFORMATION IS TO STRUCTURAL ENGINEER'S PROPOSALS / SPECIFICATIONS.

MEANS OF ESCAPE AND FIRE PRECAUTIONS ARE TO FIRE ENGINEER'S PROPOSALS / SPECIFICATIONS.

COMMON ROOM FURNITURE - INDICATIVE ONLY. PLEASE REFER TO SPECIFICATION.

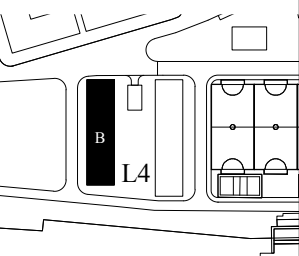

REVISION	DATE	DESCRIPTION

THE BAY SCIENCE &
INNOVATION CAMPUS
SWANSEA UNIVERSITY
PHASE 2B

RESIDENTIAL BUILDING B

3RD FLOOR PLAN

AESTHETIC DESIGN

DRAWING No	SCALE	DATE
PL-RB/04	1:100 @ A1	DEC 2018

**PORPHYRIOS
ASSOCIATES**

ARCHITECTURAL & URBAN CONSULTANTS

DEVON HOUSE, 171-177 GREAT PORTLAND


STREET LONDON W1W 5PO

TEL 020 7580 9594 FAX 020 7580 9596


enquiries@porphyrios.com

PORPHYRIOS ASSOCIATES LLP | Registered in England & Wales

Number OC376390 Registered Office | 20 Graham Street London EC2V 7JE

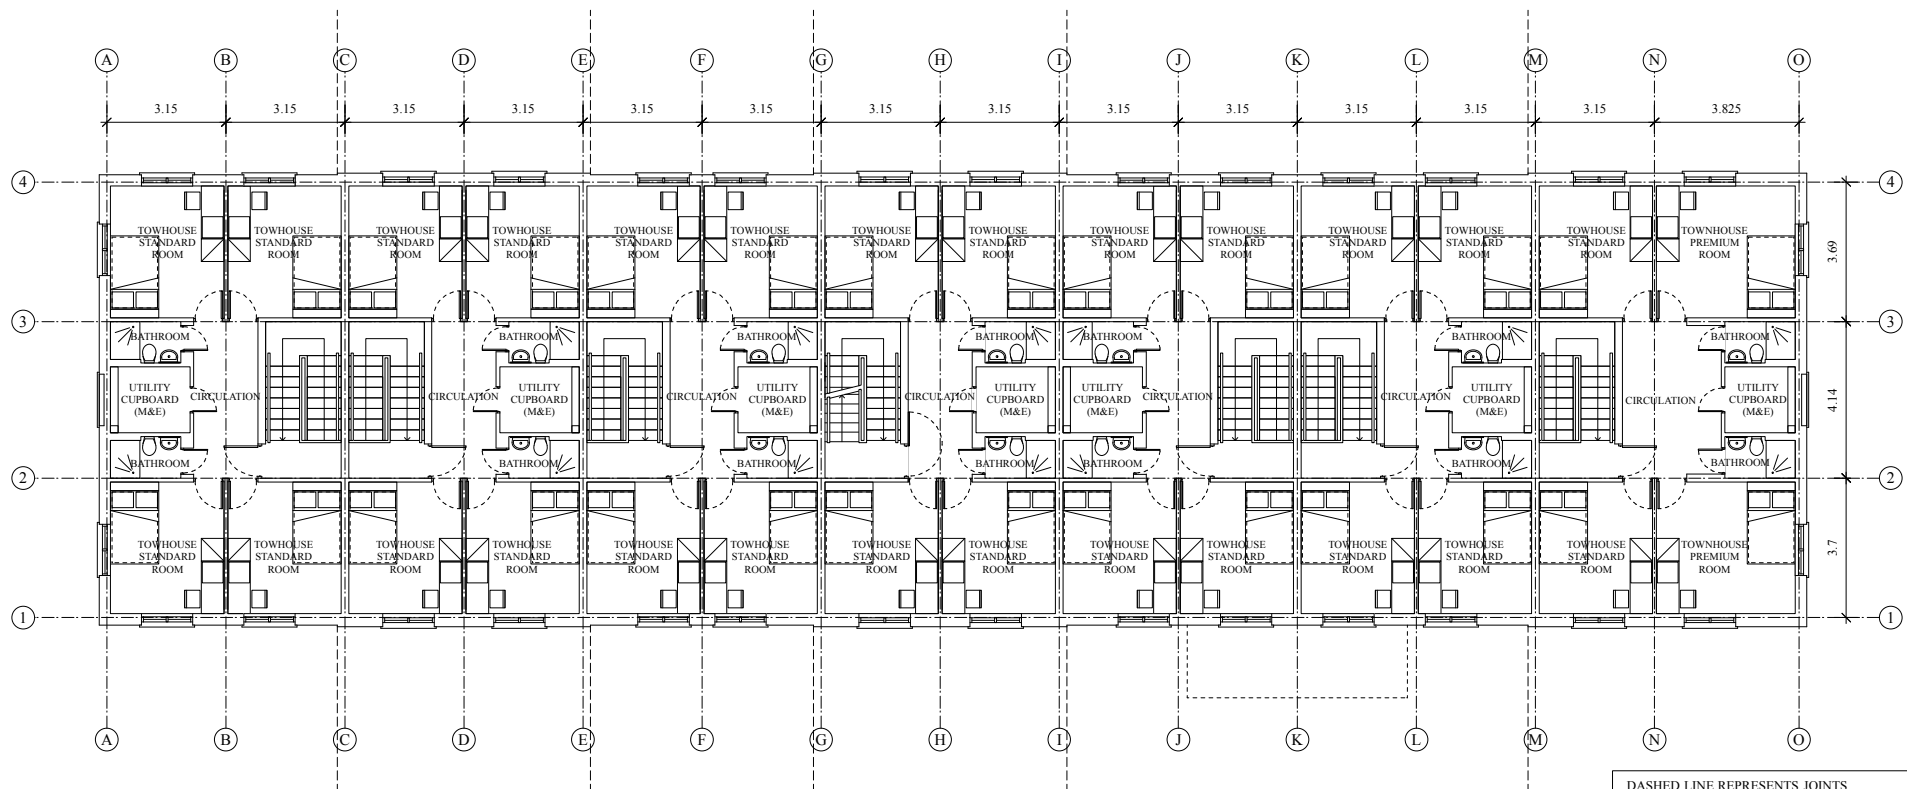

DASHED LINE REPRESENTS JOINTS
(MOVEMENT JOINTS IF APPROPRIATE).
ELEVATIONS ARE NOT COPLANAR ALONG JOINTS.

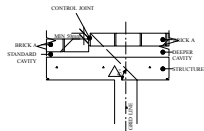

01 THIRD FLOOR PLAN

PL-RB/
04 1:100



0.0 1.0 2.0 3.0 4.0 5.0 10.0 20.0 m