


This drawing is the copyright of Roberts Limbrick Ltd and should not be reproduced in whole or in part or used in any manner whatsoever without their written permission.
Do Not scale off this drawing, use only figured dimensions and report any discrepancies or omissions to the Architect immediately.

rev.	date	description
-	-	-

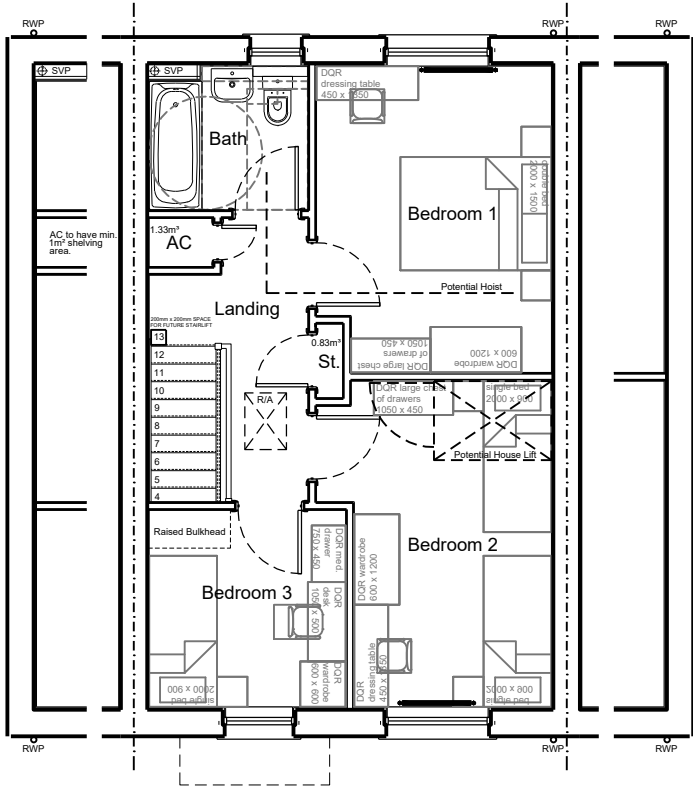


FIRST FLOOR PLAN



FRONT ELEVATION

SIDE ELEVATION 1

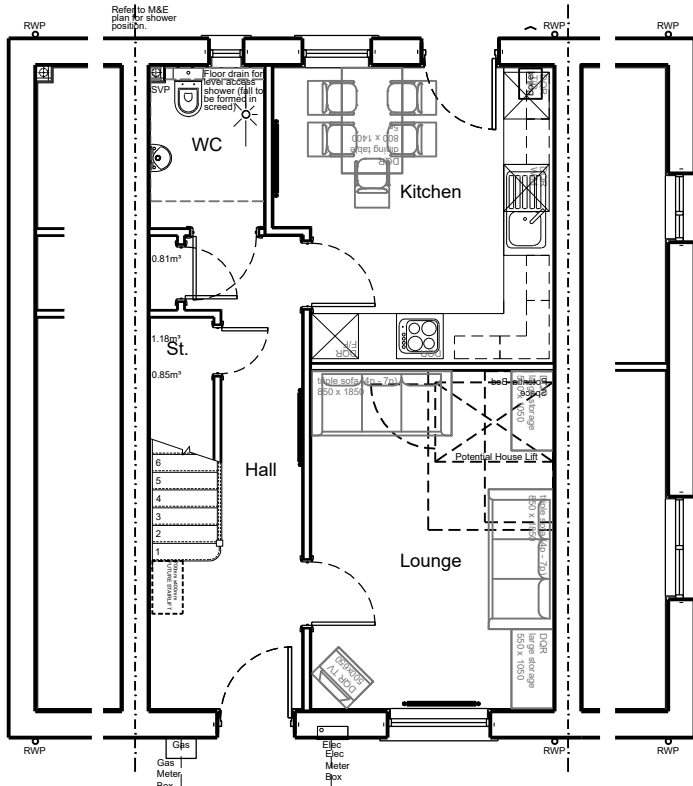

GROUND FLOOR PLAN



REAR ELEVATION

SIDE ELEVATION 2

PLOTS

As Drawn - A10,A11,A13

Handed - A12,

MATERIALS LEGEND

- Roof Finish - Concrete Tiles - Slate gray
 - Fascias / Soffit Boards - White
 - Red Brick - Edenhall- Sussex Blend with Buff Joint (or similar approved)
 - Render - Parex - Blanc du Littoral / Roughcast finish (or similar approved)
 - Window and Door Frames - UPVC -White
 - Entrance Door - GRP Timber Faced -Various Colours
 - Heritage Green
 - Derwent blue
 - Golden Oak
 - Berry red
- NOTE: Please refer to the materials plan for door colour.
- Garage Door Colour: Golden Oak
 - Rainwater Goods - UPVC - Colour: Black
 - Door Canopy - GRP Flat Roof - Slate gray (RAL 7015)
 - Door Canopy - GRP (Tiles - Slate gray)
 - Lead flashing - Dark grey
 - Reconstituted Stone Cill;
 - Reconstituted Stone Head;
 - Render Window Surrounds; Parex - Blanc du Littoral / Roughcast finish (or similar approved)
 - Brick Head, Brick Cill & other brick details
 - Edenhall- Dolomite Cream with Buff Joint or Quartz White with Ivory Joint (or similar approved)
 - Brick below DPC - Brickwork to match Main Brick
 - Reconstituted stone to match existing retaining walls (corner of Crown Way)
 - Tile hanging to match the roof finish (Slate gray)
 - GRP Chimney - plot specific feature;
- NOTE: Please refer to the materials plan for plot numbers.
- Juliet Balcony

project

RESIDENTIAL DEVELOPMENT
SITE AT HERITAGE GATE
COED DARCY

client

JEHU

drawing

HOUSETYPE AF3B
PLANS & ELEVATIONS
(RENDER)

status

PLANNING

ROBERTS LIMBRICK LTD

The Carriage Building, Bruton Way,
Gloucester, GL1 1DG

The Estates Office, 25 - 26 Gold Tops,
Newport, NP20 4PG

T. 03333 405 500
mail@robertslimbrick.com
www. robertslimbrick.com

Registered Office : England No. 06658029

scale 1:100 @ A2

date July '19 author SB

project drg no. rev.

9117 PH2-PL45 -

