

CHANGE OF USE FROM A3 CLASS TO D1 CLASS


00 DRAWING INDEX									
JOB No	Drg. No.		REV	DRAWING TITLE	STAGE	ISSUE	SCALE	SIZE	REV NOTE
00	PL	00 001 A	A	DRAWING INDEX	PLANNING APPLICATION			A3	
00	PL	00 005 A	A	SITE LOCATION PLAN	PLANNING APPLICATION		1:1250	A3	
00	PL	00 010 A	A	EXISTING GROUND FLOOR AND SITE PLAN	PLANNING APPLICATION		1:100	A3	
10	PL	00 110 A	A	PROPOSED GROUND FLOOR	PLANNING APPLICATION		1:100	A3	




Drawing Copyright

P J L A R C H I T E C T L I M I T E D

t: 01656 660004 | www.pjl-a.com | 2 Court Road, Bridgend CF31 1BN

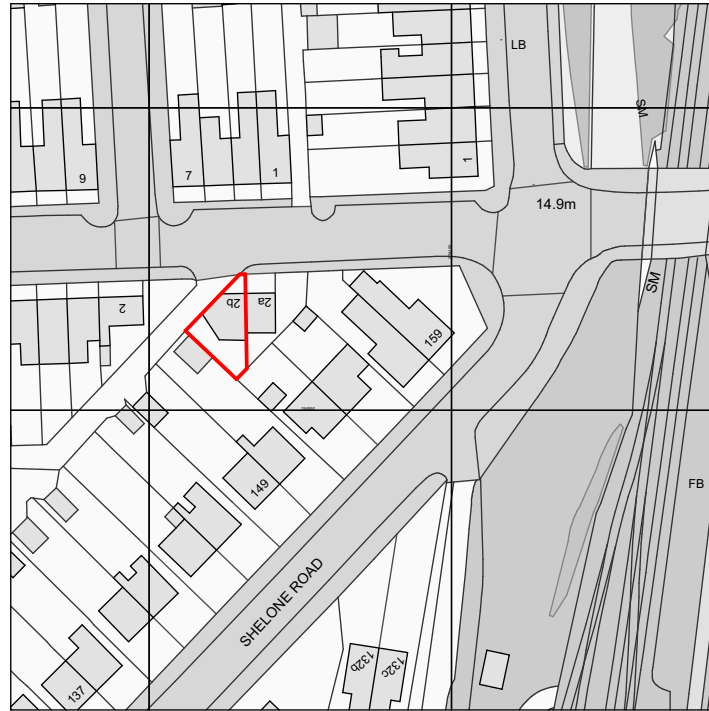

Ordnance Survey, (c) Crown Copyright 2019. All rights reserved. Licence number 100022432

 

1

SITE LOCATION PLAN

1:1250



Drawing Copyright

P J L ARCHITECT LIMITED


t: 01656 660004 | www.pjl-a.com | 2 Court Road, Bridgend CF31 1BN

2B BRYNHYFRYD ROAD, BRITON FERRY, NEATH SA11 2HT | 19/12/2019 | 1:1250 @ A3 | PJLA






SITE LOCATION PLAN


15860 PL 00 005 A

STATUS: PLANNING APPLICATION





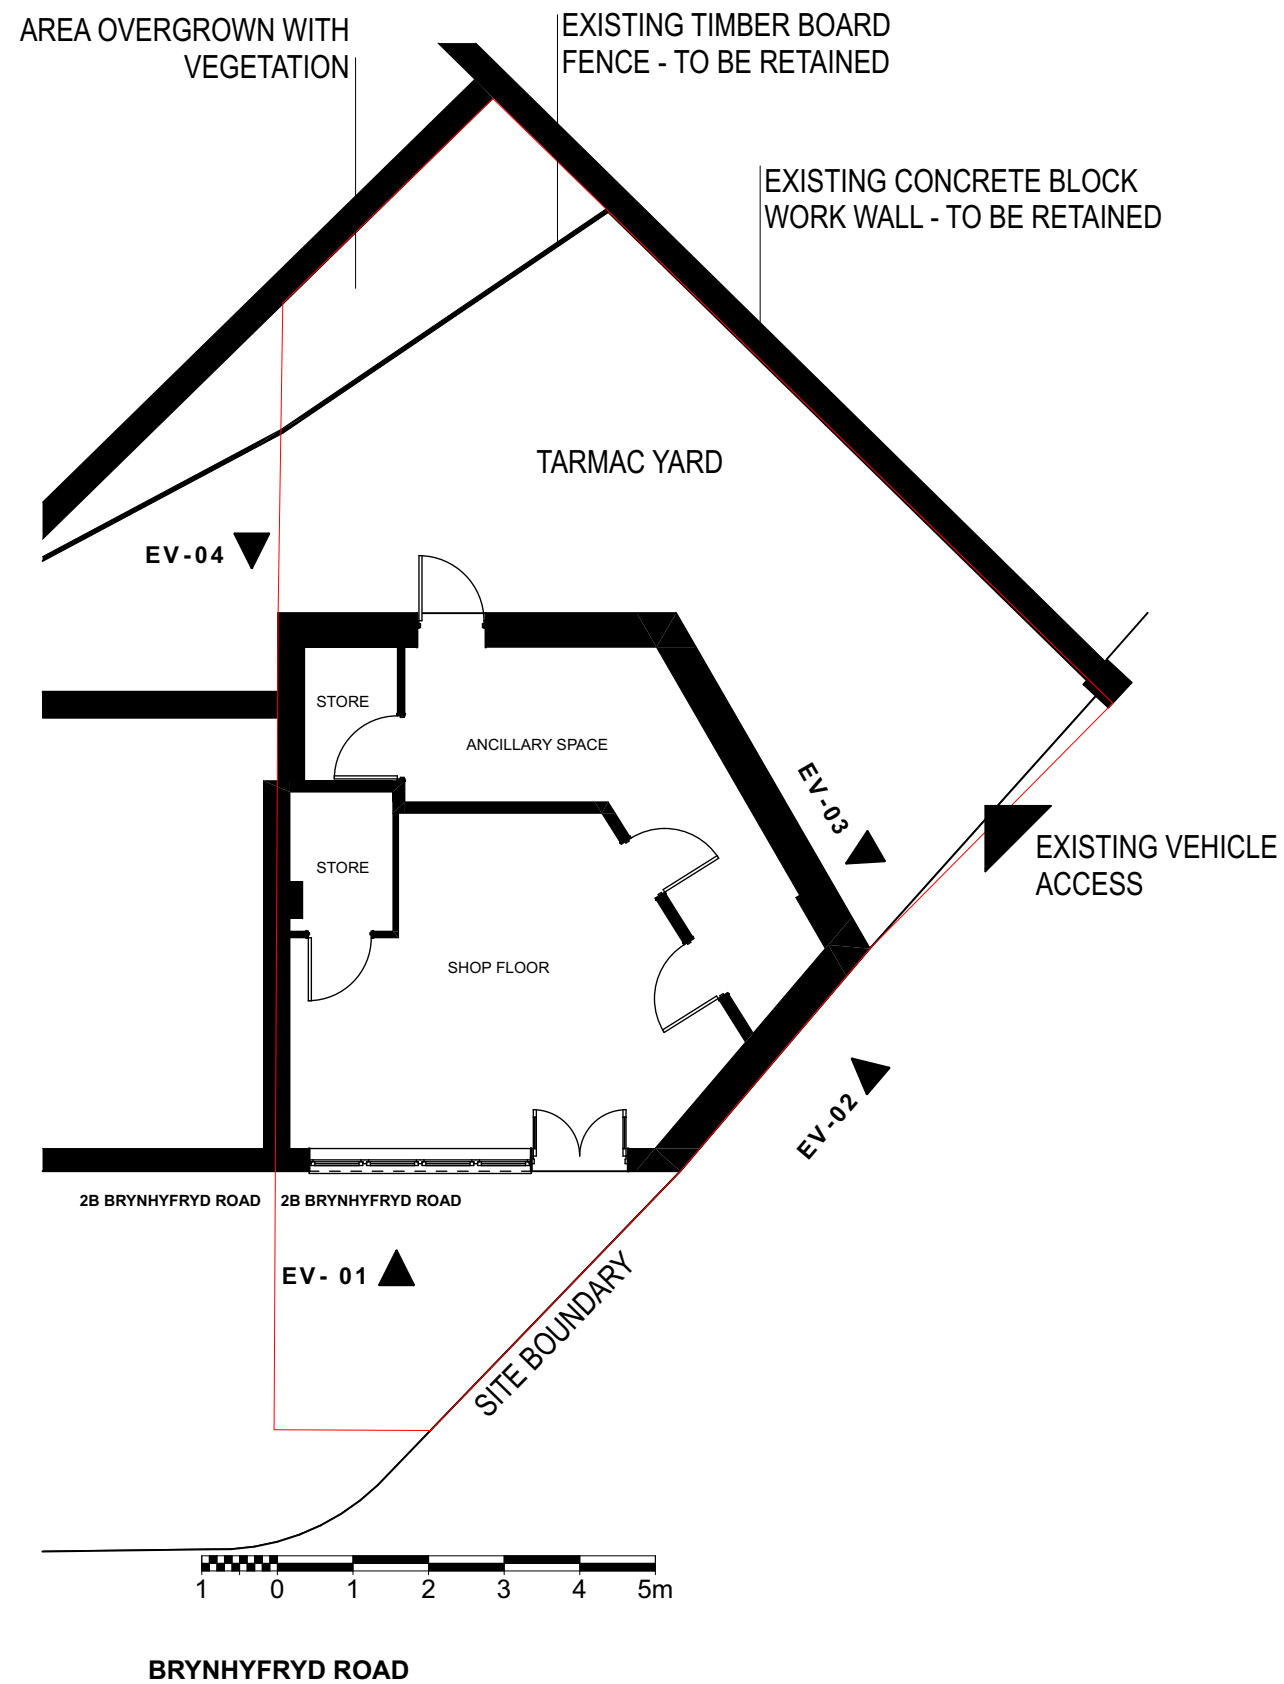


1. EXISTING GROUND FLOOR AND SITE PLAN 1:100

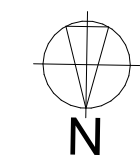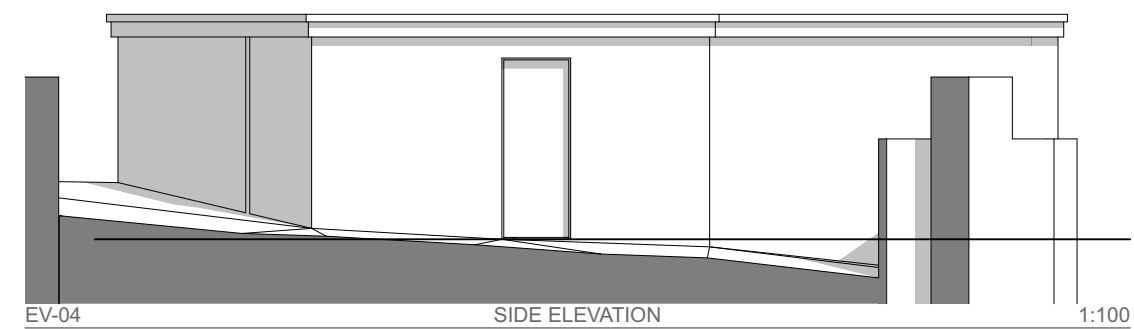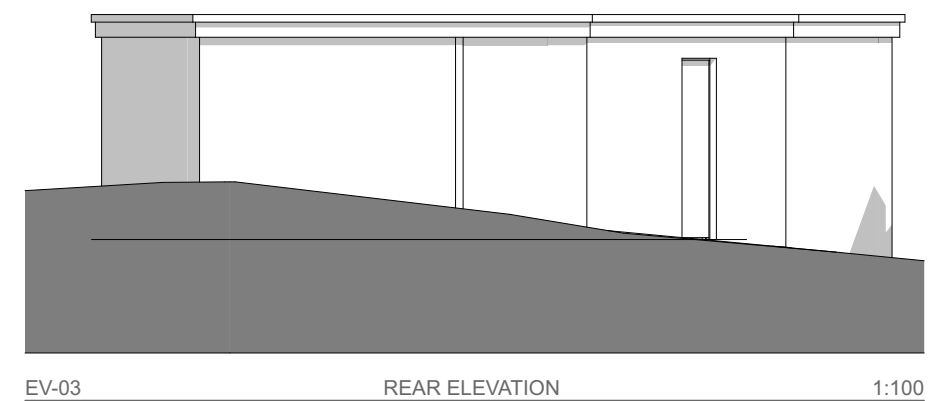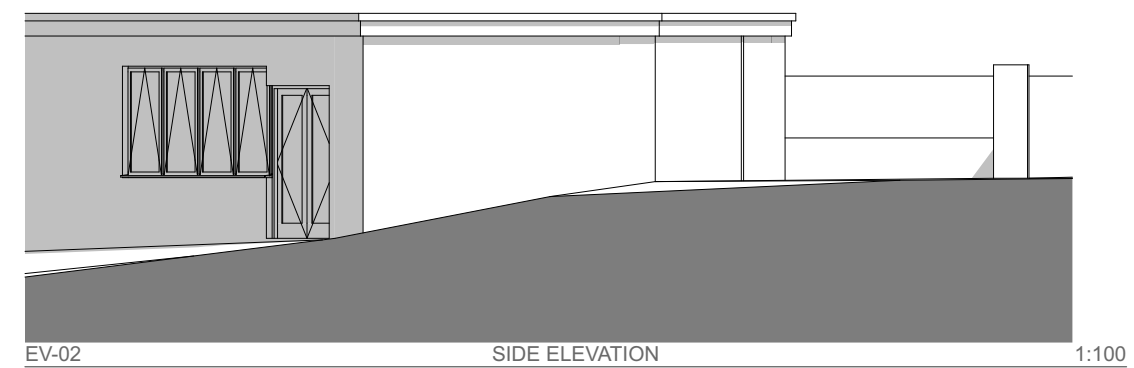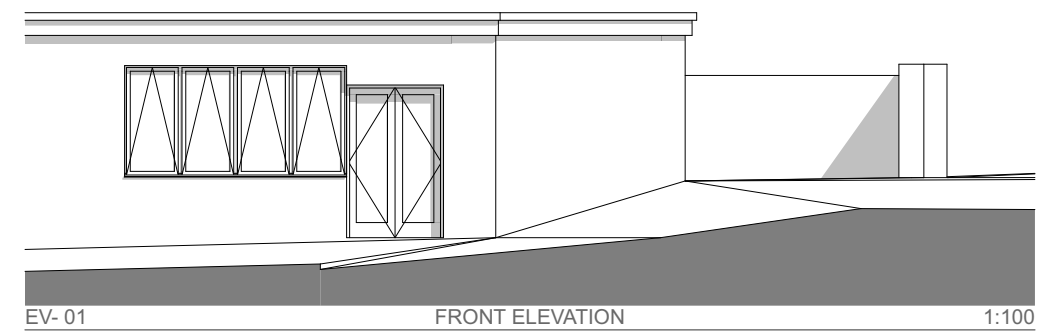

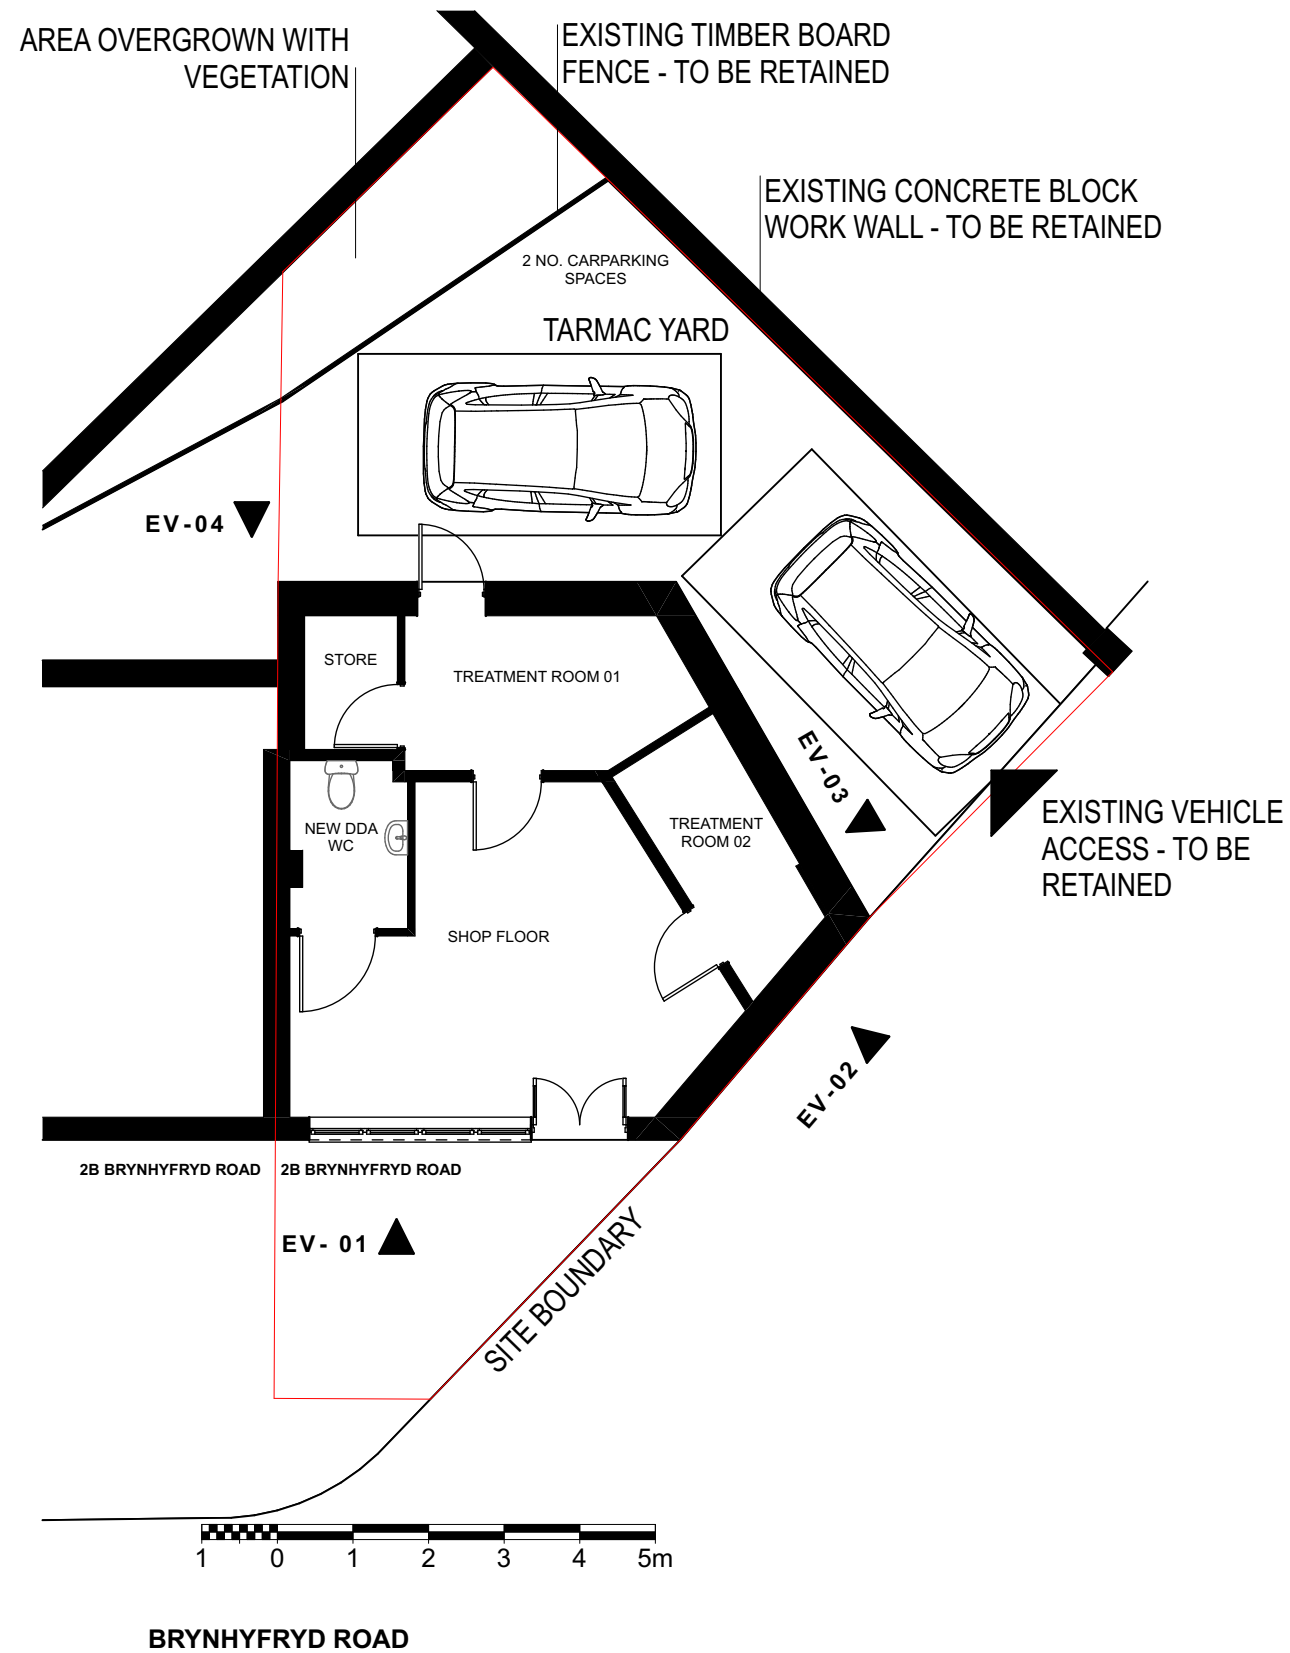

1. PROPOSED GROUND FLOOR AND SITE PLAN 1:100

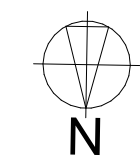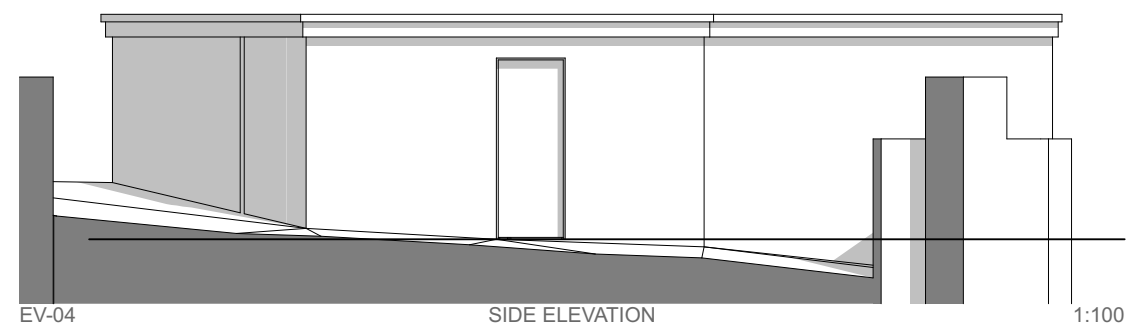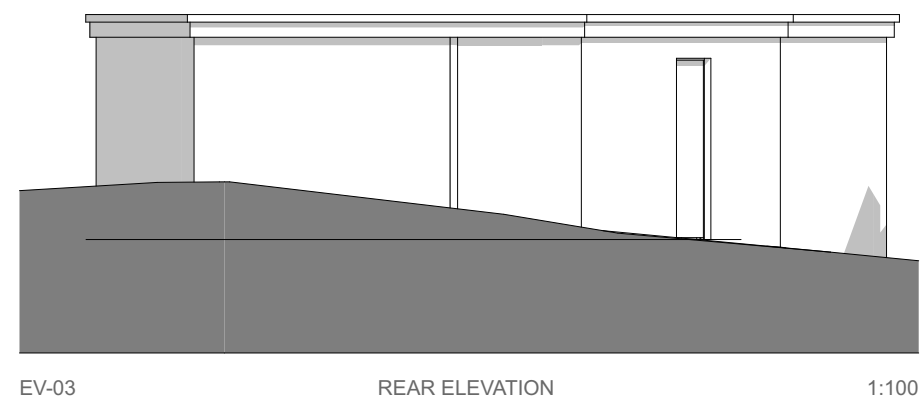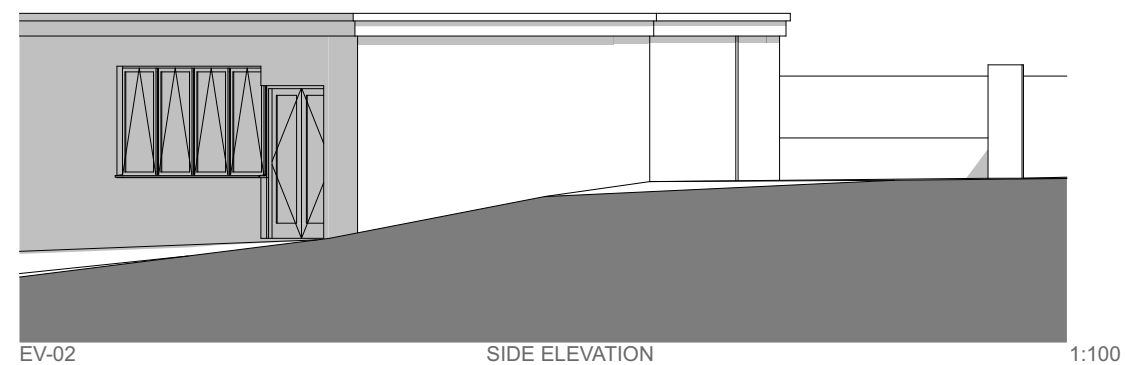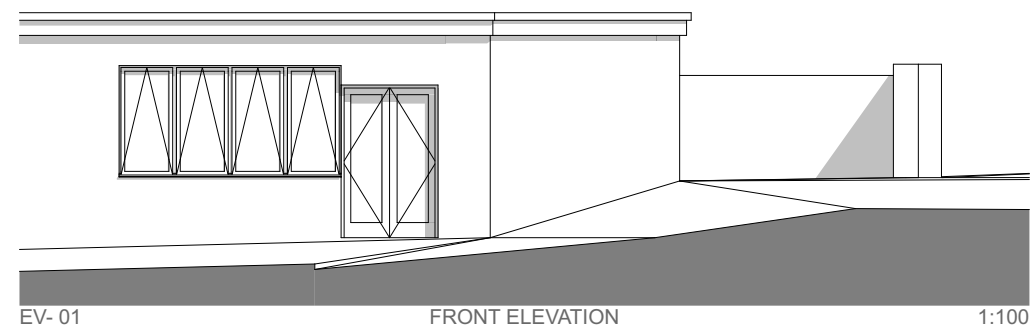

Drawing Copyright

P J L ARCHITECT LIMITED

t: 01656 660004 | www.pjl-a.com | 2 Court Road, Bridgend CF31 1BN

2B BRYNHYFRYD ROAD, BRITON FERRY, NEATH SA11 2HT | 19/12/2019 | 1:100

@ A3 | PJLA

PROPOSED GROUND FLOOR 15860 PL 00 110 A

STATUS: PLANNING APPLICATION