



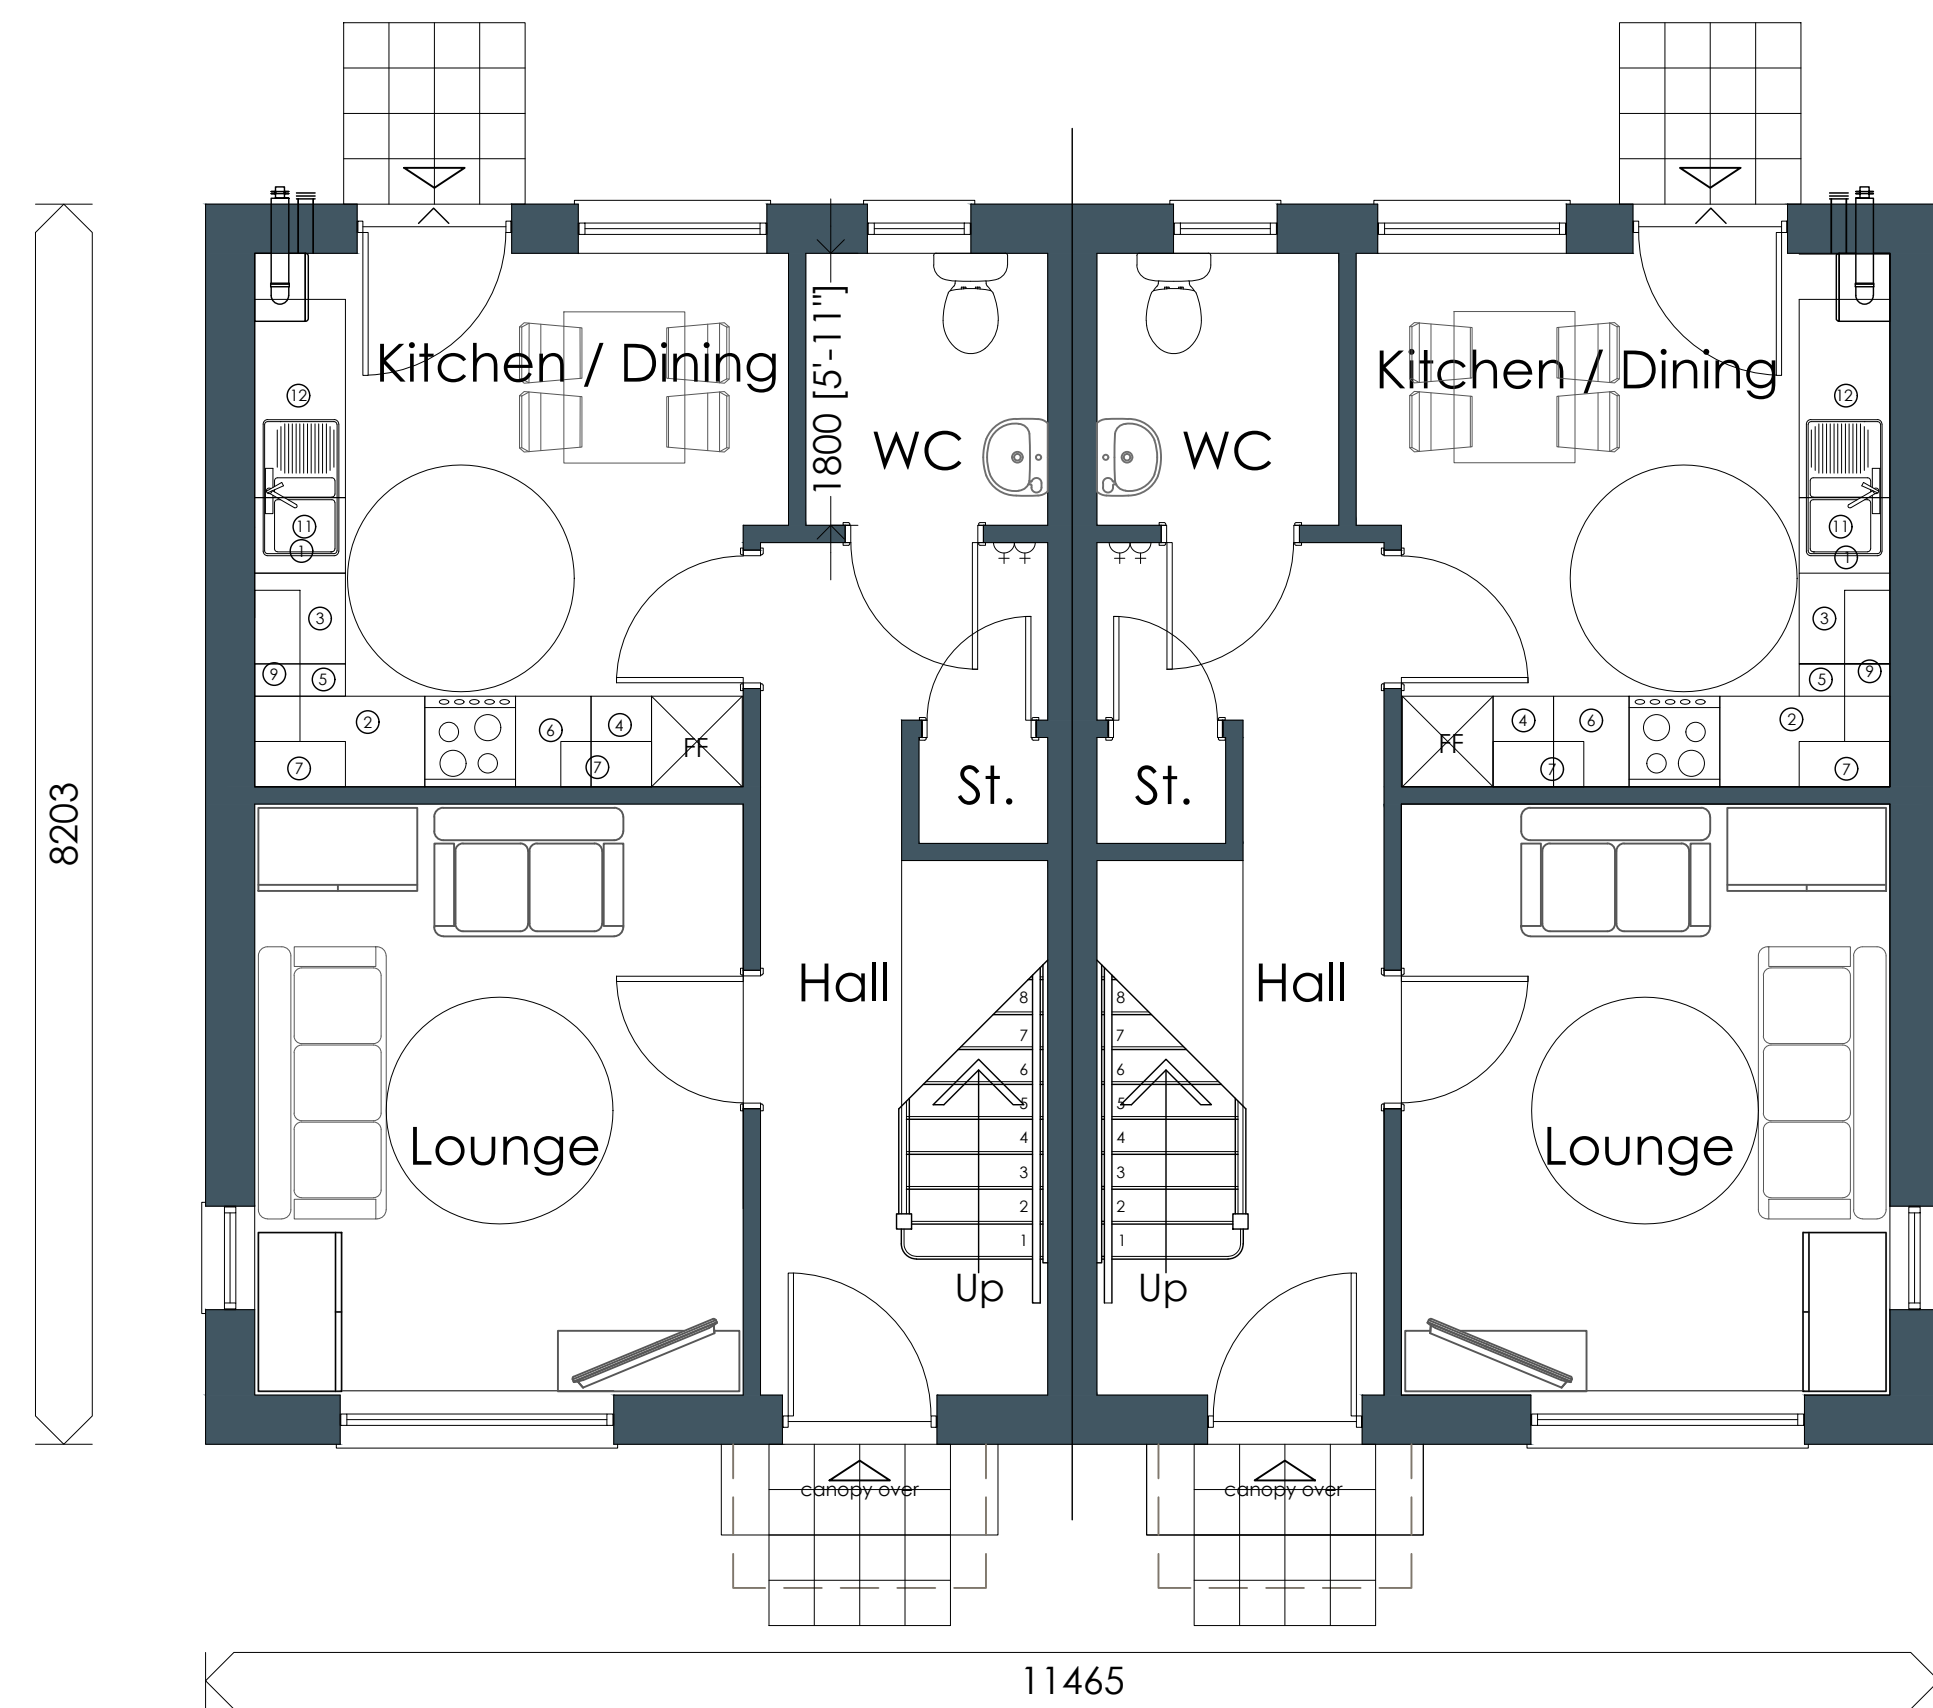

GROUND FLOOR PLAN -
2 BED HOUSE

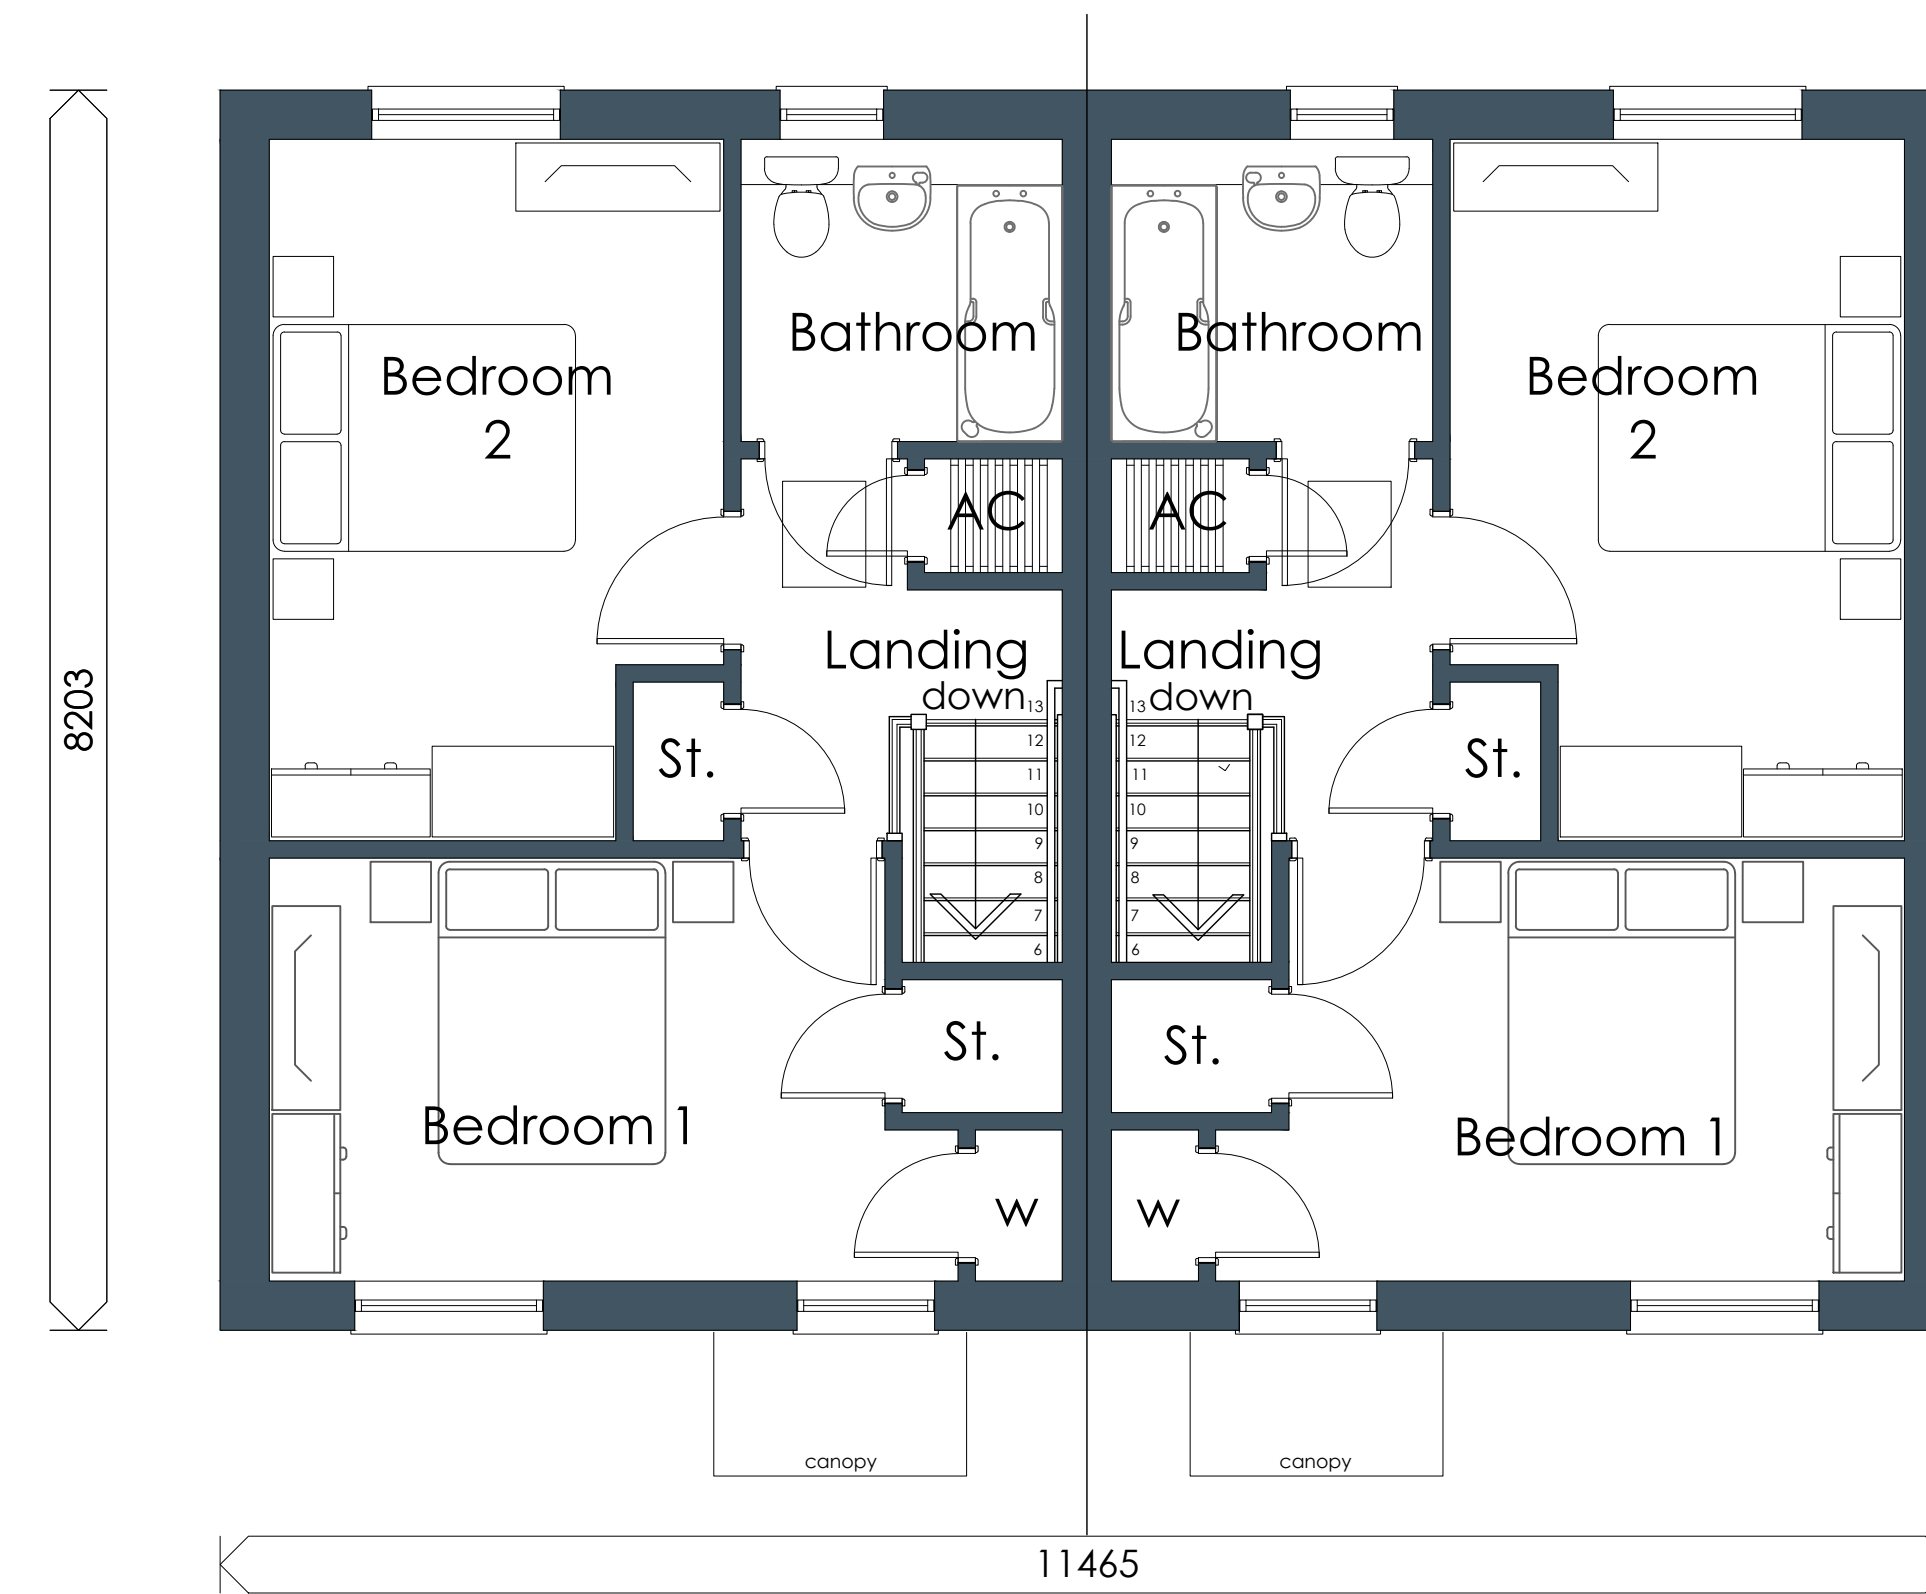

FIRST FLOOR PLAN -
2 BED HOUSE

Status: **PLANNING**

This drawing is copyright and its use or reproduction without the permission of Spring Design Consultancy Limited is prohibited. All rights are reserved until invoices are paid in full. No responsibility will be taken for any design used for construction prior to receipt of relevant approvals.

rev	date	description	by

Drawn: CC

Checked:

Date: 15-07-2019

Scale: 1:50 @ A1 & 1:100 @ A3

Client: Coastal Housing Group

Project: Holly Street Pontardawe

Title: Housetype 421 Plans

Ref: 2344 - 302

Rev:

spring
design

Unit 2 Chapel Barns | Merthyr Mawr
Bridgend | CF32 0LS | 01656 656267
mail@spring-consultancy.co.uk