



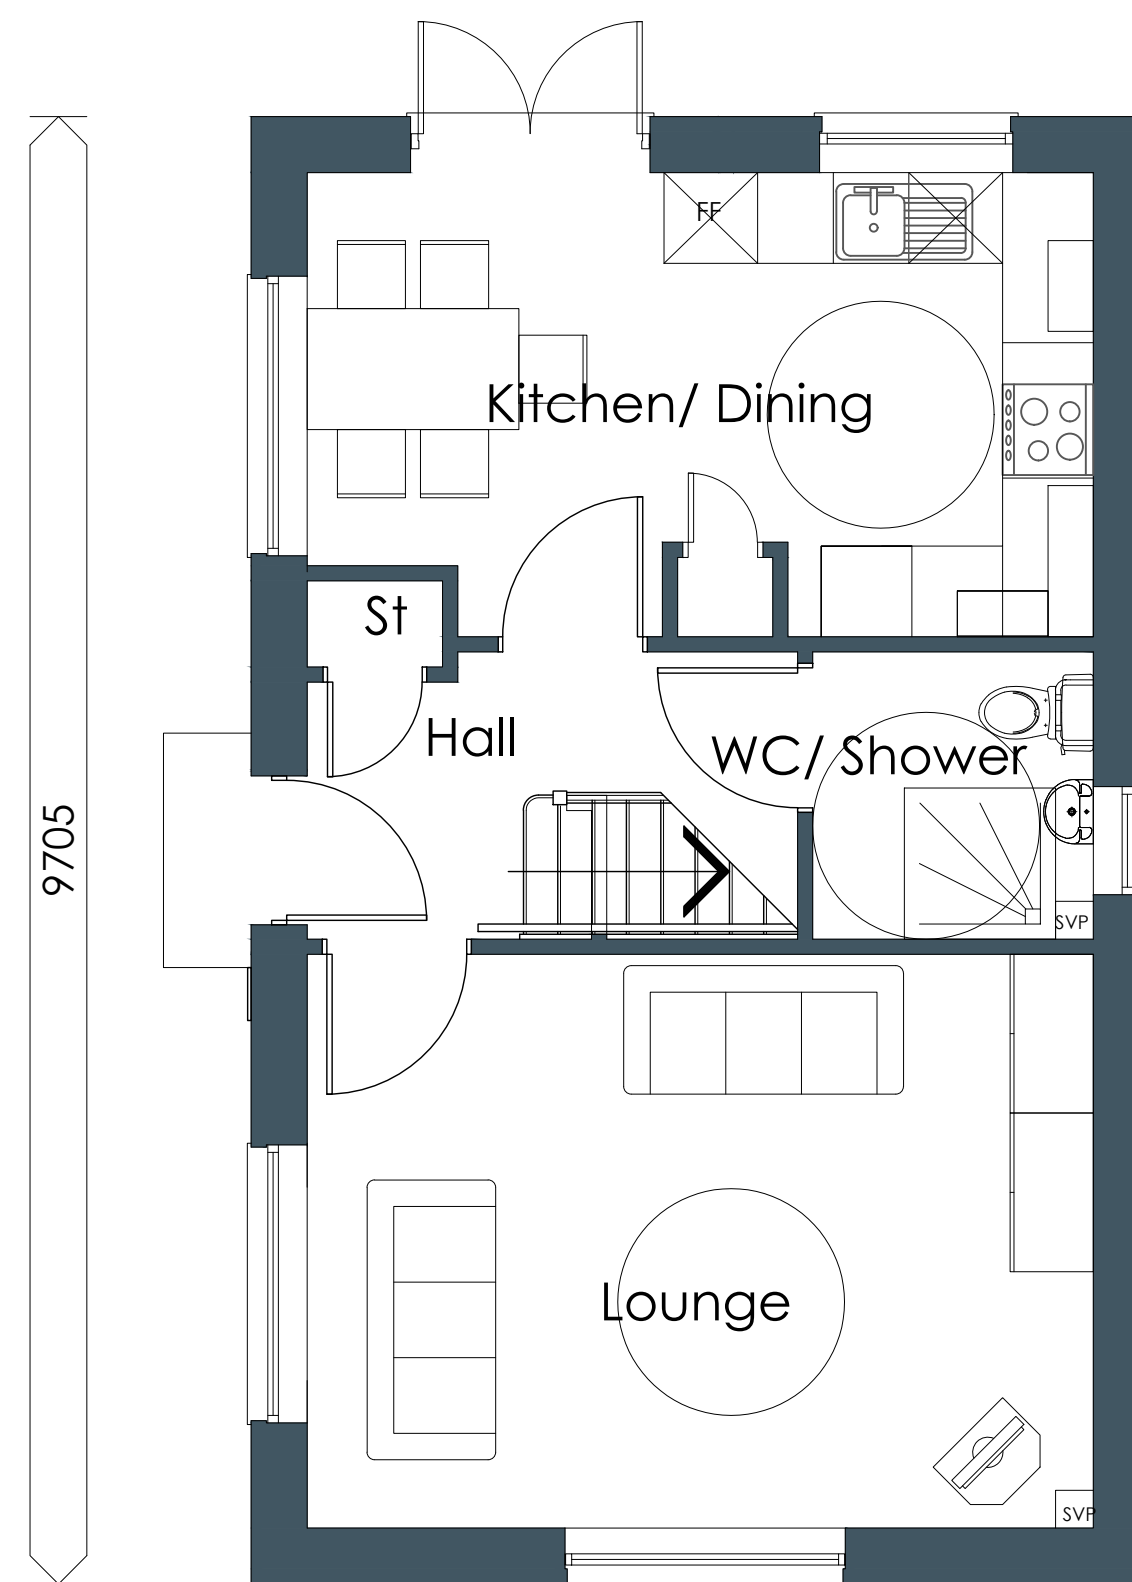

GROUND FLOOR PLAN
5 PERSON / 3 BED - HOUSE
TYPE

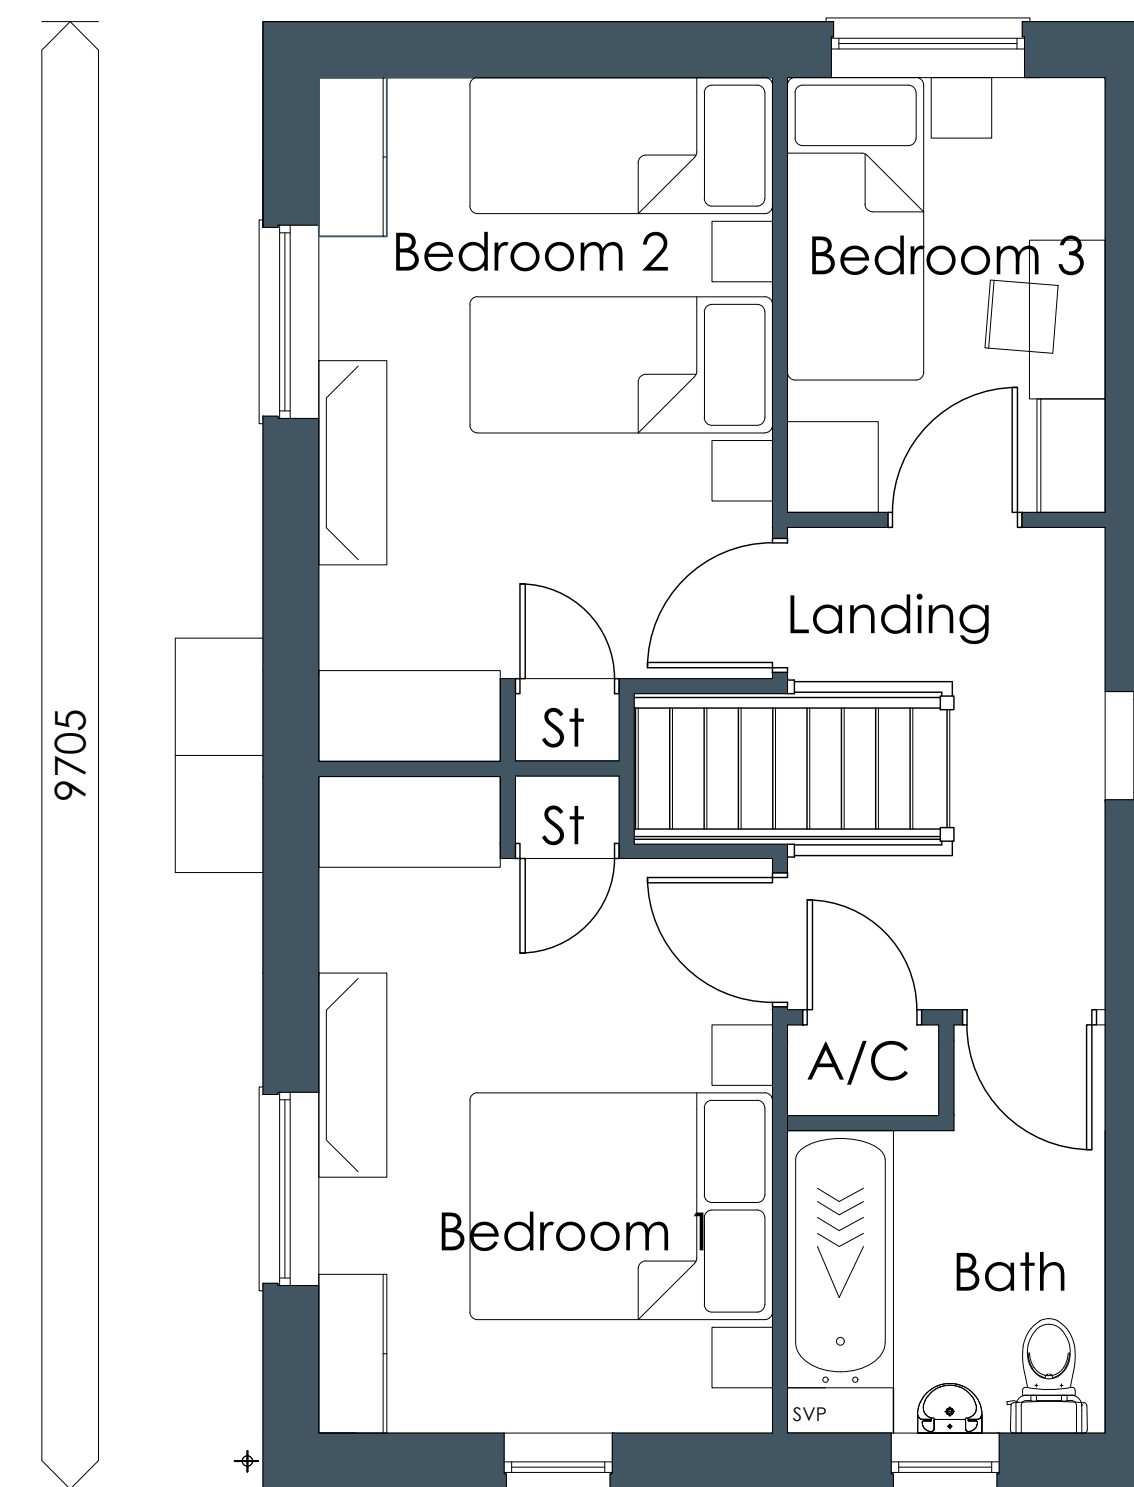

FIRST FLOOR PLAN
5 PERSON / 3 BED - HOUSE
TYPE

Status: PLANNING

This drawing is copyright and its use or reproduction without the permission of Spring Design Consultancy Limited is prohibited. All rights are reserved until invoices are paid in full. No responsibility will be taken for any design used for construction prior to receipt of relevant approvals.

rev	date	description	by

Drawn: CC
Checked:
Date: 15-07-2019
Scale: 1:50 @ A1 & 1:100 @ A3

Client: Coastal Housing Group
Project: Holly Street Pontardawe
Title: Housetype 532 Plans
Ref: 2344 - 306

Rev:



Unit 2 Chapel Barns | Merthyr Mawr
Bridgend | CF32 0LS | 01656 656267
mail@spring-consultancy.co.uk