
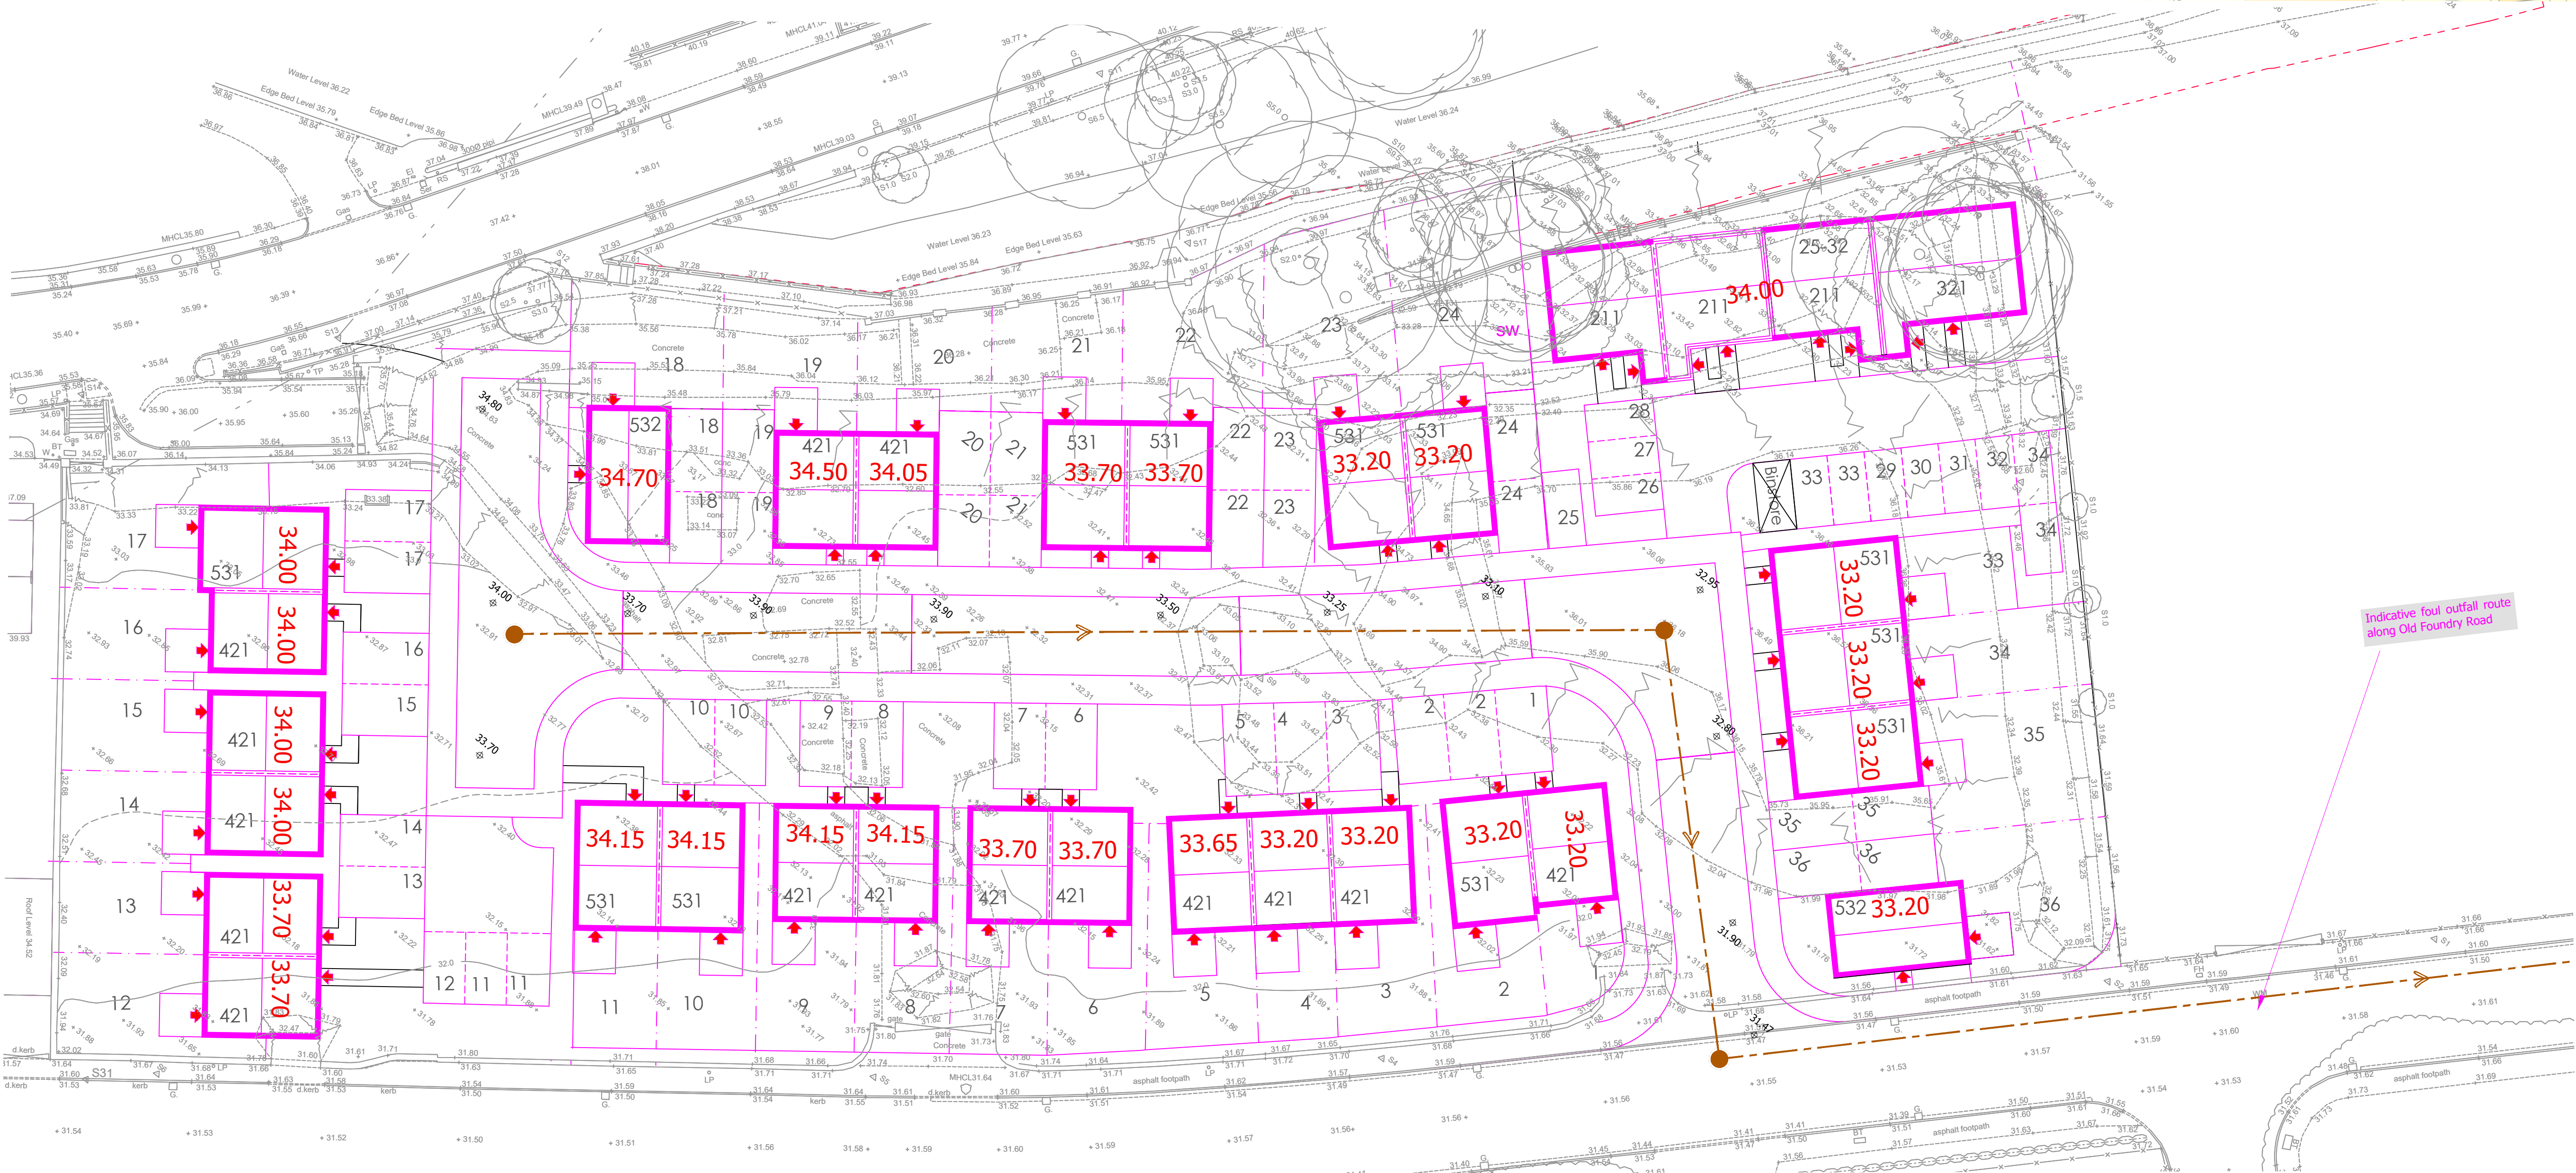


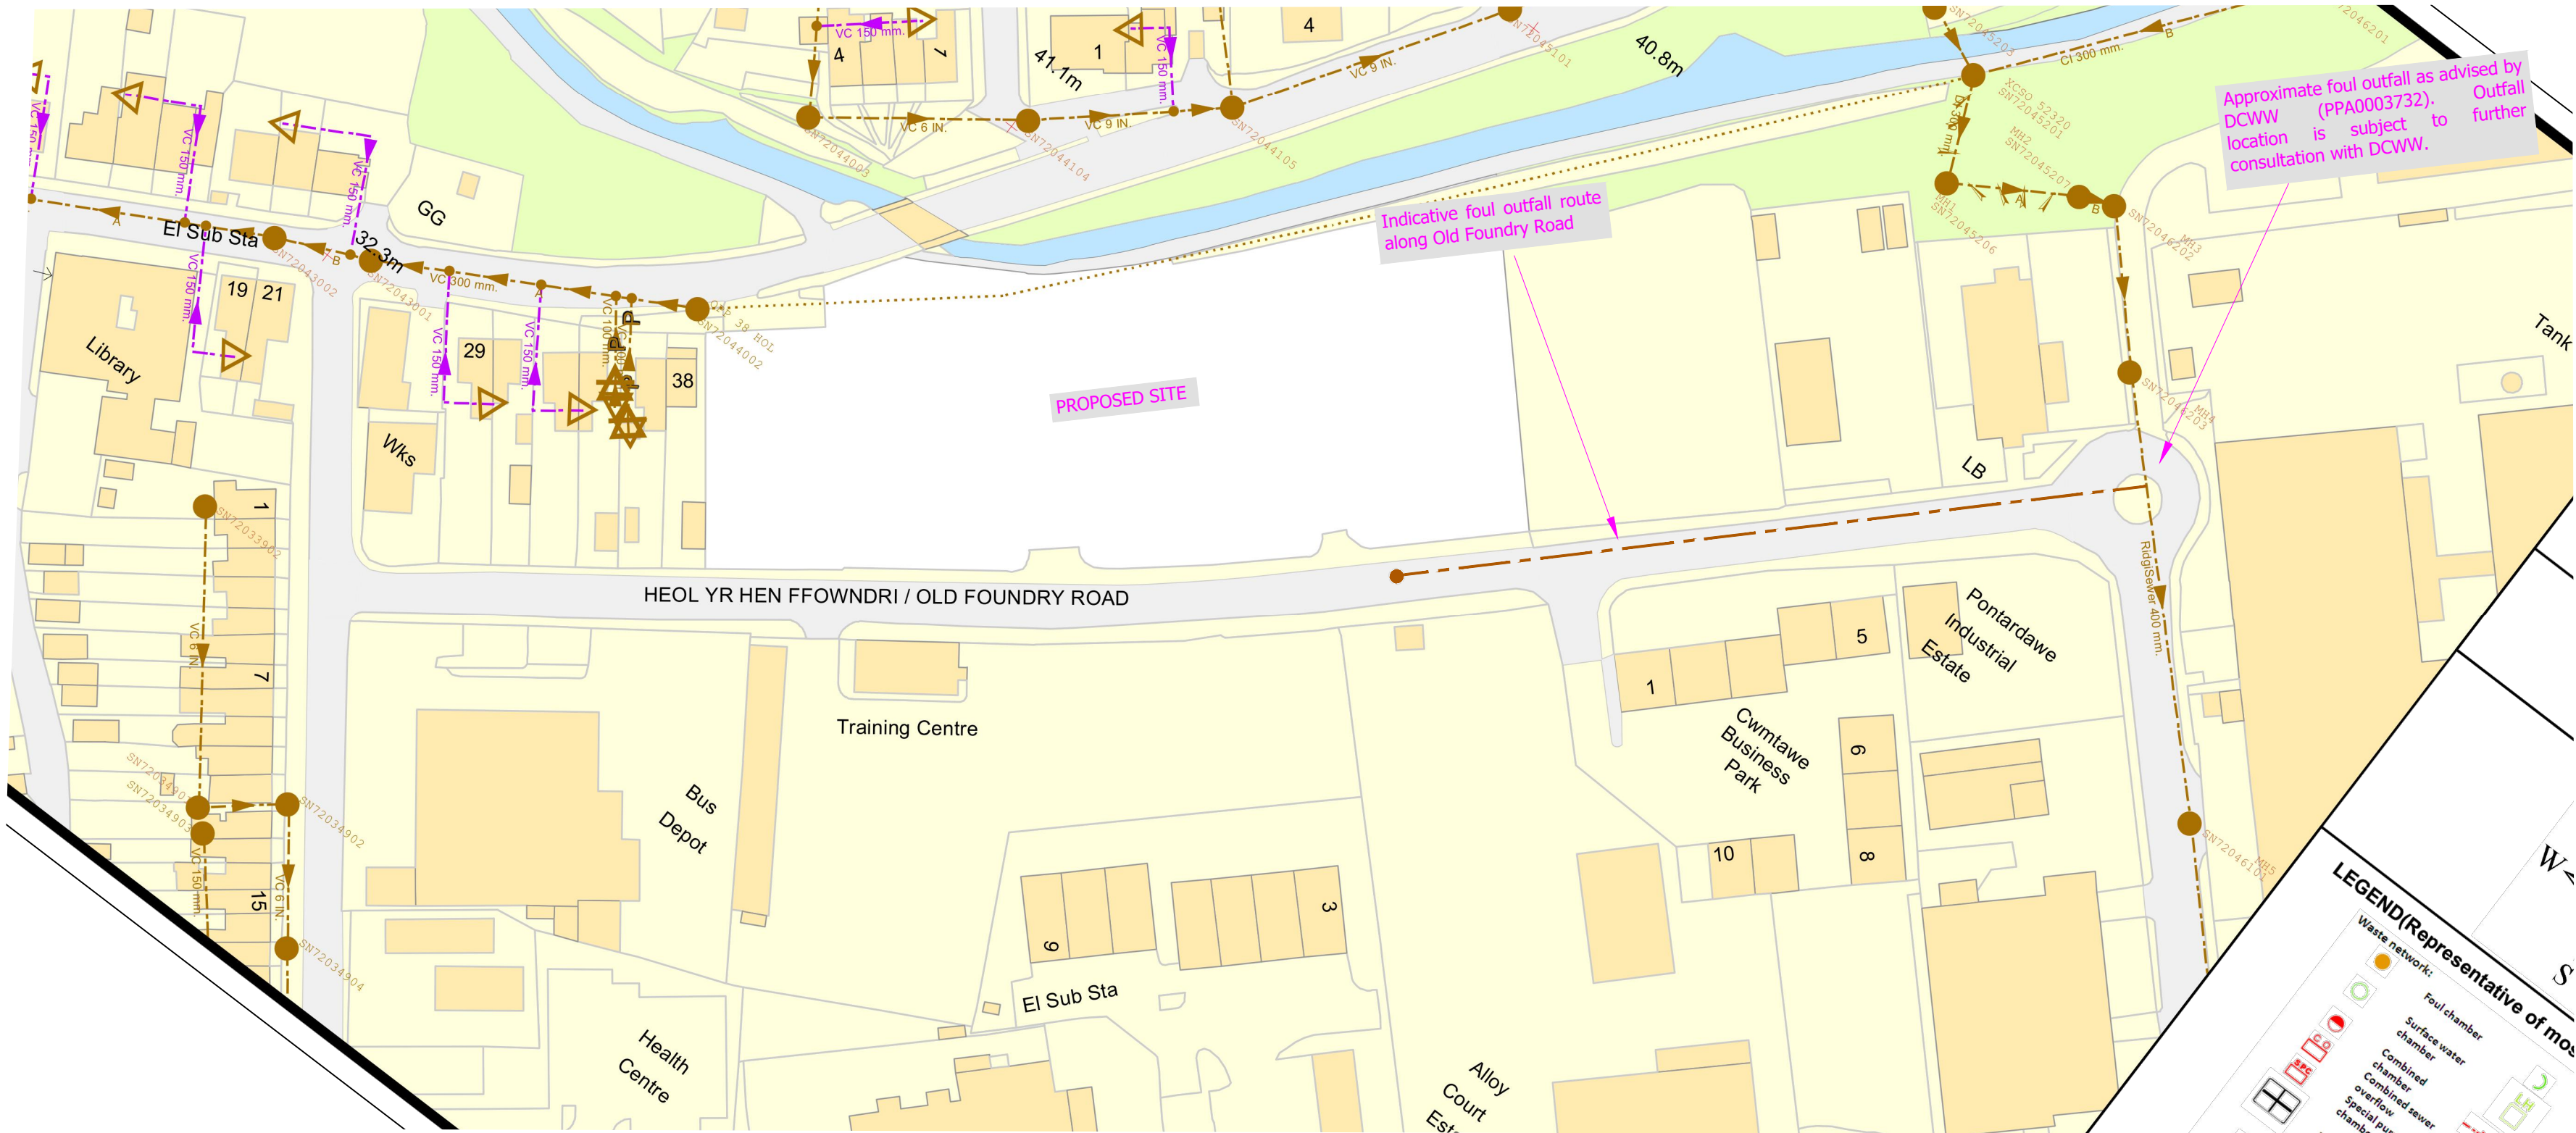

This drawing is copyright and its use or reproduction without the permission of Spring Design Consultancy Limited. All rights are reserved until invoices are paid in full. No responsibility will be taken for any design used for construction prior to receipt of relevant approvals.

rev	date	description	by
A	17.12.19	Updated to suit revised site layout.	EA

Status:
PLANNING

Drawn: LG
Checked: MCC
Date: July 2019
Scale: 1:250 (A1)

Client: Bluefield Land Ltd
Project: Holly Street, Pontardawe
Title: Foul Drainage Plan
Ref: 2344 /SK501
Rev: A

spring
design
Unit 2 Chapel Barns | Merthyr Mawr
Bridgend | CF32 0LS | 01656 656267
mail@spring-consultancy.co.uk