



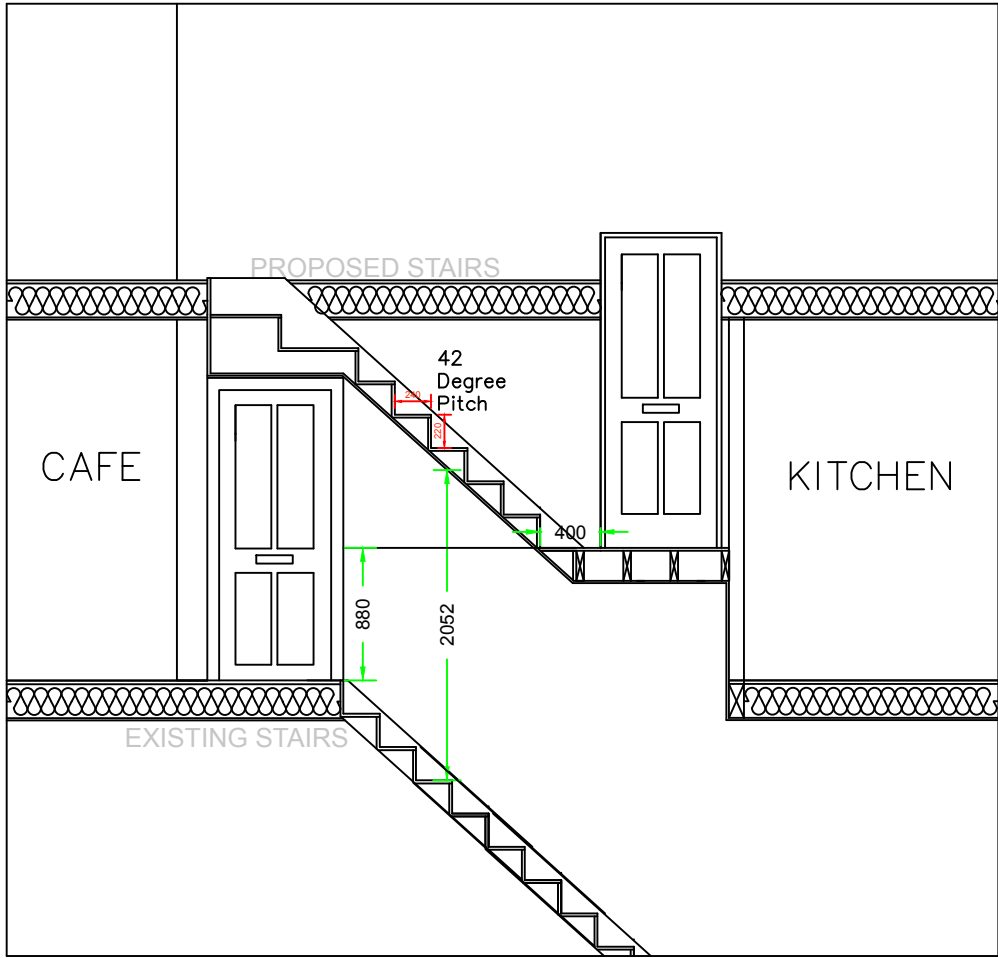

SECTION AA

SCALE 1:50

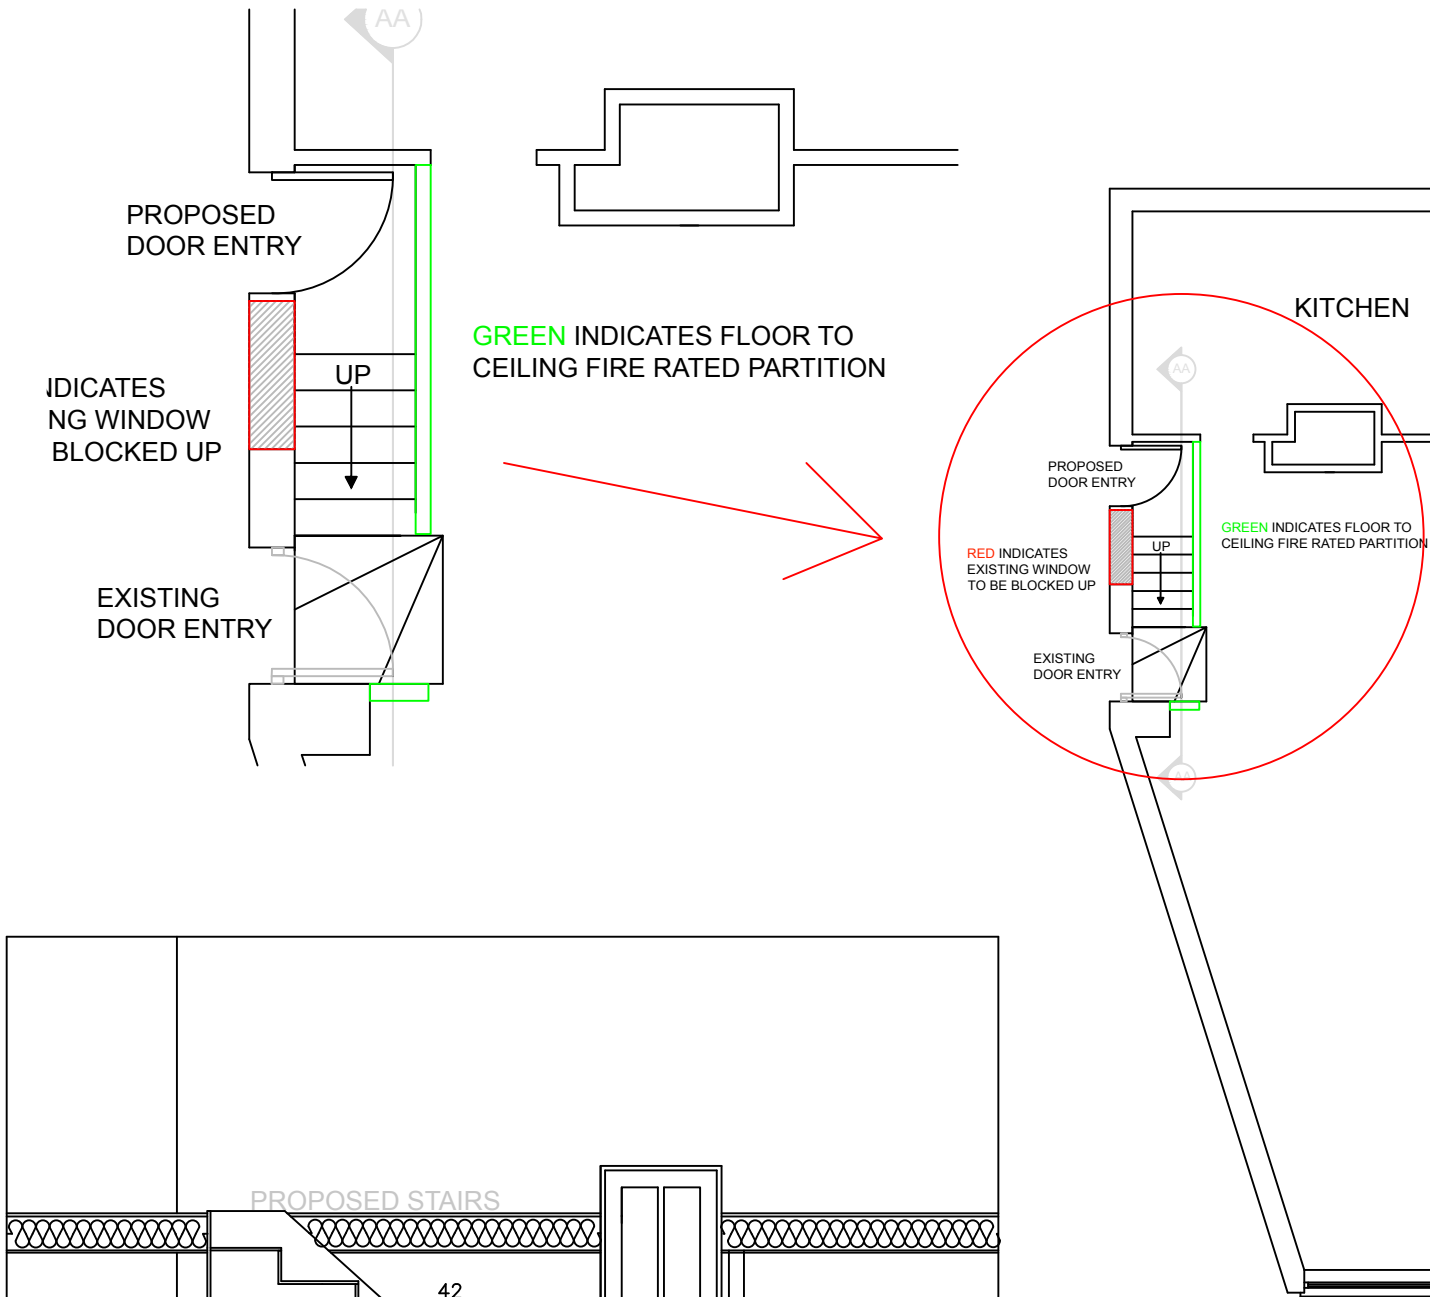

PROPOSED GROUND FLOOR PLAN
Scale 1:100 @ A3

- 1 THIS IS A C.A.D. DRAWING AND SHOULD NOT BE AMENDED BY HAND.
- 2 All dimensions in millimetres unless otherwise stated.

Rev	Details	Dr	Ch	Ap	Date

Client

CRESCI'S CAFE
80-81 NEW ROAD
SKEWEN

JOSEFF WILLIAMS
07585609748

JW
DESIGNS

Project

EXTERNAL STAIRS
PROPOSED GF LAYOUT

Drawn	JW	Checked	AMH	Approved	
Date	Dec 19	Date		Date	
Scales	1:100 @ A3				
Drawing No.	DWG/6/3-003				