


SINGLE & DOUBLE GARAGES


Scale 1:100
0 1 2 3 4 5 (m)

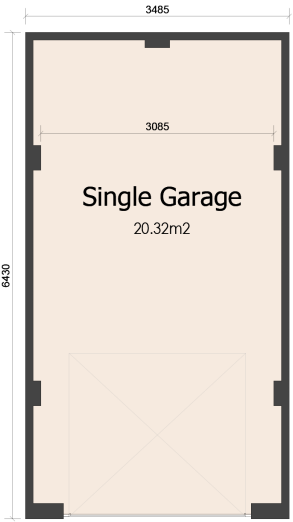


Single Garage | Floor Plan




Front Elevation

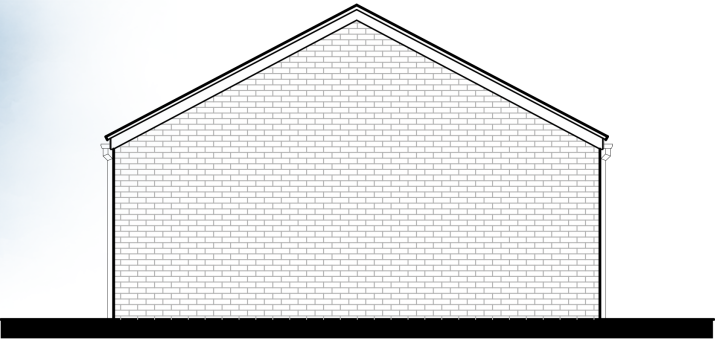

Side Elevation

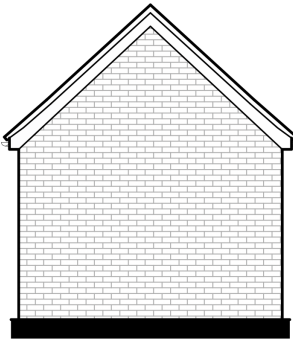


Rear Elevation

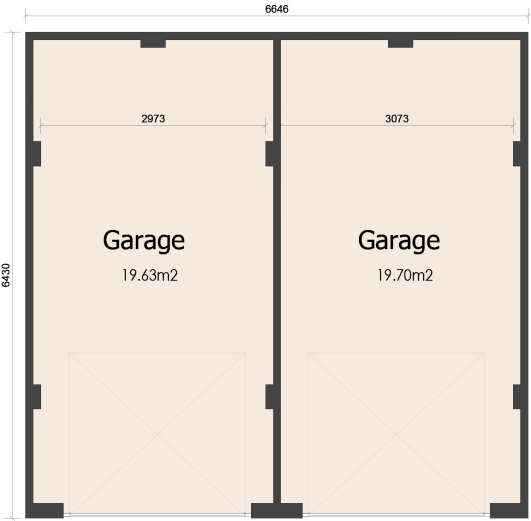


Double Garage | Floor Plan



Front Elevation

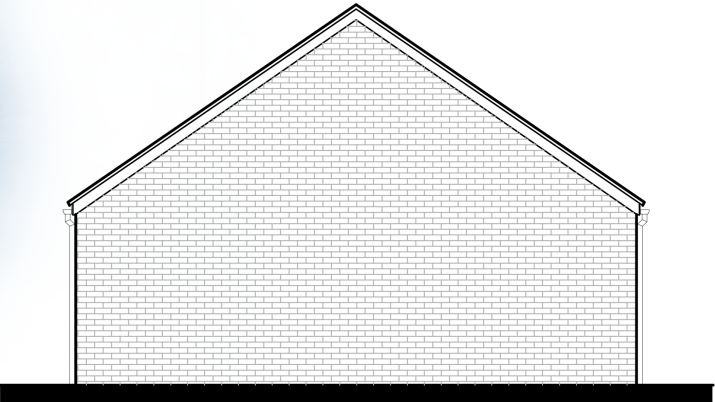

Side Elevation

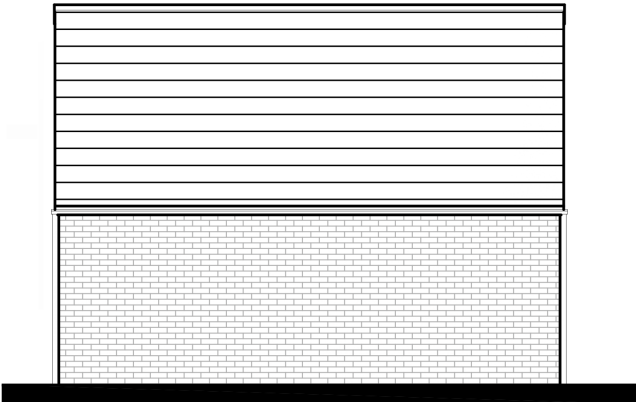

Rear Elevation

LOVELL
PARTNERSHIPS

Lovell Partnerships Ltd, Unit 5, Cae Gwyrdd,
Greenmeadow Business Park, Tongwynlais,
Cardiff CF15 7AB Telephone: 02920 614112

thinkurban
Architecture & Civil Engineering
Quest House
St Mellons Business Park
Fortran Road
Cardiff CF3 0EY

house type name
SINGLE & DOUBLE GARAGES

drawing title
Floor Plans & Elevations
scale
1:100 @ A3

date
16.12.19
drawn by
SC