



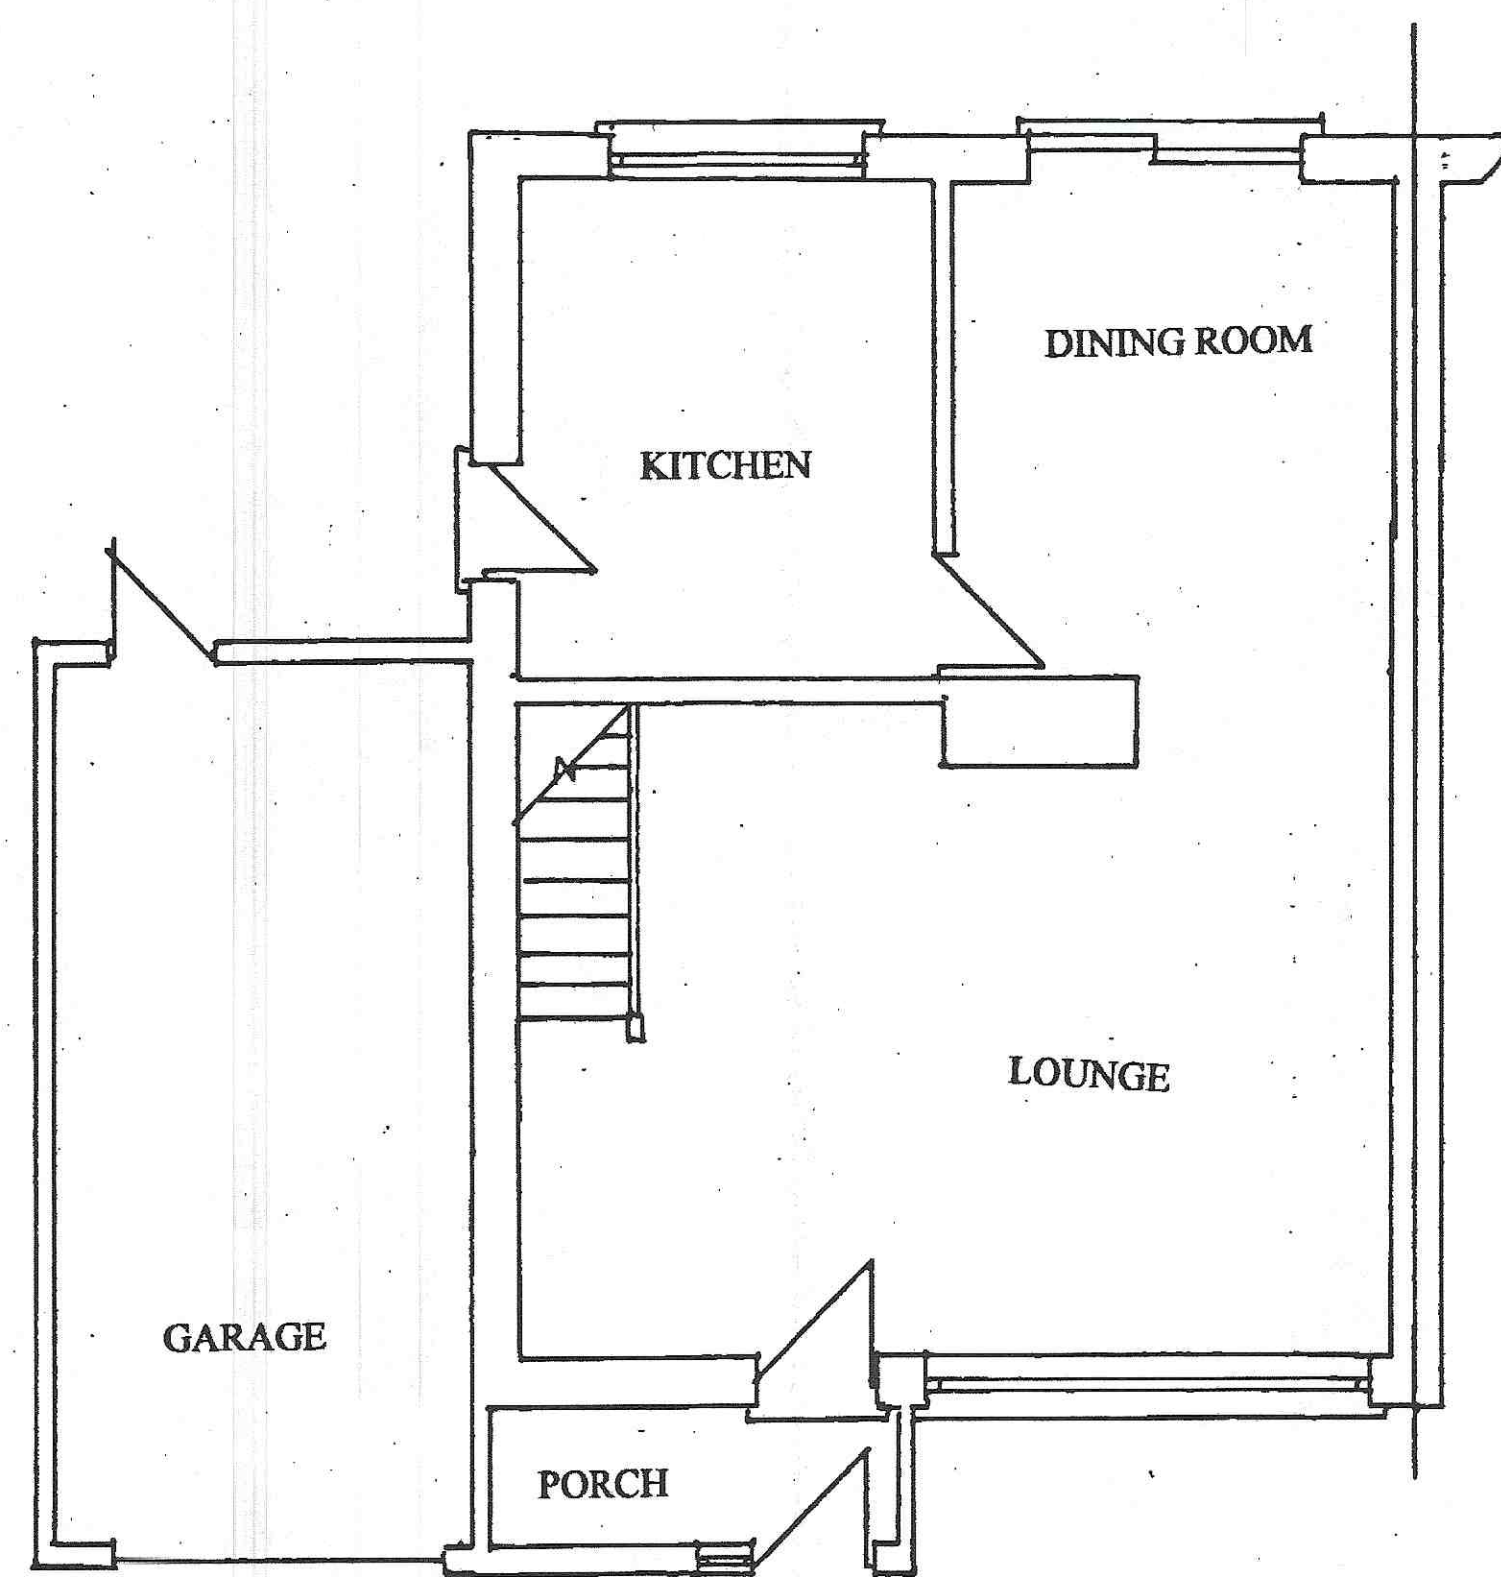

EXISTING GROUND FLOOR PLAN- SCALE 1:50



EXISTING FRONT ELEVATION- SCALE 1:50

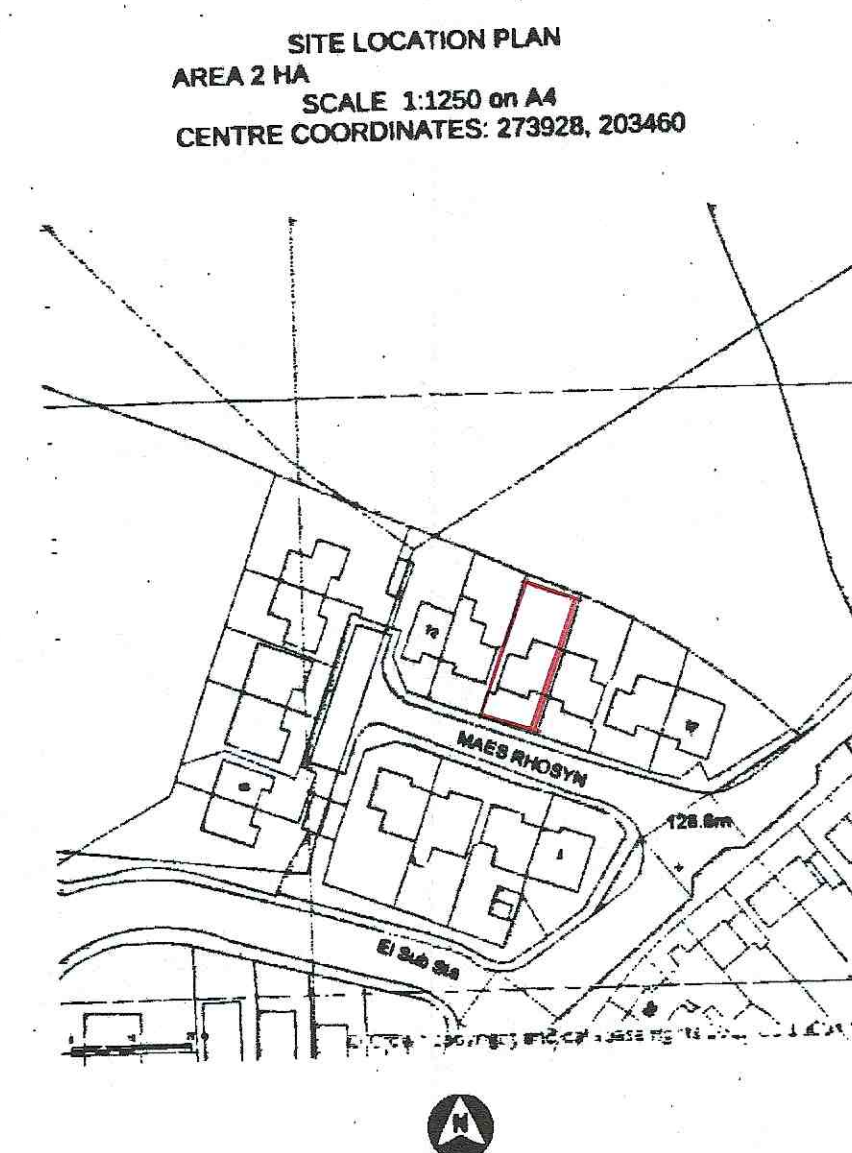

NOTE
All dimensions must be checked on site.
Do not scale from this drawing.

Revisions		
A	Date	Revisions
© copyright		

Client
MR BRIAN GRIFFITHS

Job Title
**14 MAES RHOSYN
RHOS
PONTARDAWE
SA8 3HT**


Drawing Title
**PROPOSED SIDE EXTENSION
AND GARAGE CONVERSION**

FLOOR PLANS AND ELEVATIONS

Scale **AS SHOWN**

Date Drawn by

Dwg. No. **01** Rev.

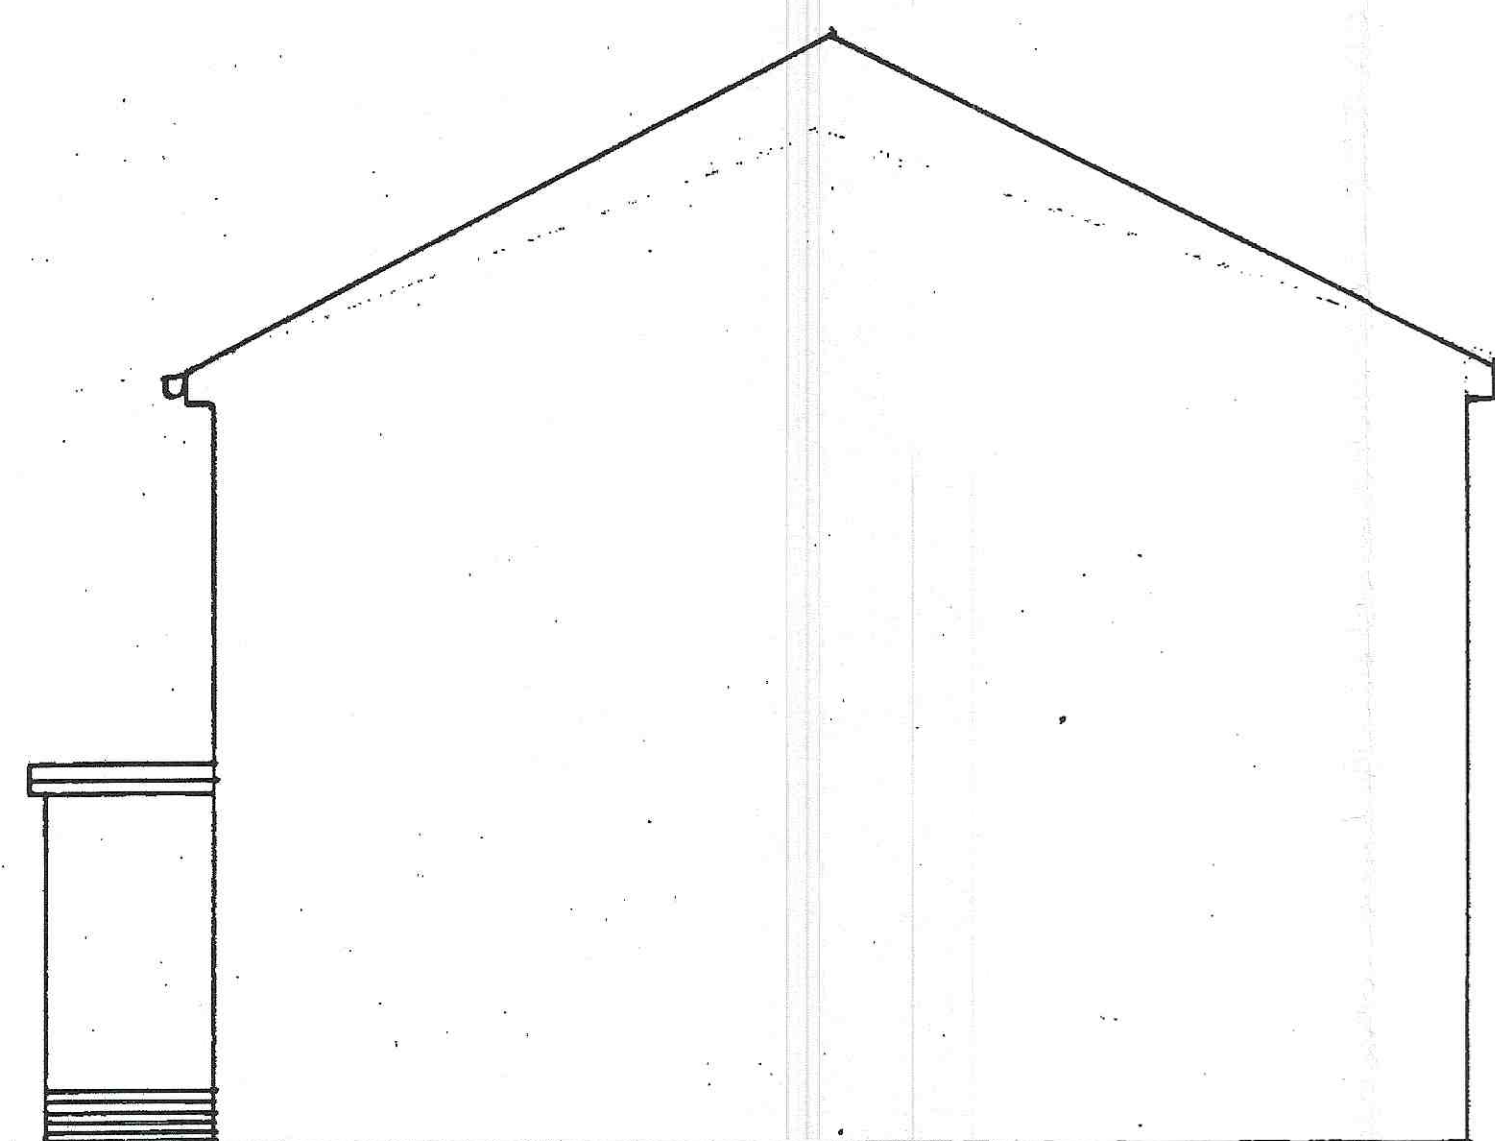

EXISTING SIDE ELEVATION- SCALE 1:50



EXISTING SIDE ELEVATION- SCALE 1:50



EXISTING REAR ELEVATION- SCALE 1:50