



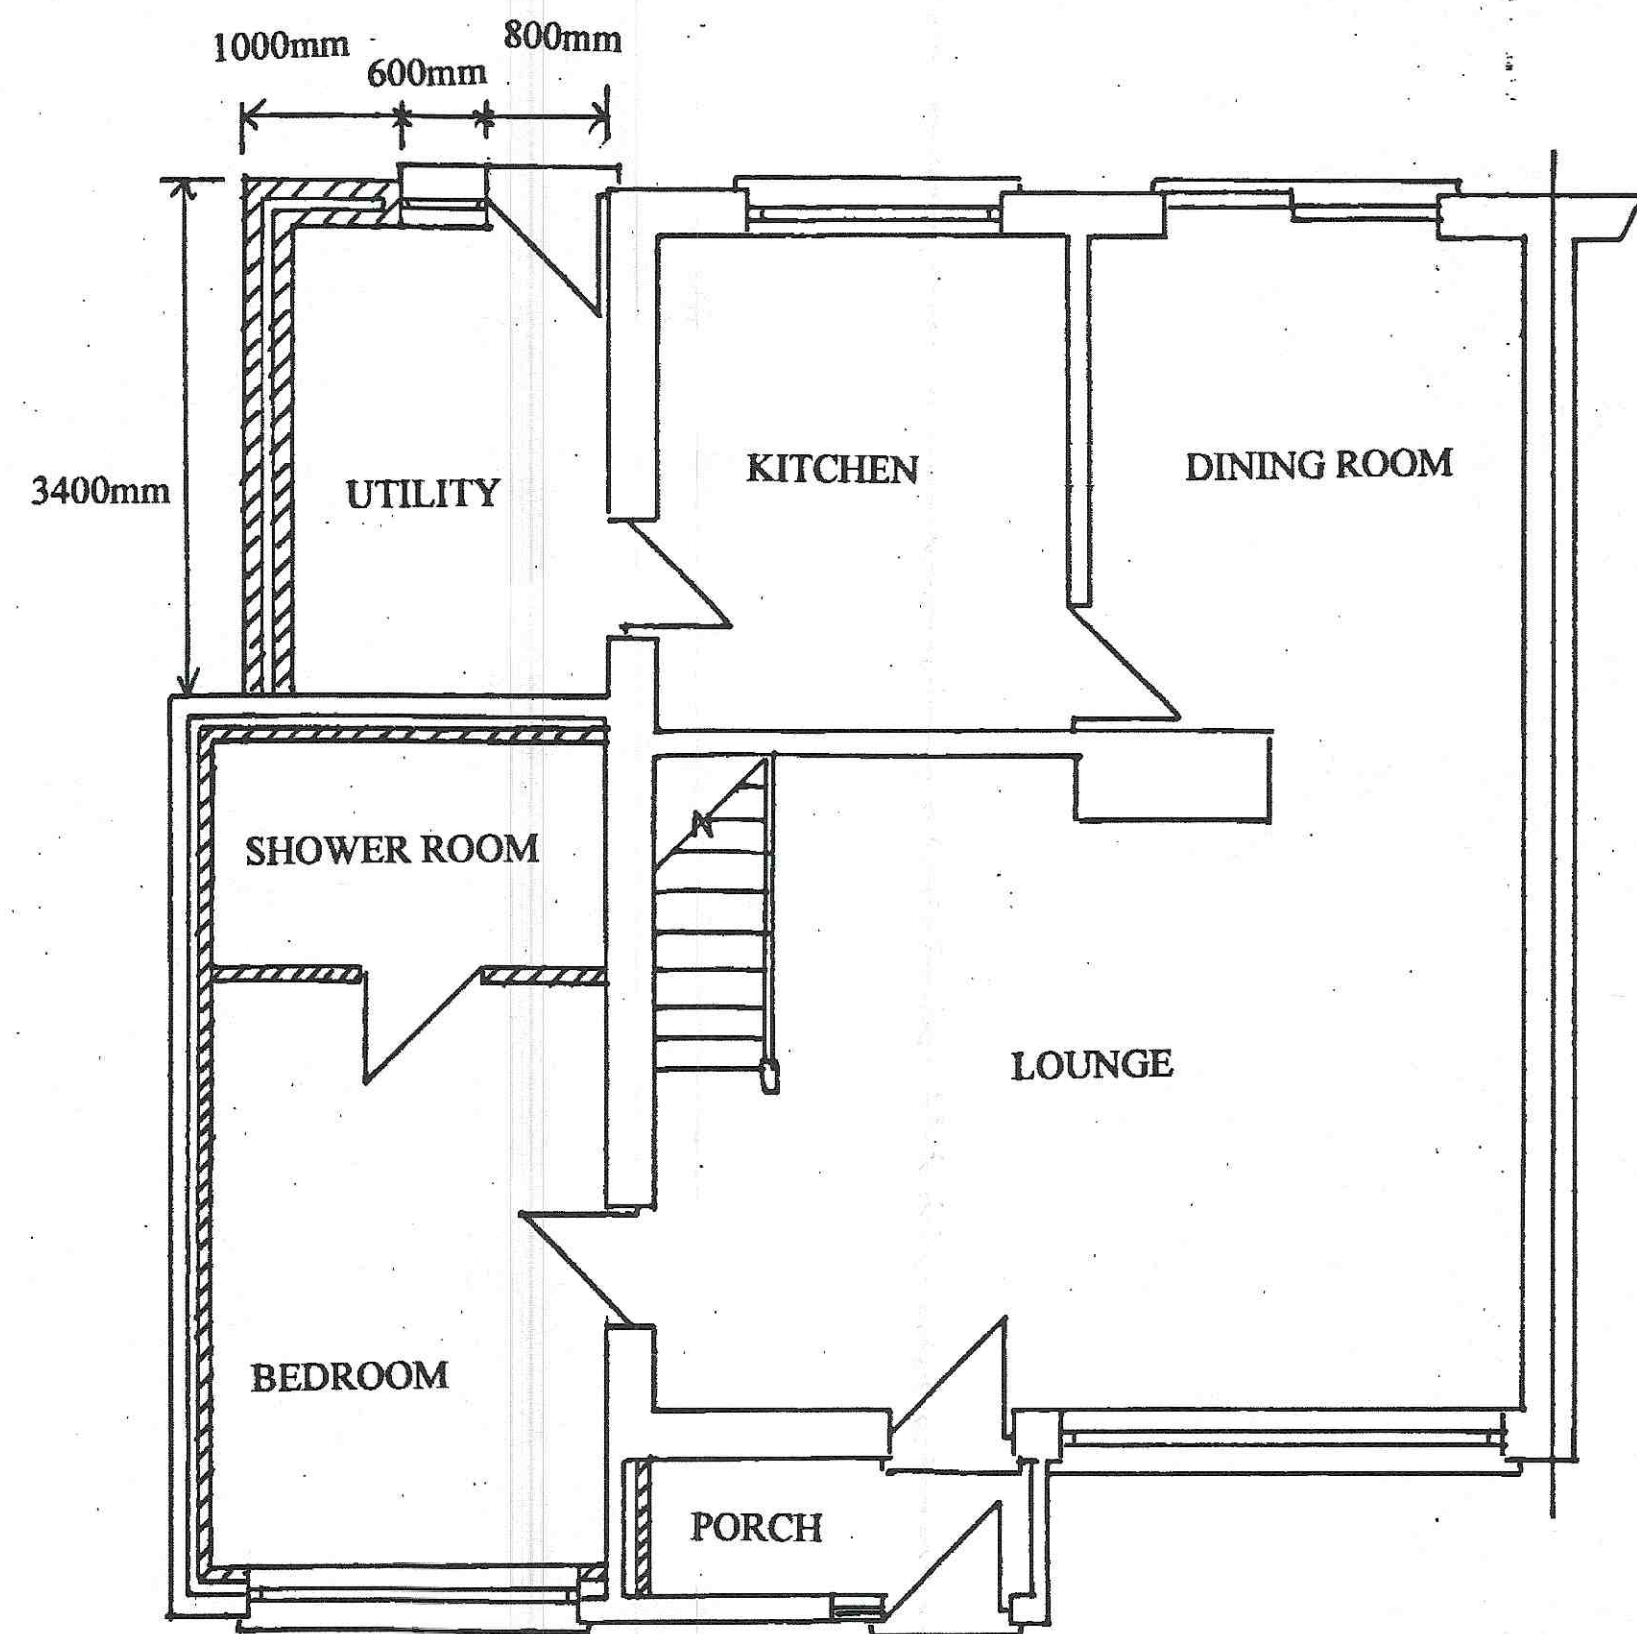

PROPOSED GROUND FLOOR PLAN- SCALE 1:50

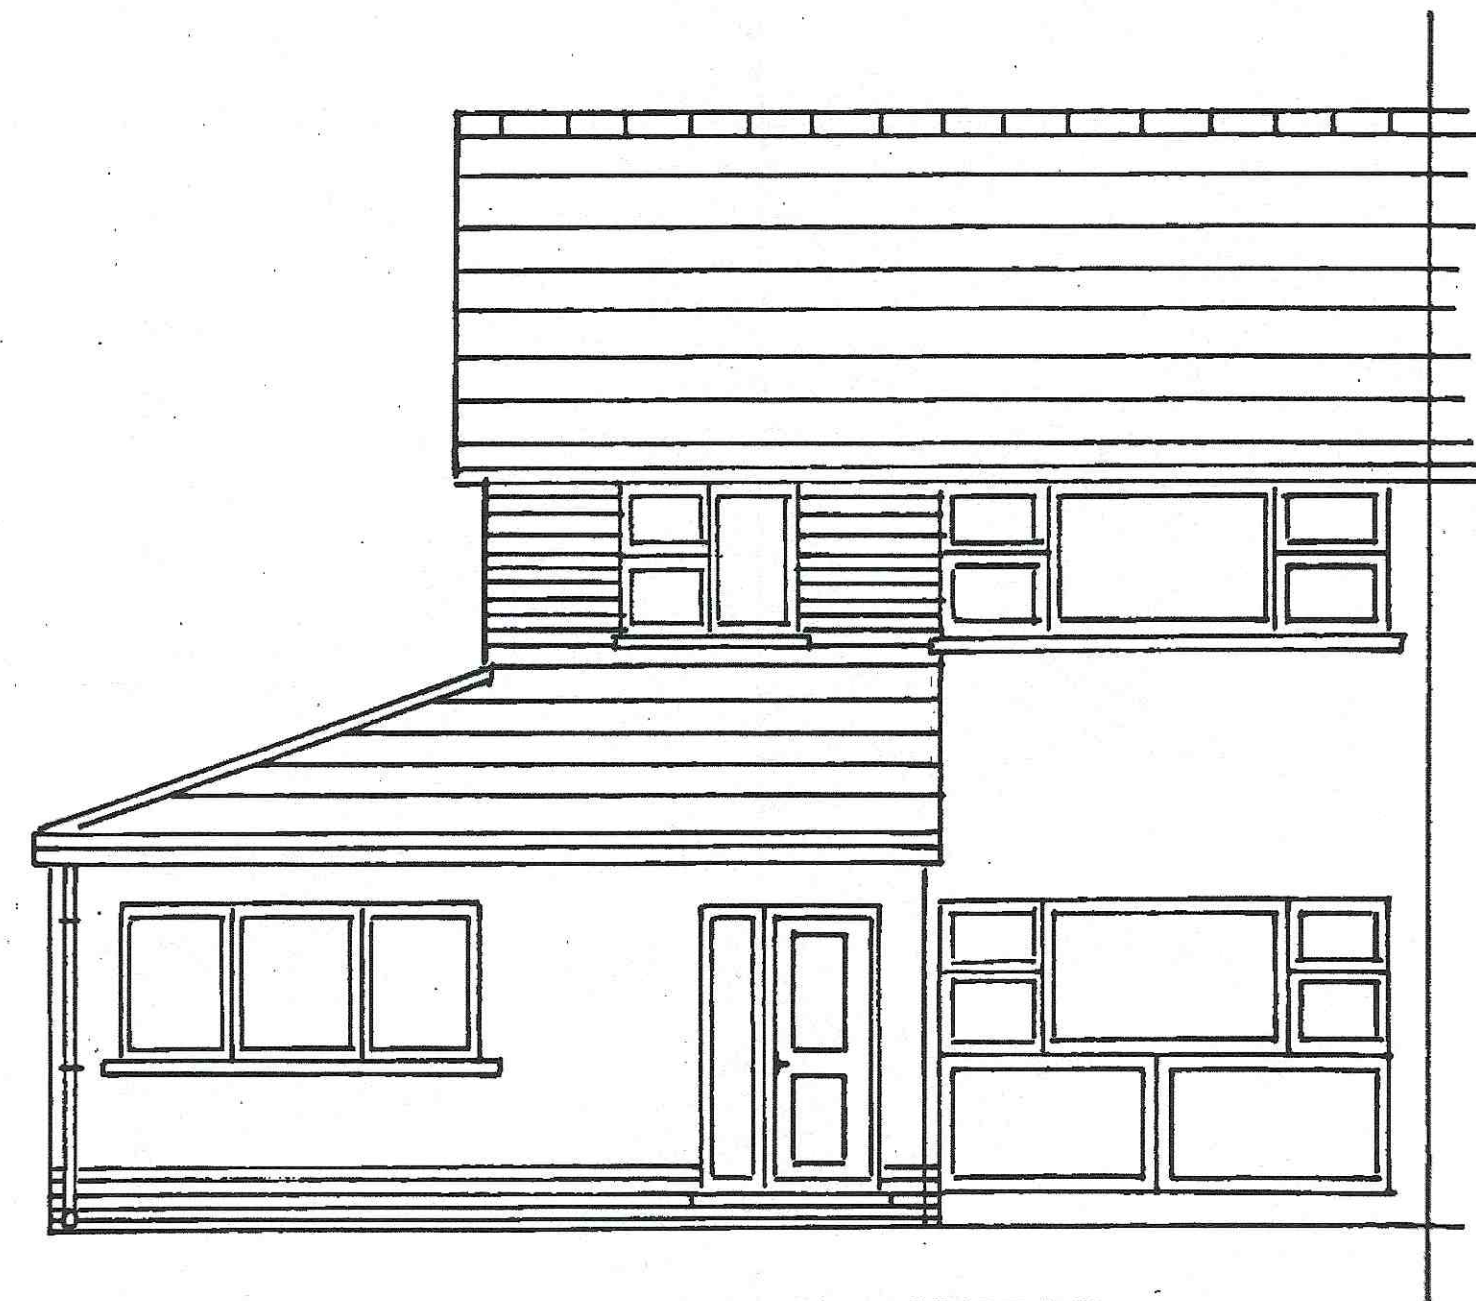


PROPOSED FRONT ELEVATION- SCALE 1:50


BLOCK/SITE PLAN
AREA 90m x 90m
SCALE 1:500 on A4
CENTRE COORDINATES: 273928, 203460




NOTE
All dimensions must be checked on site.
Do not scale from this drawing.

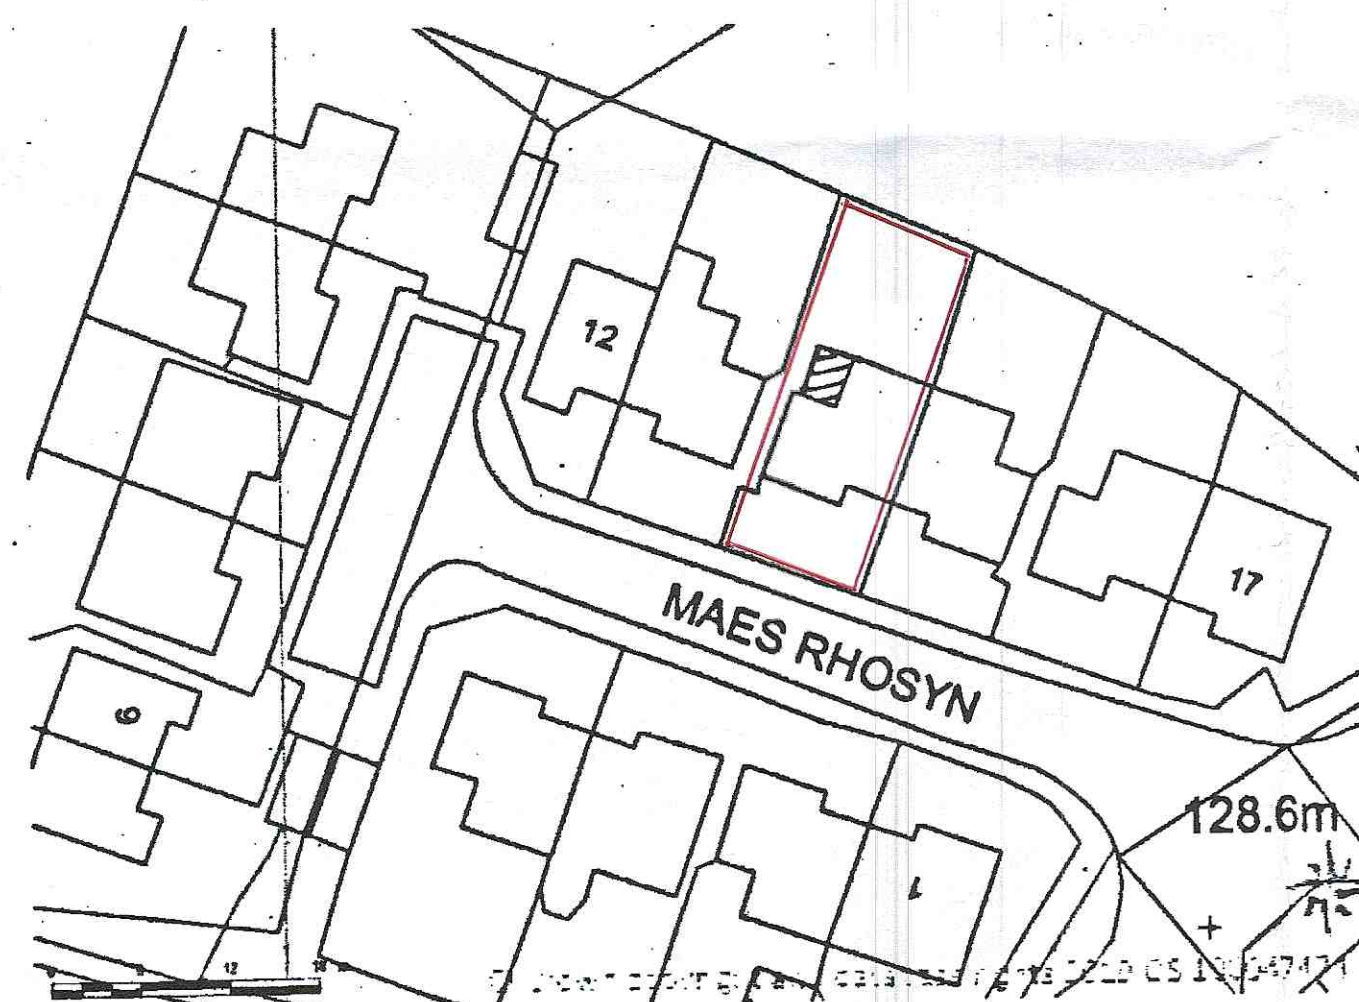

PROPOSED
BLOCK/SITE PLAN
AREA 90m x 90m
SCALE 1:500 on A4
CENTRE COORDINATES: 273928, 203460

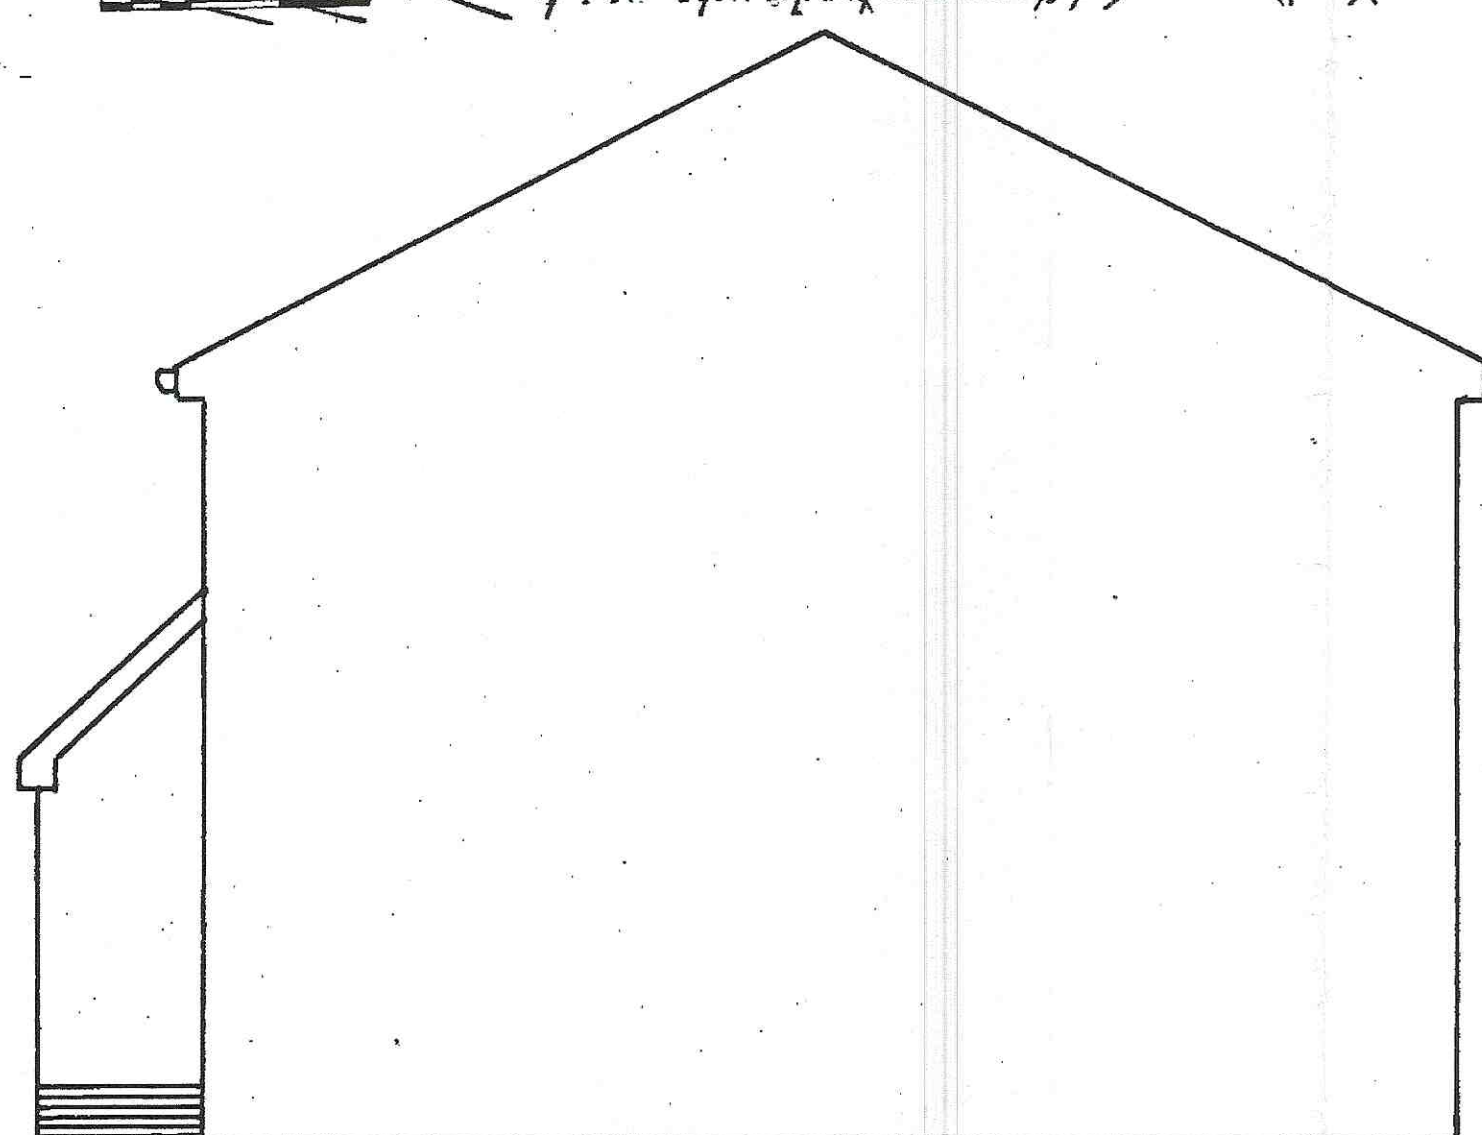

PROPOSED SIDE ELEVATION- SCALE 1:50

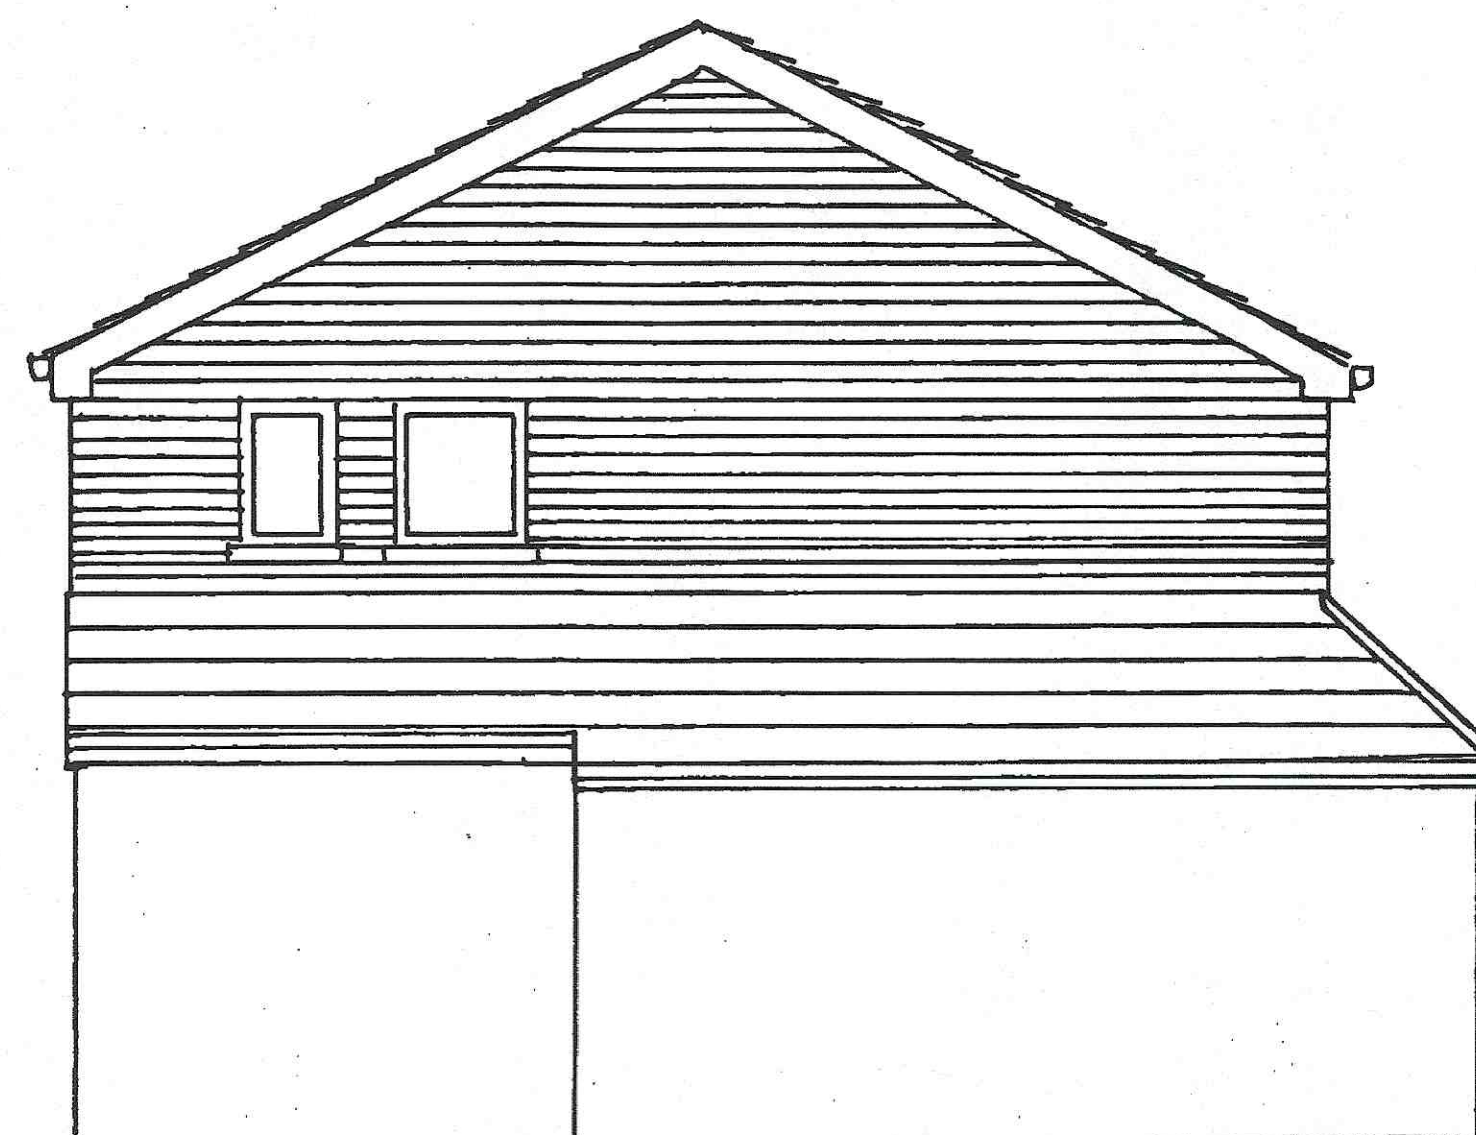

PROPOSED SIDE ELEVATION- SCALE 1:50



PROPOSED REAR ELEVATION- SCALE 1:50

A	Date	Revisions

© copyright

Client
MR BRIAN GRIFFITHS

Job Title
14 MAES RHOSYN
RHOS
PONTARDAWE
SA8 3HT

Drawing Title
PROPOSED SIDE EXTENSION
AND GARAGE CONVERSION
PROPOSED FLOOR PLANS AND
ELEVATIONS

Scale AS SHOWN

Date Drawn by

Drg. No. 02 Rev.