



NOTES

1. All dimensions in millimetres unless otherwise stated.

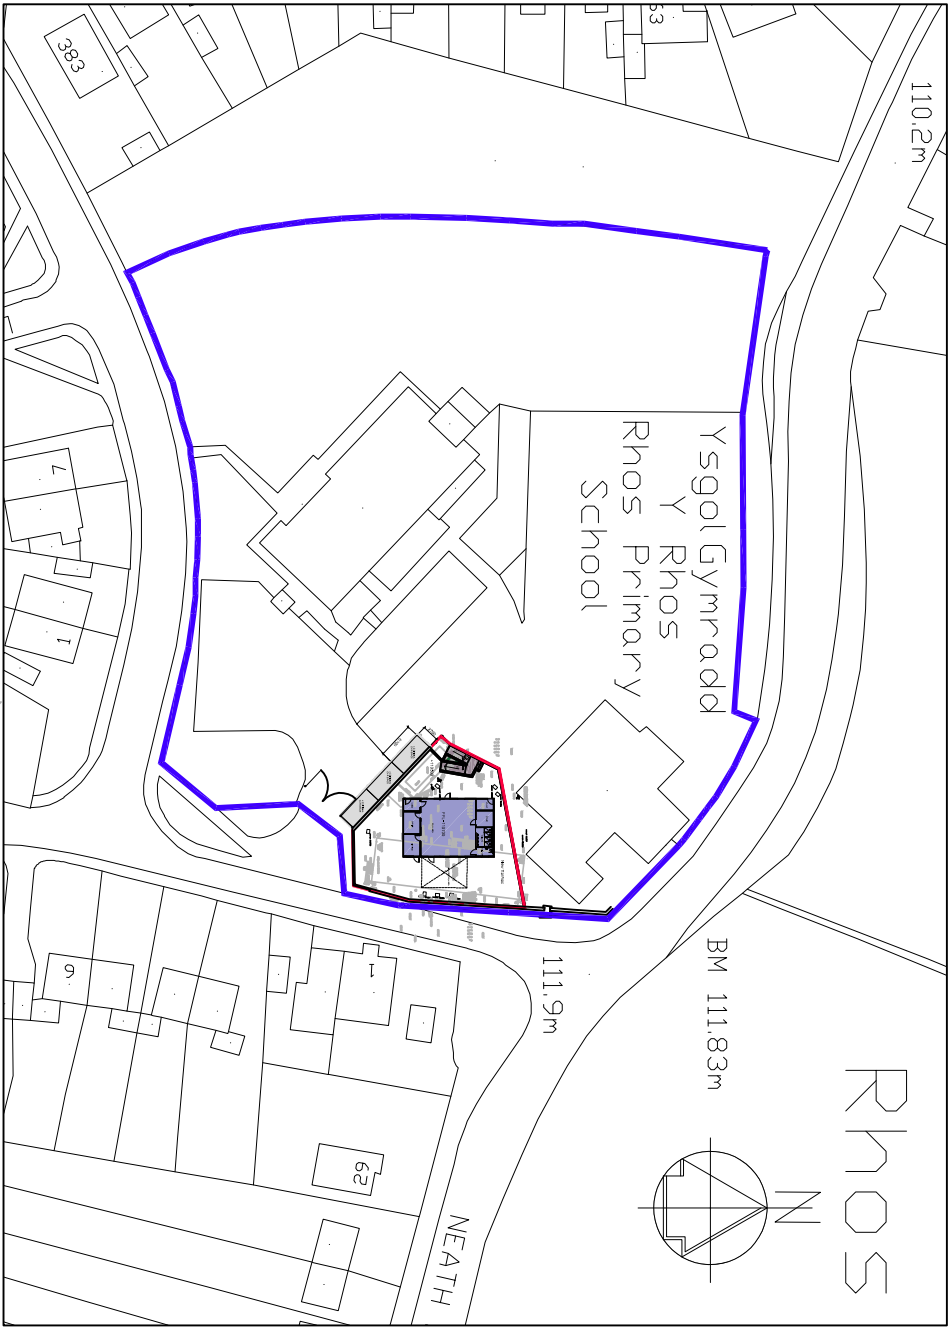

LOCATION PLAN

Scale 1:1250

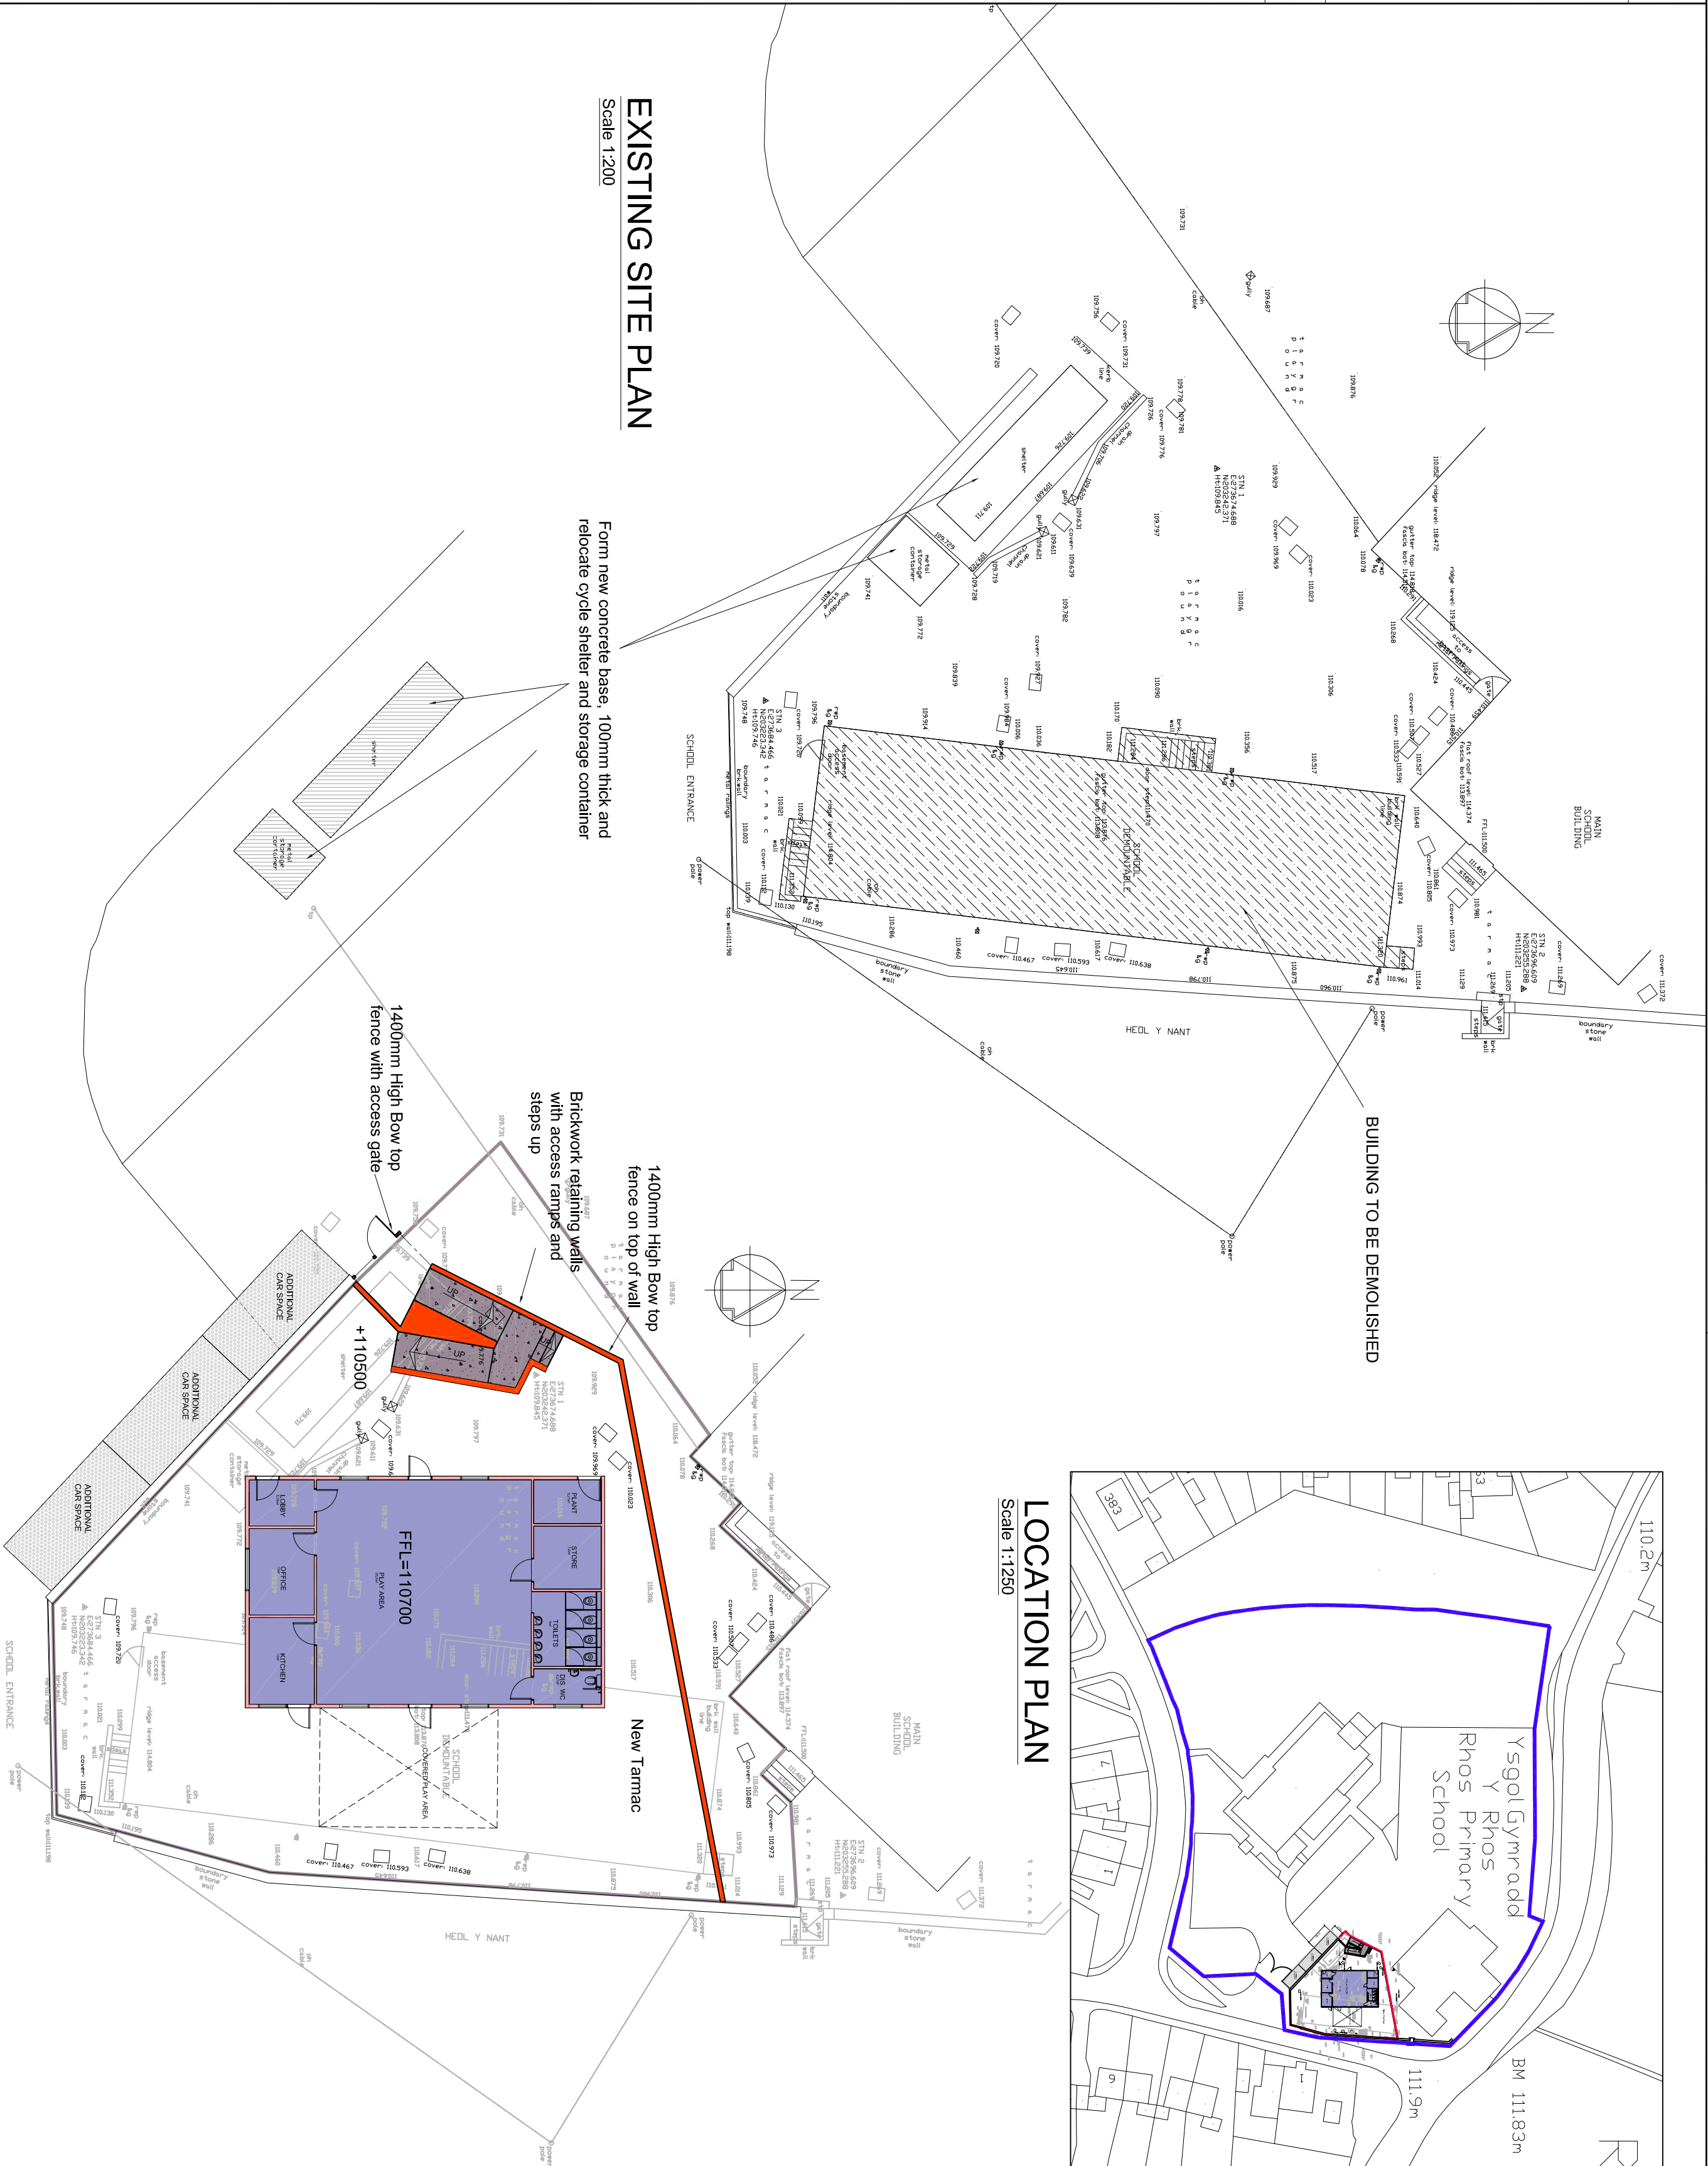

EXISTING SITE PLAN

Scale 1:200

Form new concrete base, 100mm thick and relocate cycle shelter and storage container

PROPOSED SITE PLAN

Scale 1:200



Rev.	Dwg. No.	Project
------	----------	---------

Neath Port Talbot Castell-nedd Port Talbot County Borough Council Cynghor Bwrdeistref Sêr Making a difference Gwahanfaeth er gwel!			
PROPERTY & REGENERATION Gareth Nutt B.Sc(Hons), M.Sc., DMS, FRICS CORPORATE DIRECTOR OF ENVIRONMENT THE QUAYS, BRUNEL WAY BAGLAN ENERGY PARK SA11 2GG www.npt.gov.uk			
Rhos Primary School Childcare Grants			
Existing & Proposed Site Plans & External Works			
Drawing No. A1174-103			
File No.	Property Ref. No.	Drawn	Checked
Date	Nov 19	Date	Date
Scale	As Shown@A2	Rev.	

Superseded