


Note:- This drawing is intended for the purposes indicated only. Do not scale this drawing. Dimensions indicated are approximate and should be checked on site. Any errors or discrepancies to be reported as soon as they are discovered.

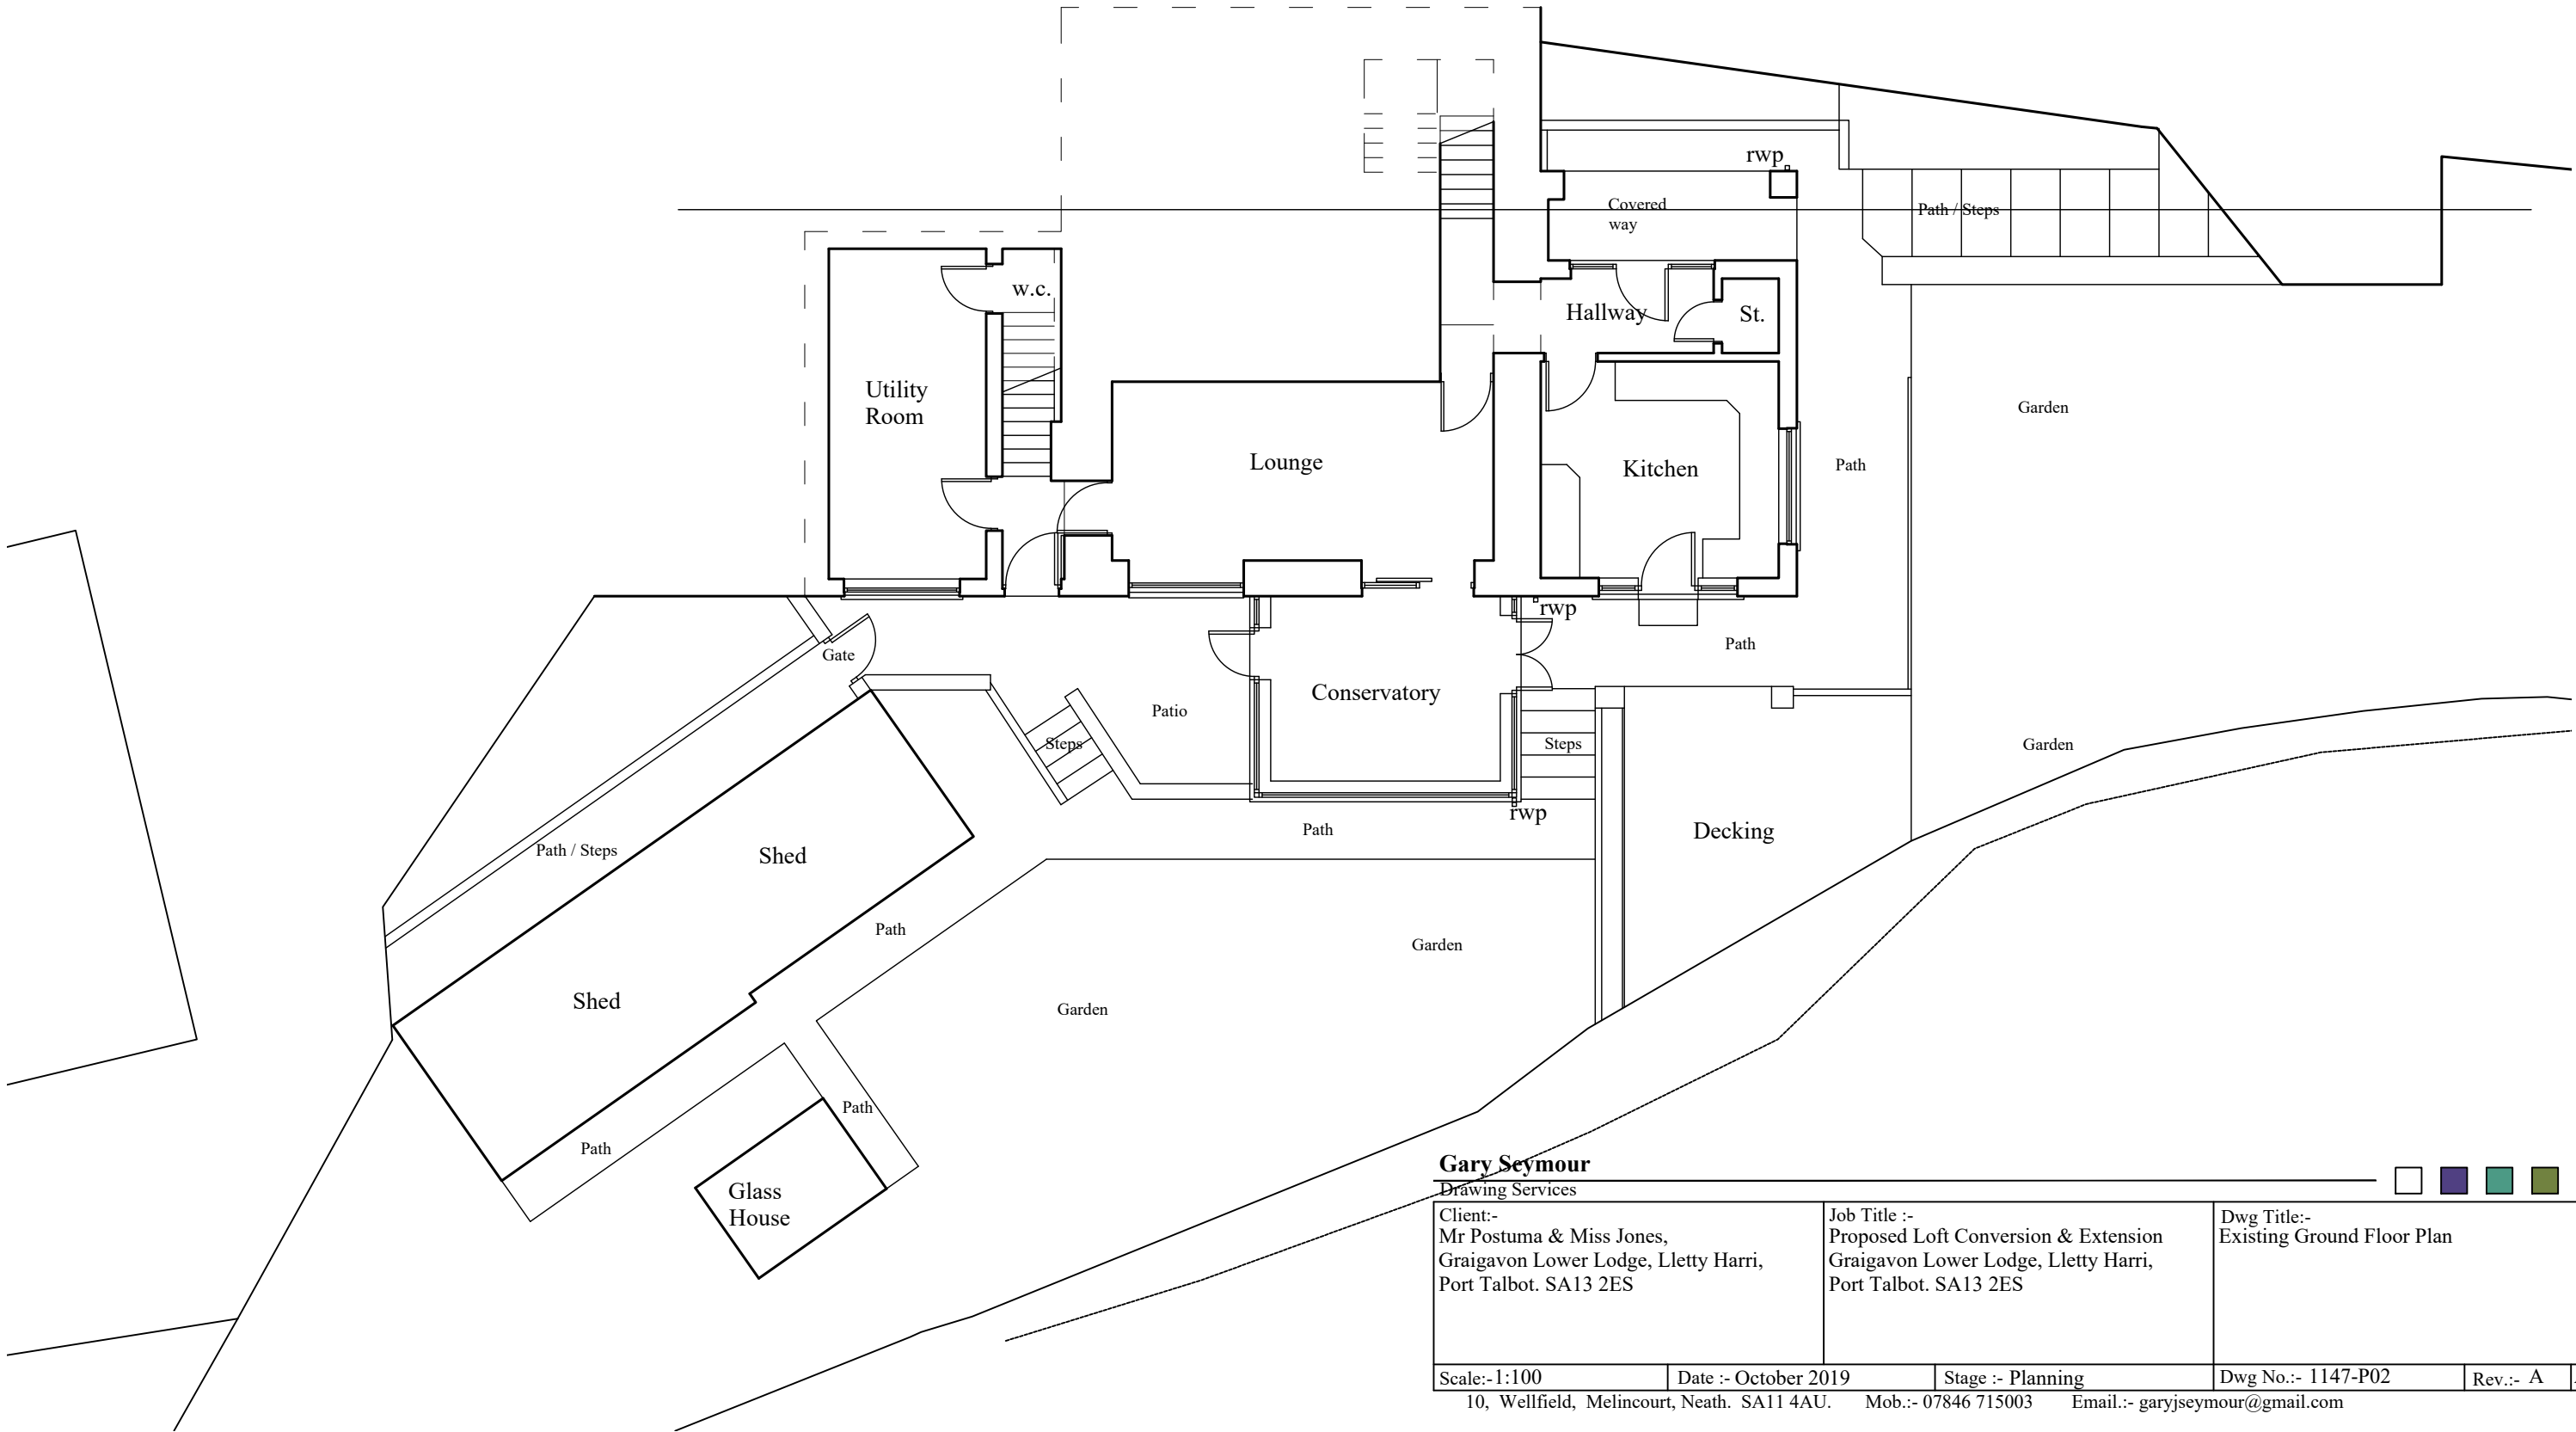

Gary Seymour

Drawing Services

Client:- Mr Postuma & Miss Jones, Graigavon Lower Lodge, Lletty Harri, Port Talbot. SA13 2ES	Job Title :- Proposed Loft Conversion & Extension Graigavon Lower Lodge, Lletty Harri, Port Talbot. SA13 2ES	Dwg Title:- Existing Ground Floor Plan
---	---	---

Scale:- 1:100	Date :- October 2019	Stage :- Planning	Dwg No.:- 1147-P02	Rev.:- A	A3
---------------	----------------------	-------------------	--------------------	----------	----

10, Wellfield, Melincourt, Neath. SA11 4AU. Mob.:- 07846 715003 Email:- garyjs Seymour@gmail.com