





Note:- This drawing is intended for the purposes indicated only. Do not scale this drawing. Dimensions indicated are approximate and should be checked on site. Any errors or discrepancies to be reported as soon as they are discovered.

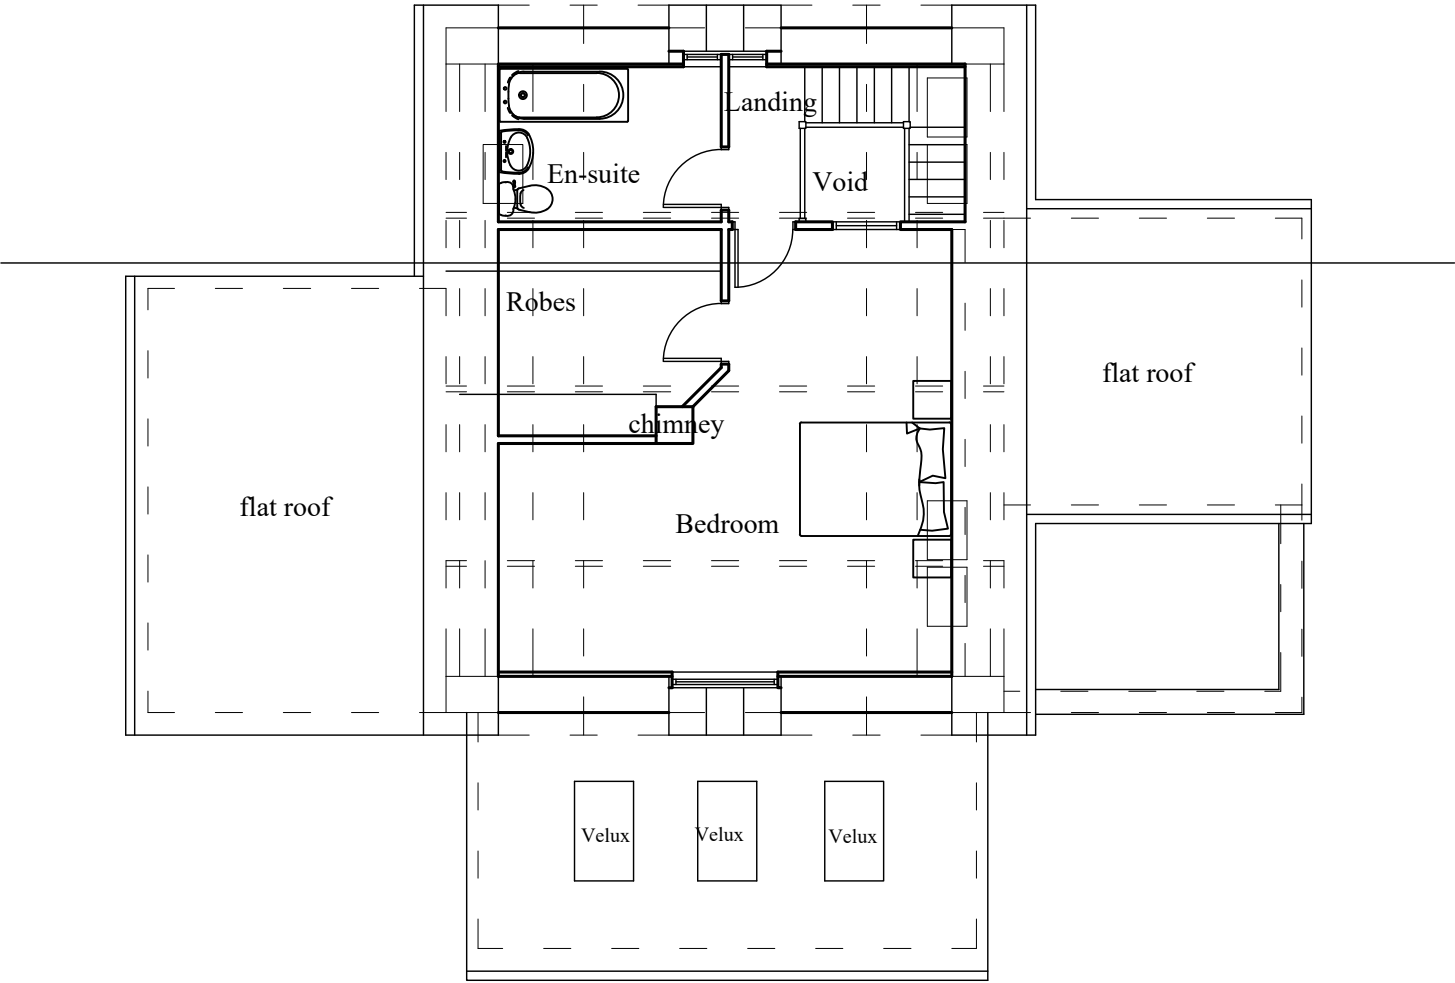

Loft Plan

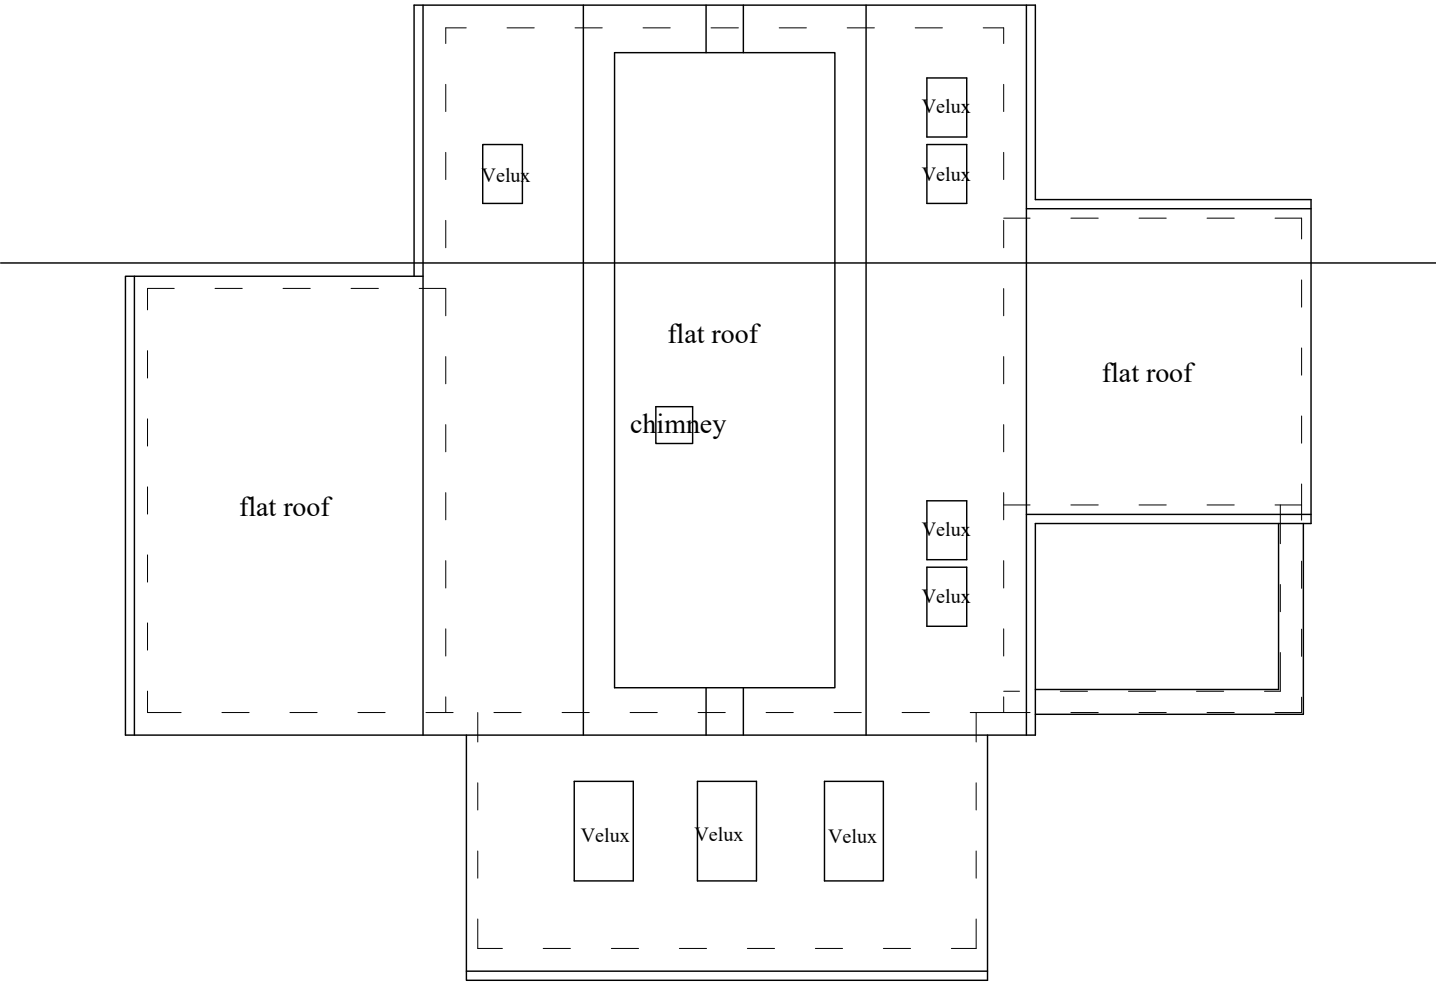

Roof Plan

Gary Seymour					
Drawing Services					
Client:- Mr Postuma & Miss Jones, Graigavon Lower Lodge, Lletty Harri, Port Talbot. SA13 2ES		Job Title :- Proposed Loft Conversion & Extension Graigavon Lower Lodge, Lletty Harri, Port Talbot. SA13 2ES		Dwg Title:- Proposed Loft & Roof Plans	
Scale:-1:100	Date :- October 2019	Stage :- Planning	Dwg No.:- 1147-P09	Rev.:- A	A3
10, Wellfield, Melincourt, Neath. SA11 4AU. Mob.:- 07846 715003 Email:- garyjseymour@gmail.com					