


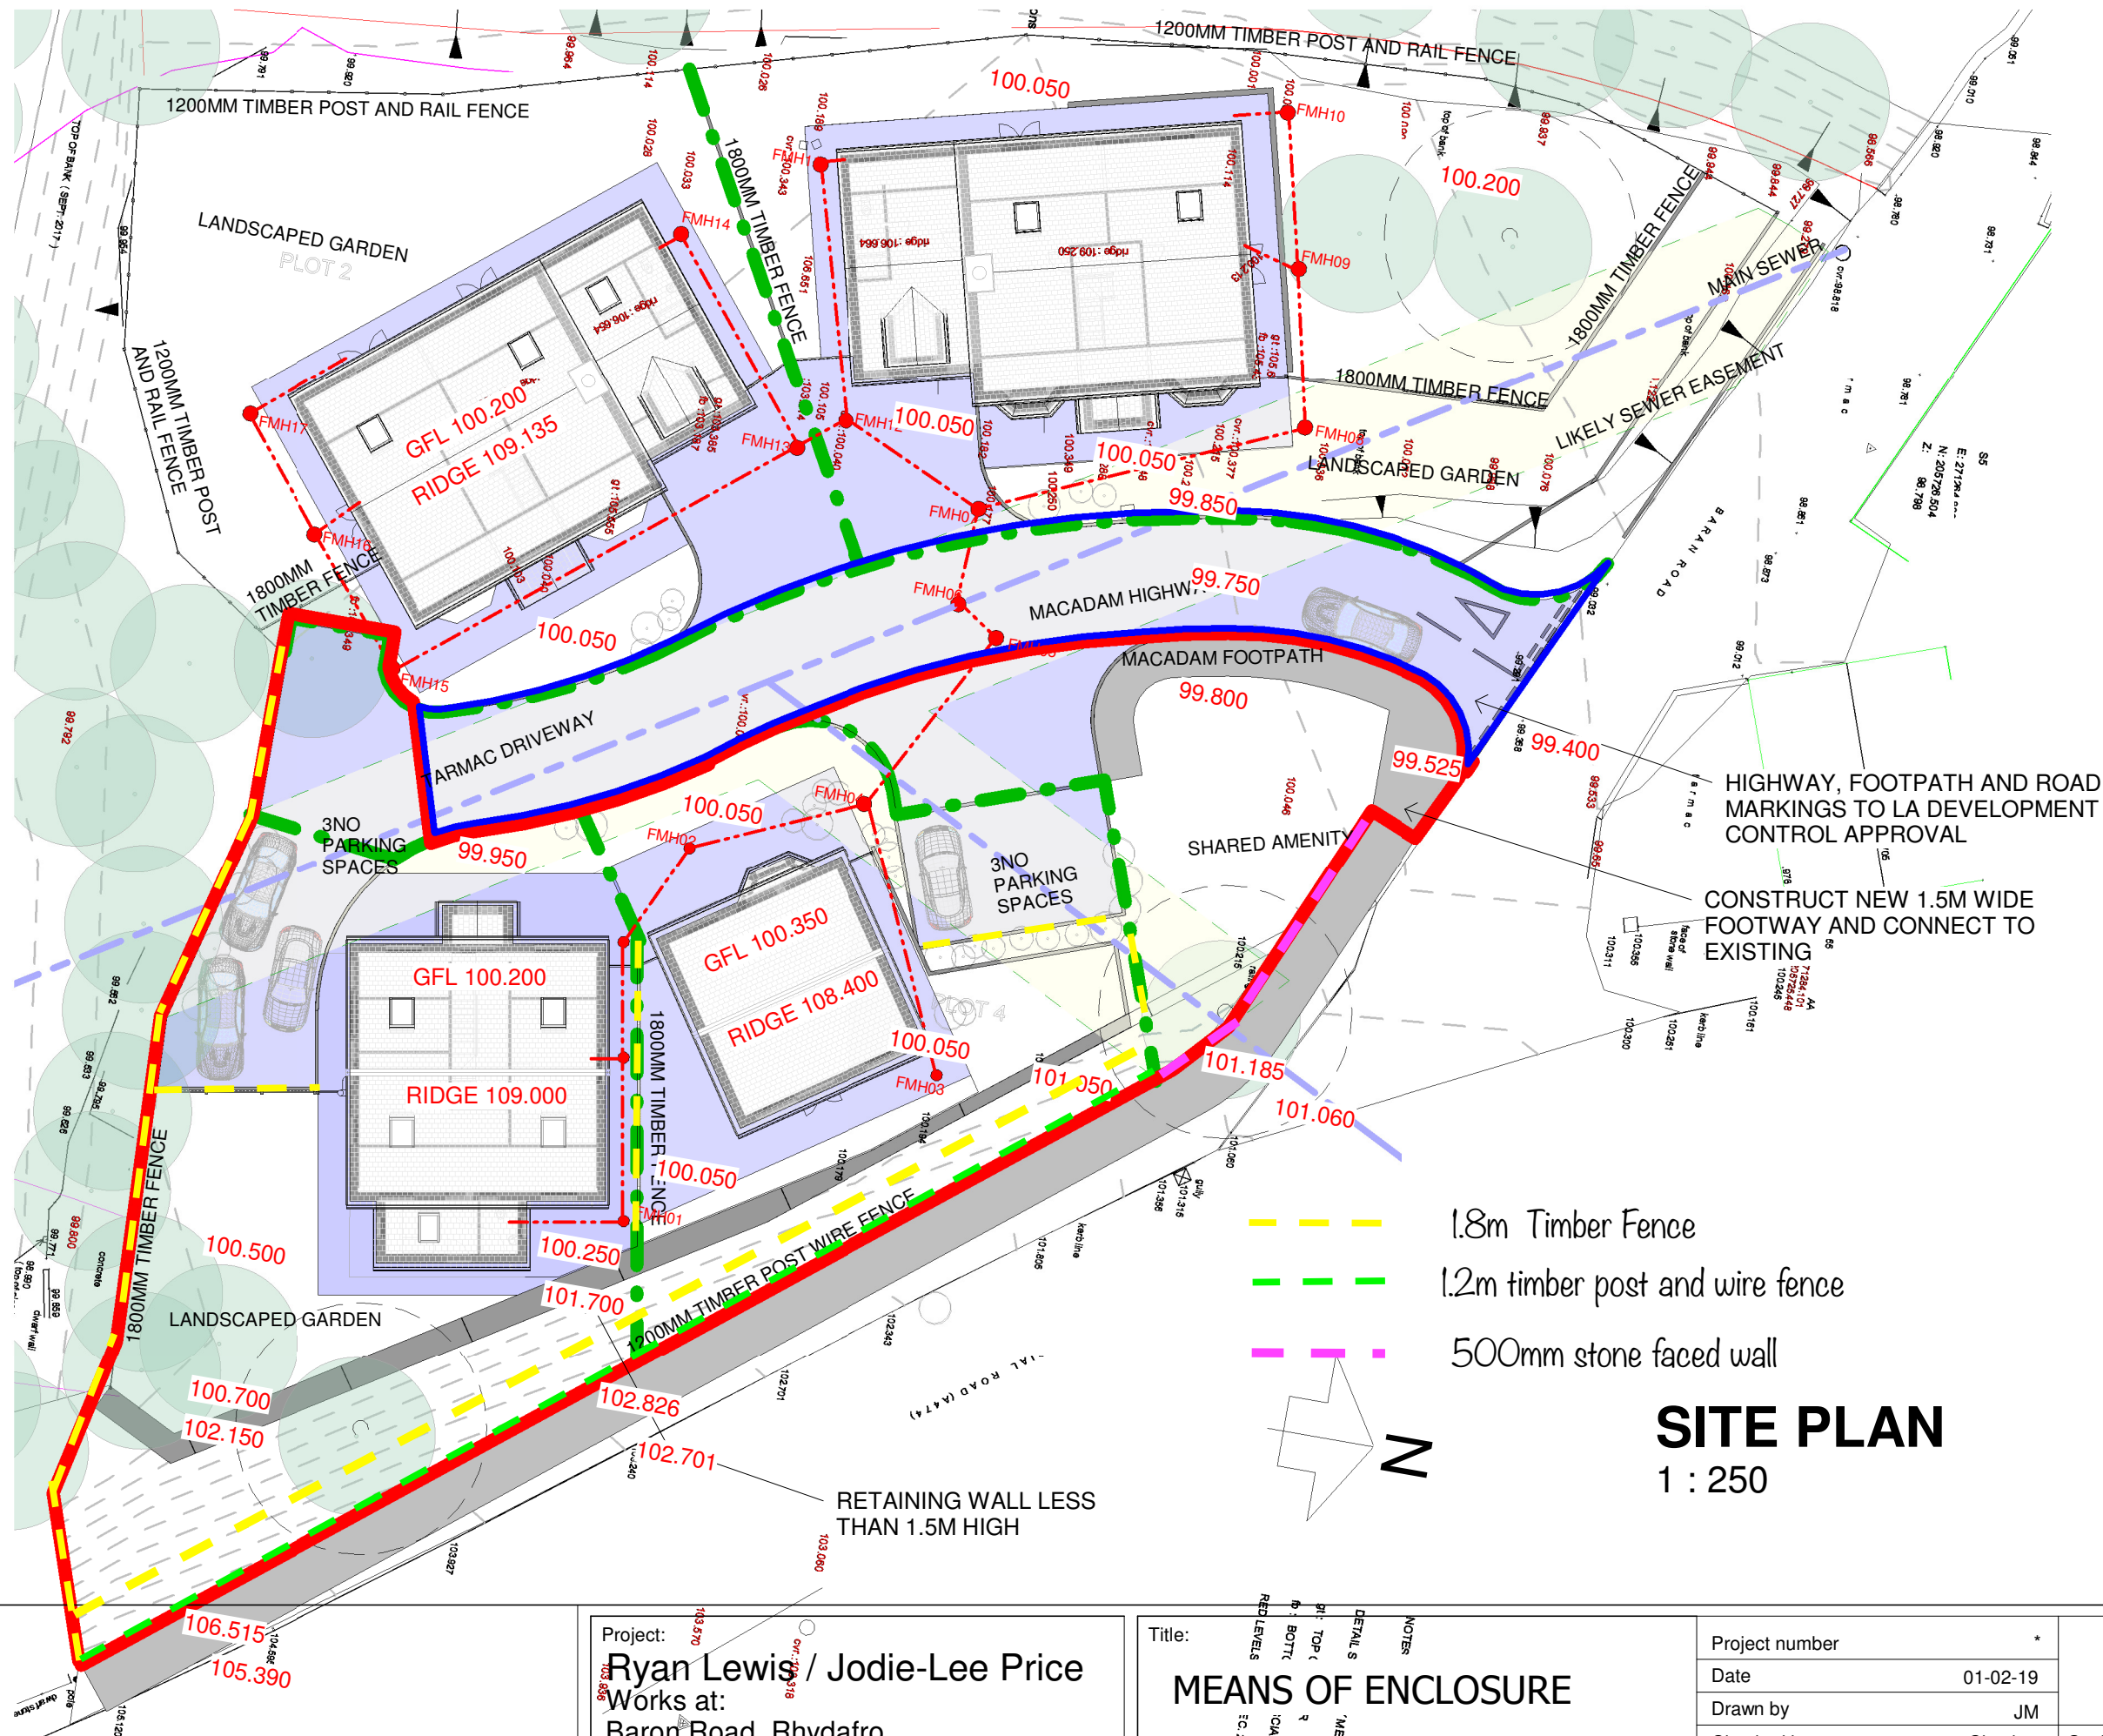

SITE PLAN

1 : 250

Project:
Ryan Lewis / Jodie-Lee Price
Works at:
Baron Road, Rhydafro

Title:
MEANS OF ENCLOSURE

Project number	*
Date	01-02-19
Drawn by	JM
Checked by	Checker

A102.ME.RevA

Scale 1 : 250