


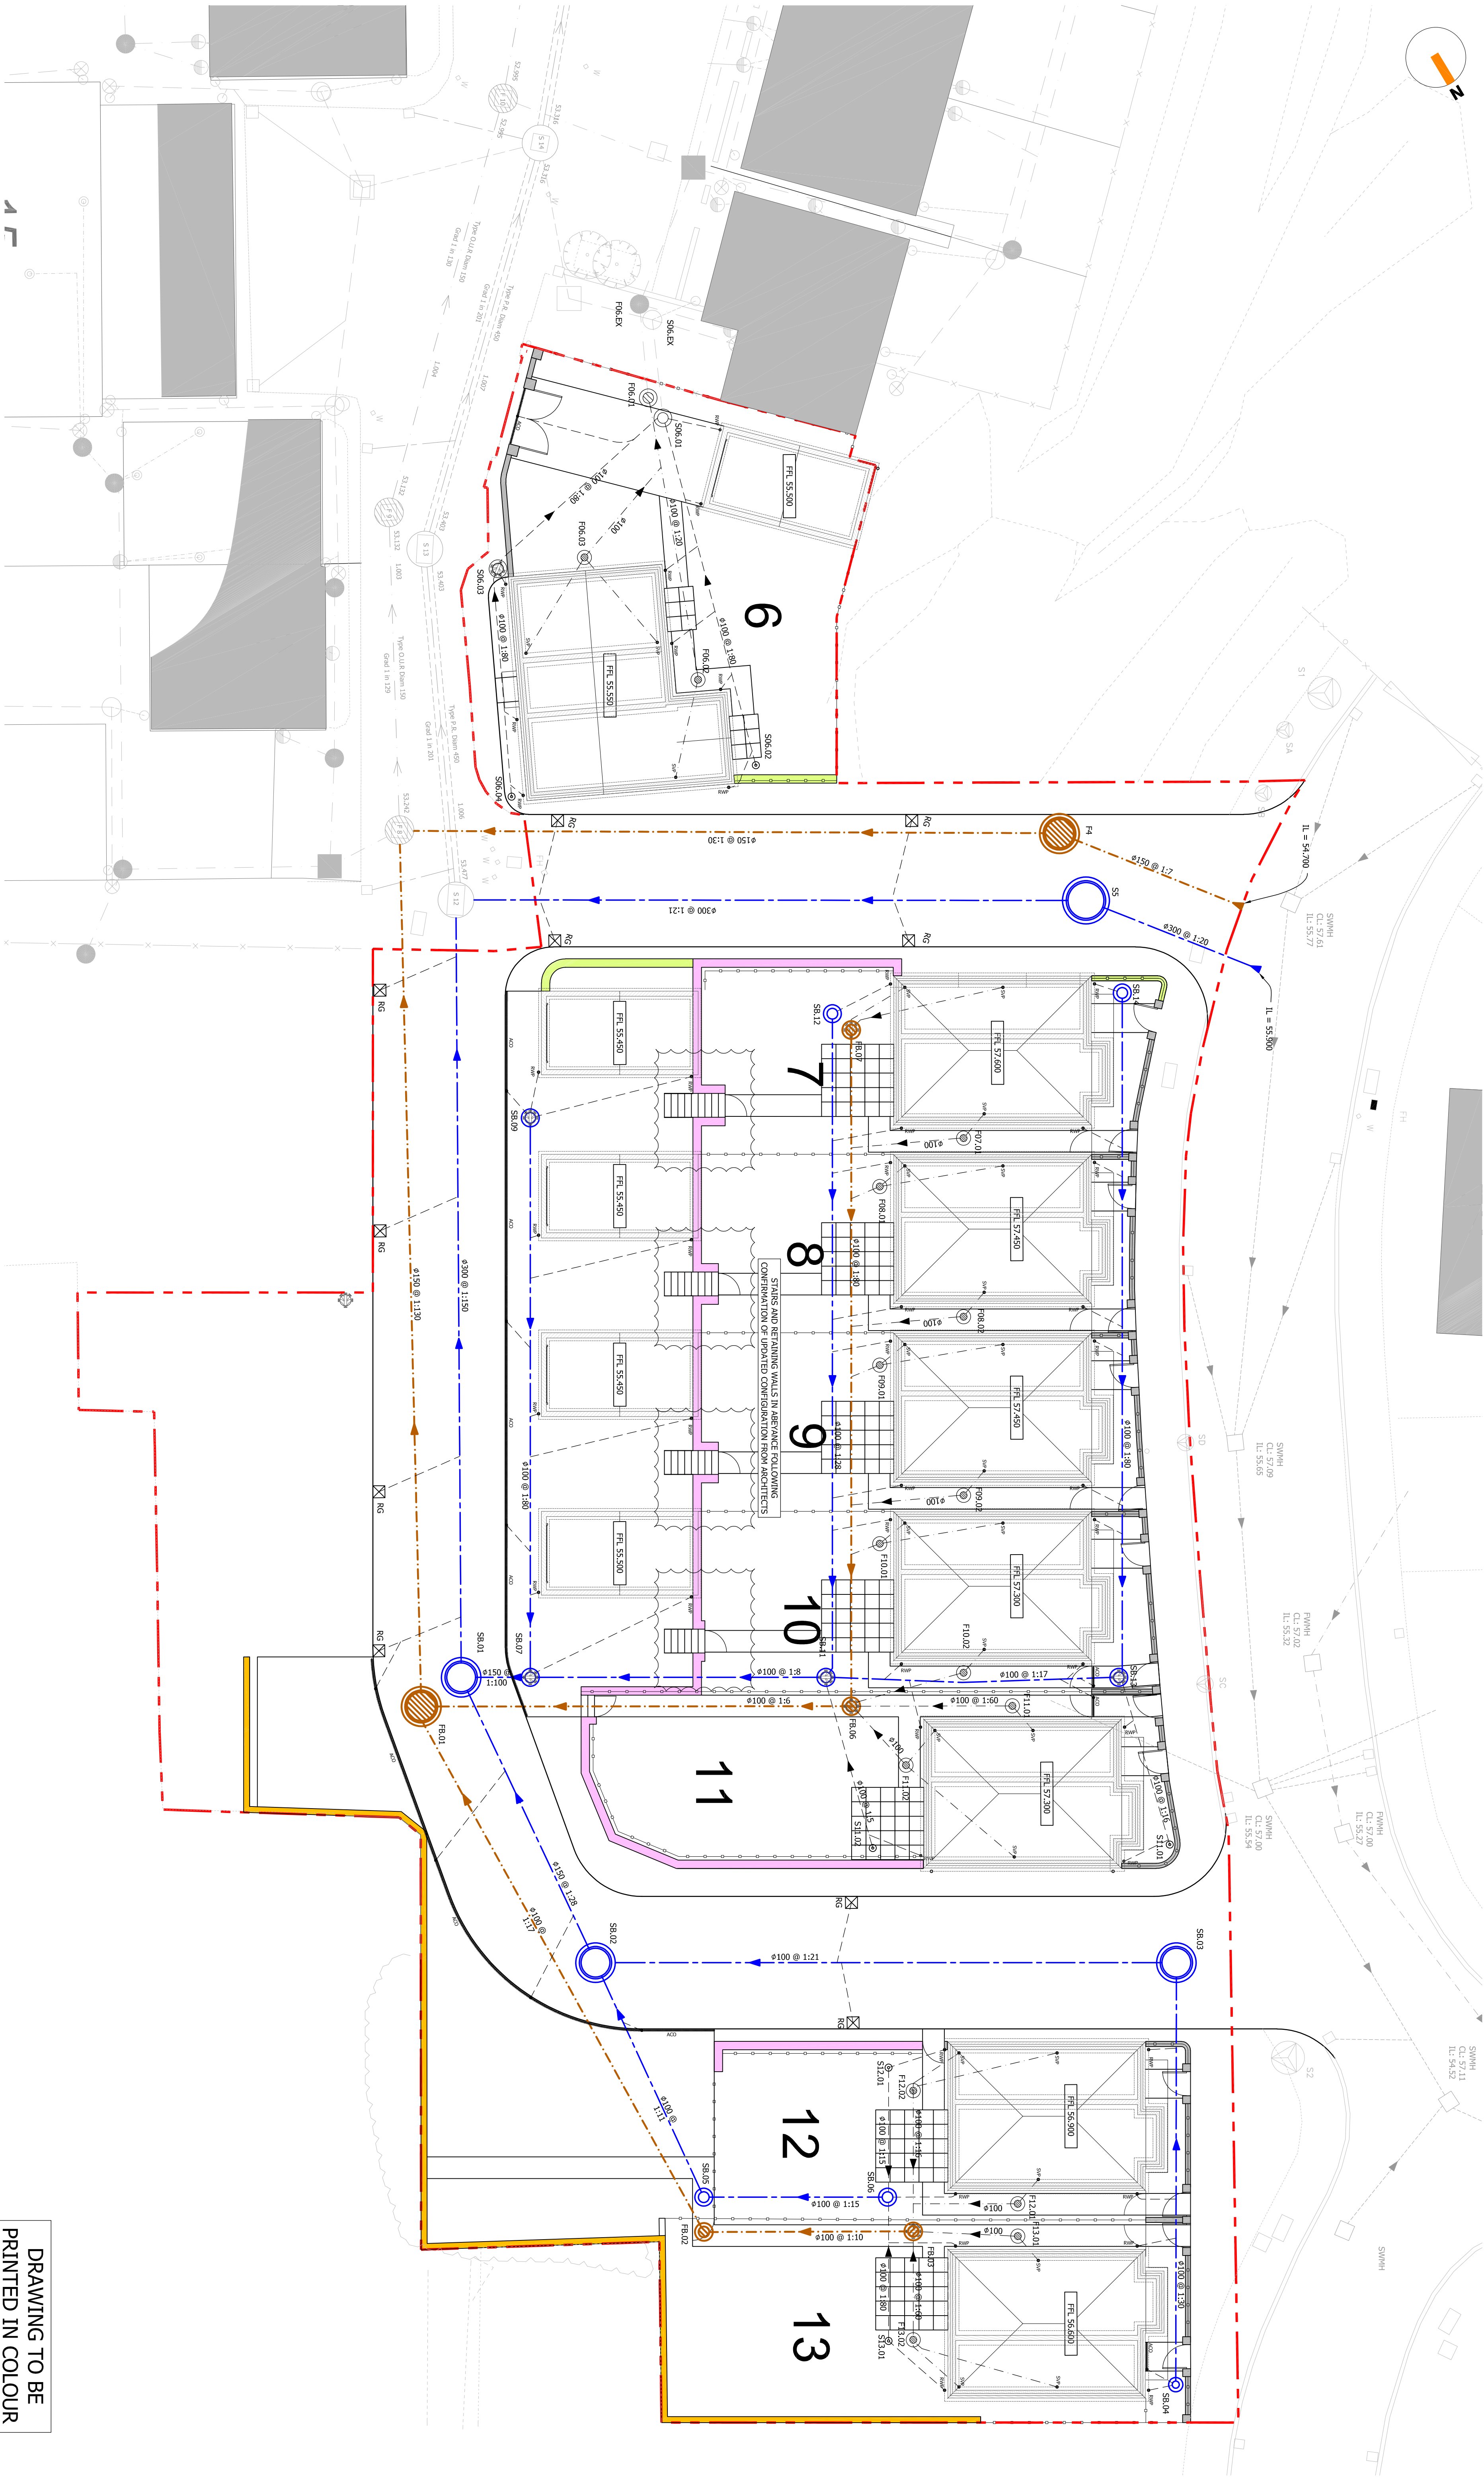

- NOTES:

1. TO BE CONSTRUCTED IN ACCORDANCE WITH THE LATEST GUIDELINES AND TO FULLY COMPLY WITH SEWER FOR ADOPTION 7TH EDITION, THE WELSH MINISTERS STANDARDS AND ANY ASSOCIATIVE DOCUMENTATION
5. REFERENCE SHOULD BE MADE TO THE ARCHITECTS DRAWINGS TO DETERMINE EXACT LOCATION OF DOWN PIPES, IN RELATION TO BRICKWORK AND EAVES DETAILING.
10. TRAPPED GULLIS TO BE USED IN AREAS OF COMBINED SEWERAGE.
11. THIS DRAWING IS TO BE USED IN CONJUNCTION WITH THE ENGINEERING STANDARD DETAILS THE

6. ALL BRANCH DRAINS, OR CONNECTIONS, ARE TO DISCHARGE TO THE COLLECTORS OBliquELY, AND IN THE DIRECTION OF THE MAIN FLOW.
7. UNLESS LEVELS ARE FINISHED BY OTHER LEVELS, (SEE NO. 12), ALL SEWERS TO BE 100mm DIAMETER UNLESS OTHERWISE SHOWN.
12. ALL SEWERS TO BE 100mm DIAMETER UNLESS OTHERWISE SHOWN.
12. ALL SEWERS TO BE 100mm DIAMETER UNLESS OTHERWISE SHOWN.

12. NOZZLE, LIFTED, AND PUMPED TO A MINIMUM OF 150MM ABOVE FINISHED GRAUND LEVEL, OUTSIDE EXCEPT WHERE TANKING HAS BEEN UTILISED.
13. ALL SEWERAGE TO BE LAID SOFFIT TO SOFFIT UNLESS STATED OTHERWISE.
9. WHERE PROPAGATORS OCCUPY INVERT LEVELS AND SYSTEM

4. ALL SW DRAINS SERVING UP TO 4NO. PROPERTIES TO BE 100MM DIAMETER, 150MM THEREAFTER, UNLESS SHOWN OTHERWISE.
9. CONCRETE SURROUND REQUIRED TO AREAS OF SHALLOW DRAINAGE.

- NO PLANTING OTHER THAN THE FOLLOWING SHALLOW ROOTED SPECIES SUCH AS THE FOLLOWING IS TO BE PERMITTED CLOSE TO SEWERS AND DRAINS:

11. THIS DRAWING IS TO BE READ IN CONJUNCTION WITH THE ENGINEERING STANDARD DETAILS, THE SPECIFICATION FOR THIS JOB, AND THE ARCHITECT DRAWINGS FOR ROOF UNITS.
12. ALL SEWERS TO BE 100mm DIAMETER UNLESS OTHERWISE SHOWN
13. ALL SEWERAGE TO BE LAID SOFFIT TO SOFFIT UNLESS STATED OTHERWISE.

- SCOTCHBROOM, (SALICORPERA) AND GREEN CHYMBELANT,
(SCITMIA) (SKIMMIA)
SPIRÆA JAPONICA, (JAPANESE SPIRÆA OR JAPANESE MEADOWSWEET),
VERONICA VARIETIES, (SPEEDWELL),
VIBURNUM DAVIDII, (DAVID VIBURNUM),
VIBURNUM TIMUS, (LAURISTINUS).

[illegible]

PROJECT: HERITAGE GATE COED DARCY		DRAWING TITLE: PROPOSED DRAINAGE LAYOUT PHASE 2 (SHEET 2 of 2)	
JOB NUMBER: SITE1649	SCALE AT A1: 1:125	REV. STATUS: A	
iesis structures		CLIENT: HERITAGE GATE	
DRAWING NUMBER: COD-ISS-XX-XX-DR-C-3002		REVISION: C02	

[illegible]