



- 1 All dimensions in millimetres unless otherwise stated.
2 Do not scale off drawing. All dimensions to be checked on site.




Site Location Plan - 1:1250

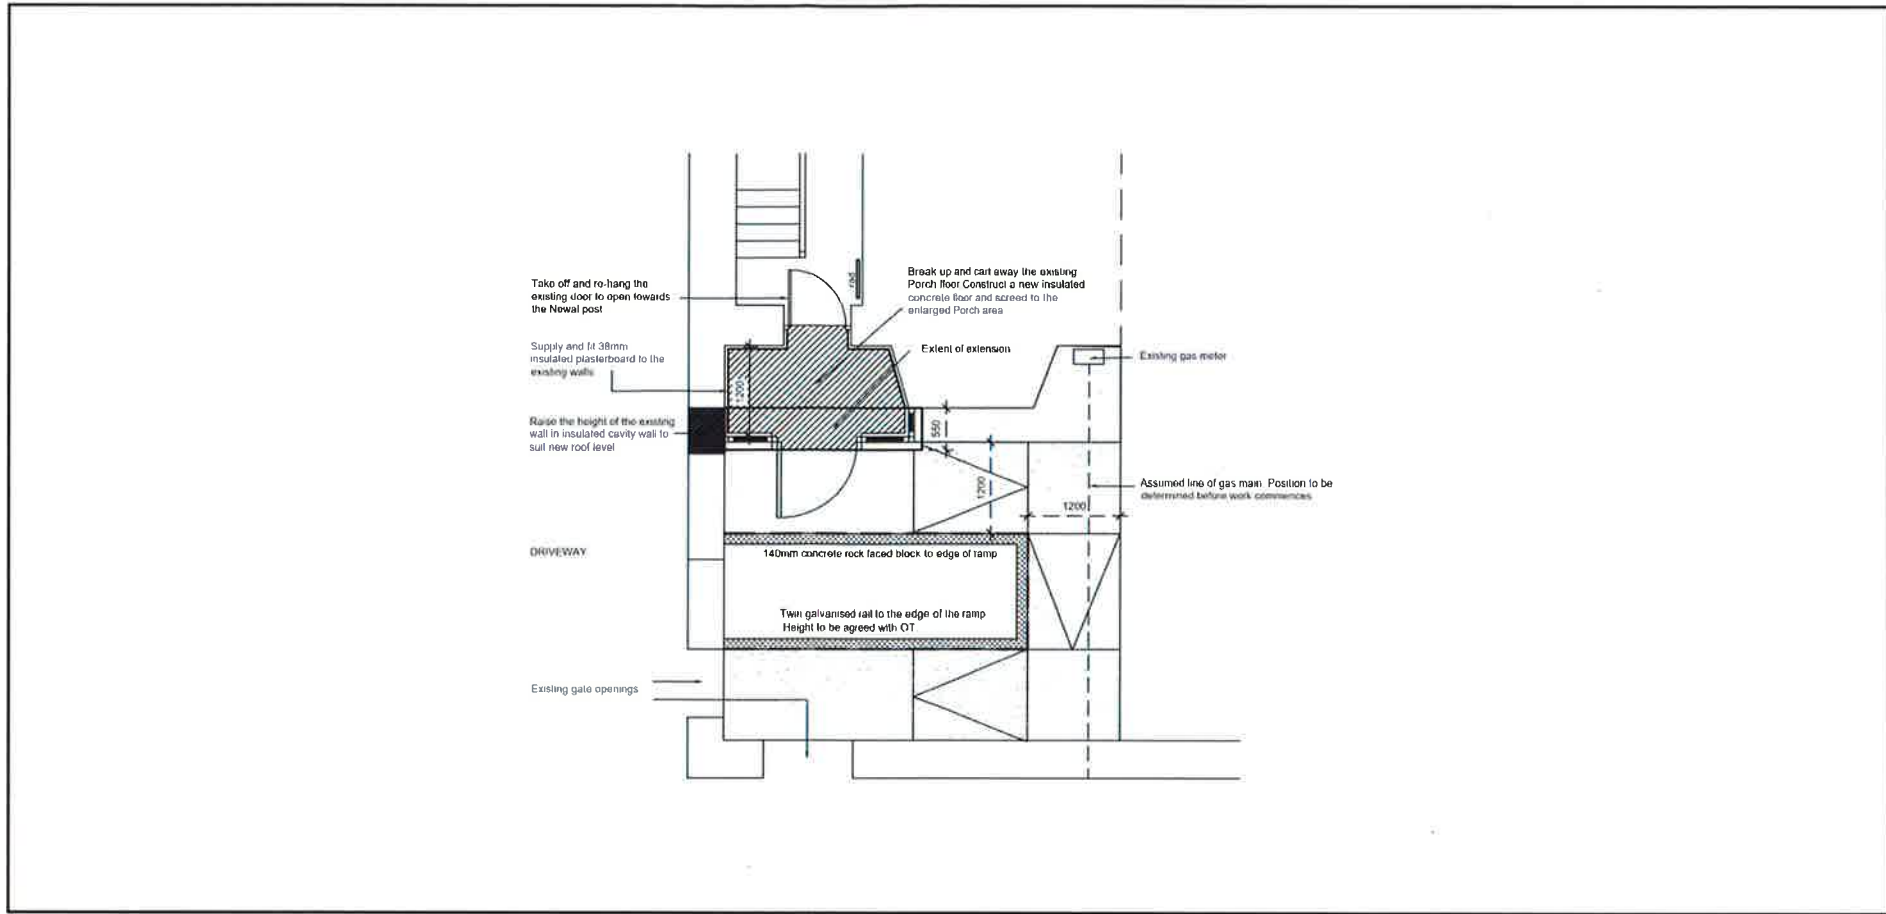

Proposed Plan - 1:100

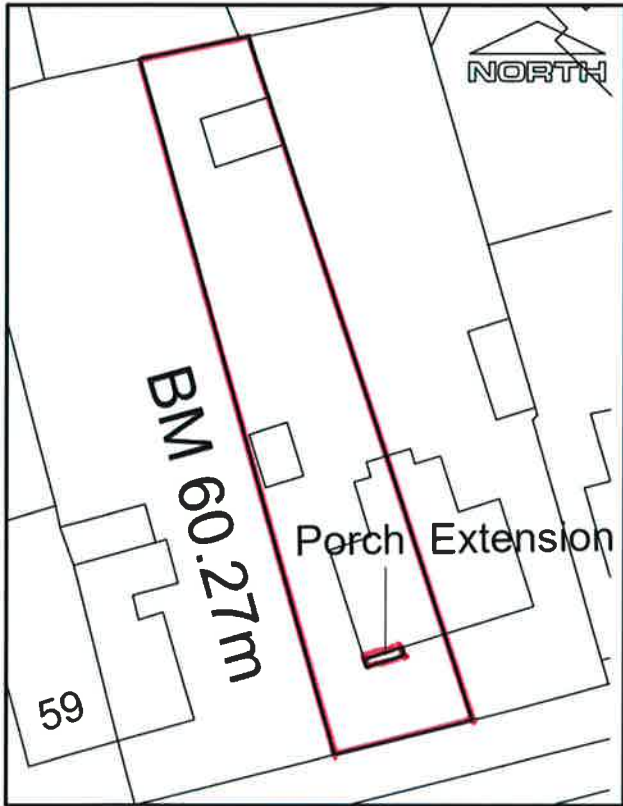

Site Plan - 1:500

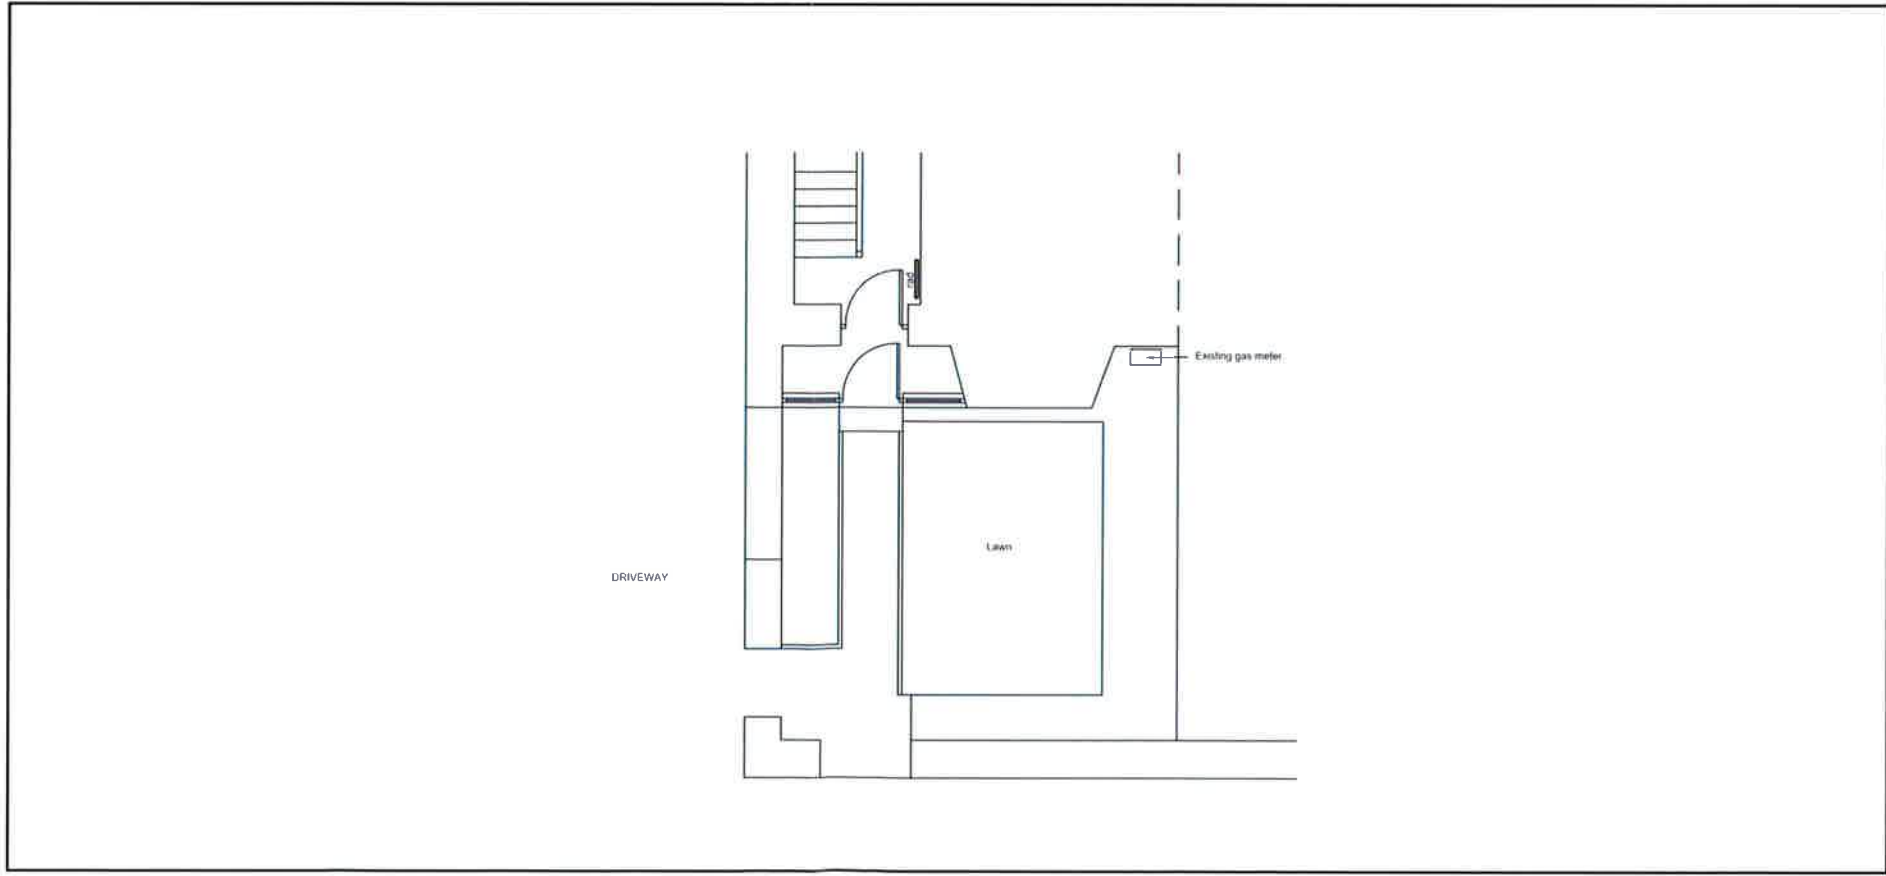

Existing Plan - 1:100

Rev Details Dr Date

Neath Port Talbot
Castell-nedd Port Talbot
County Borough Council Cyngor Bwrdeistref Sirol

Neath Port Talbot Castell-nedd Port Talbot
County Borough Council Cyngor Bwrdeistref Sirol
Social Services, Health and Housing
Housing Renewal and Adaptations Service
Tregelles Court
Neath Abbey Road
Neath
Neath
SA10 7DF

Project
57 Glan yr Afon
Ystalyfera
SA9 2HA

Porch Extension
Existing, Proposed & Location Plans

Drawn SJL Checked Approved

Date Sept19 Date Date

Scales 1:50 or as shown

Drawing No: DFG4405/01