


NOTES

1. All dimensions in millimetres unless otherwise stated.


Rev.

Dwg. No.


Project

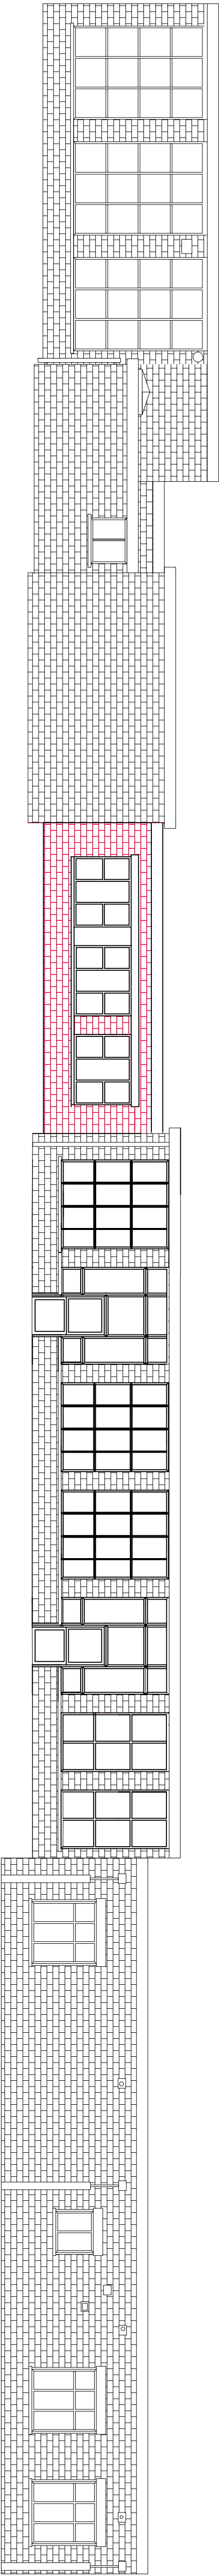


Existing Rear Elevation

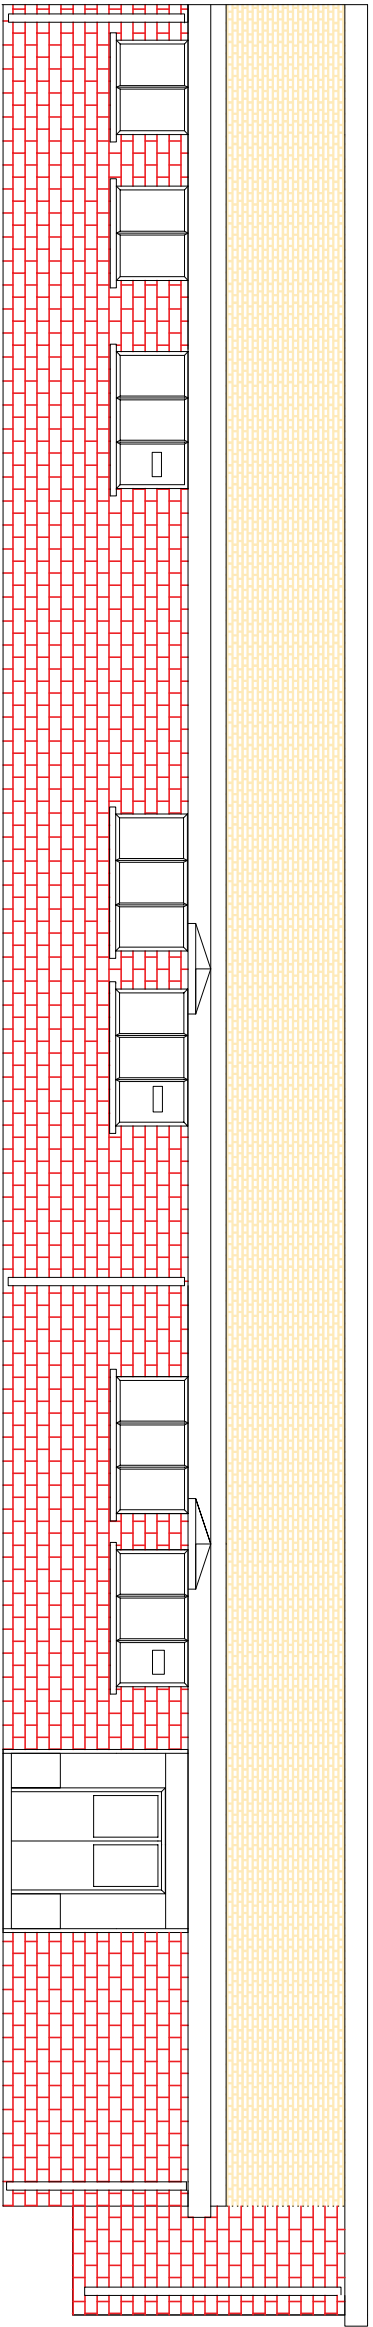

Existing Side Elevation

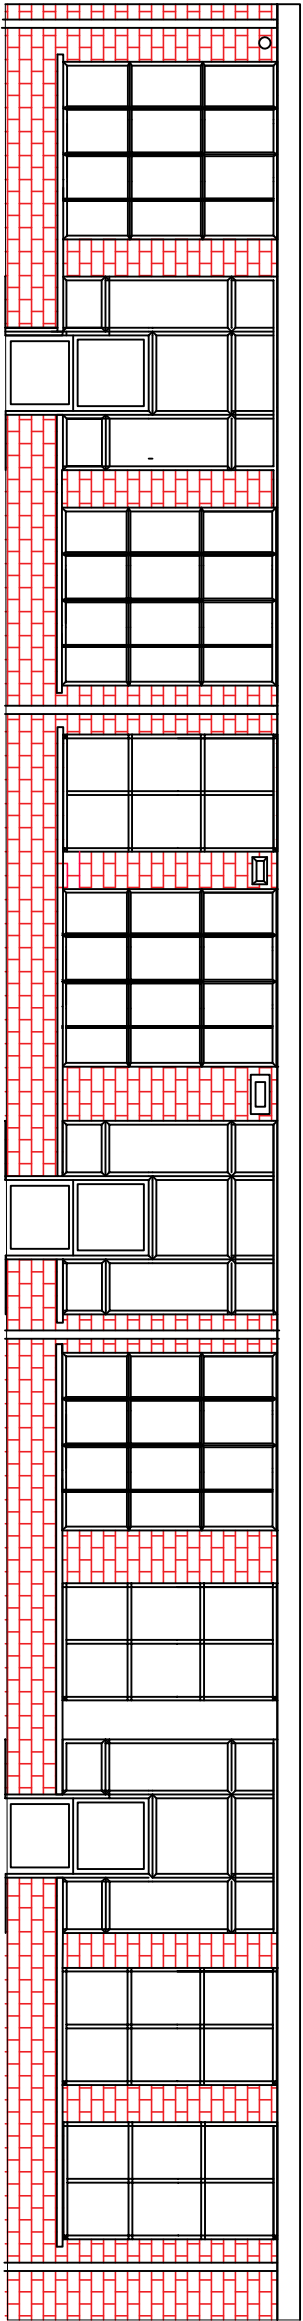

Existing Side Elevation

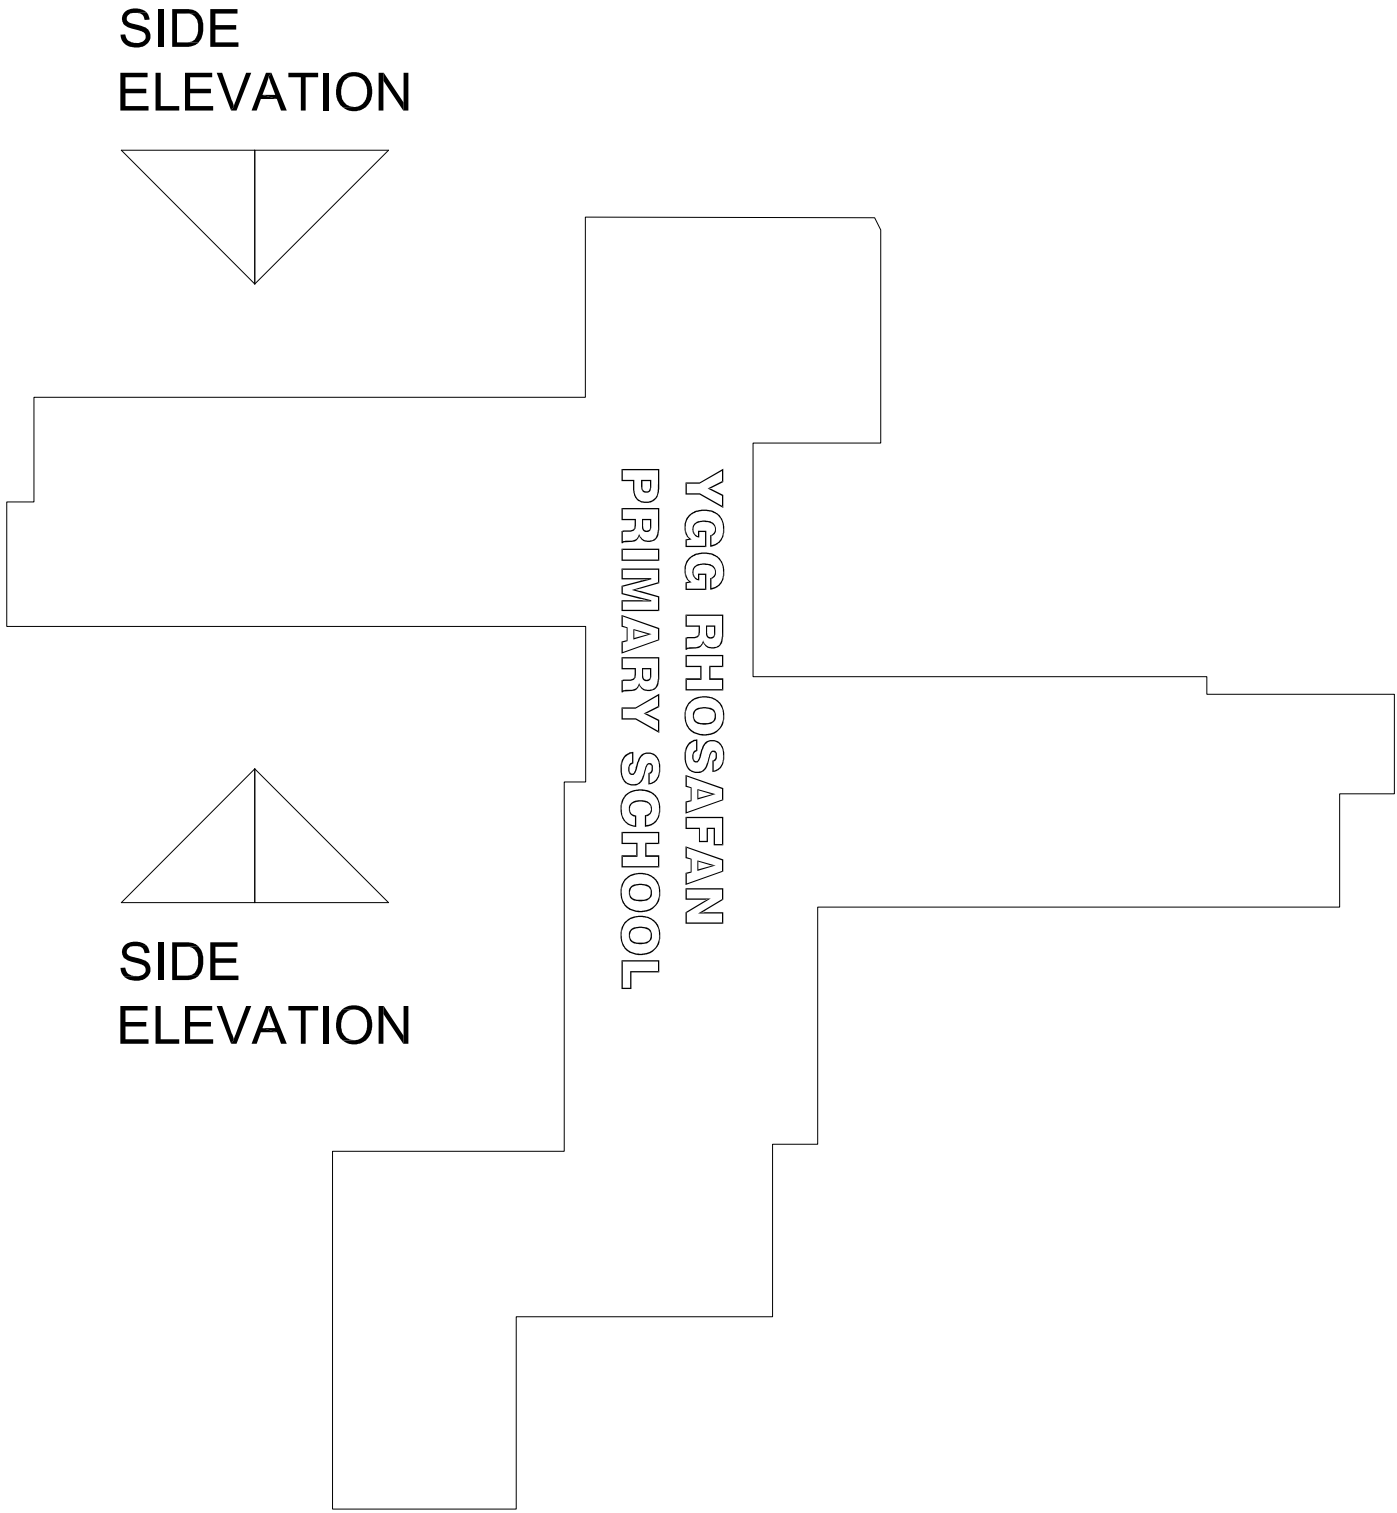

REAR
ELEVATION

SIDE
ELEVATION

SIDE
ELEVATION

YGG RHOSAFAN
PRIMARY SCHOOL

**Neath Port Talbot**
Castell-nedd Port Talbot
County Borough Council Cynghor Swyddfa'r Sirol

Making a difference
Gwahanlaeth er gwell

PROPERTY & REGENERATION
Gareth Nutt B.Sc(Hons), M.Sc., DMS, FRICS
CORPORATE DIRECTOR OF ENVIRONMENT
THE QUAYS, BRUNEL WAY
BAGLAN ENERGY PARK SA11 2GG
www.nptk.gov.uk

Project
YGG Rhosafan Primary School

Drawing Title

PHASE 1 EXISTING ELEVATIONS

File No.	Property Ref. No.	Drawn	Checked	Approved	Date	Scale	Rev.
SS		SS			JAN 2020	1:100 @ A1	
Date	Date	Date	Date	Date	Date	Date	Date
1:100 @ A1							
Drawing No.	A1184 - 08						