




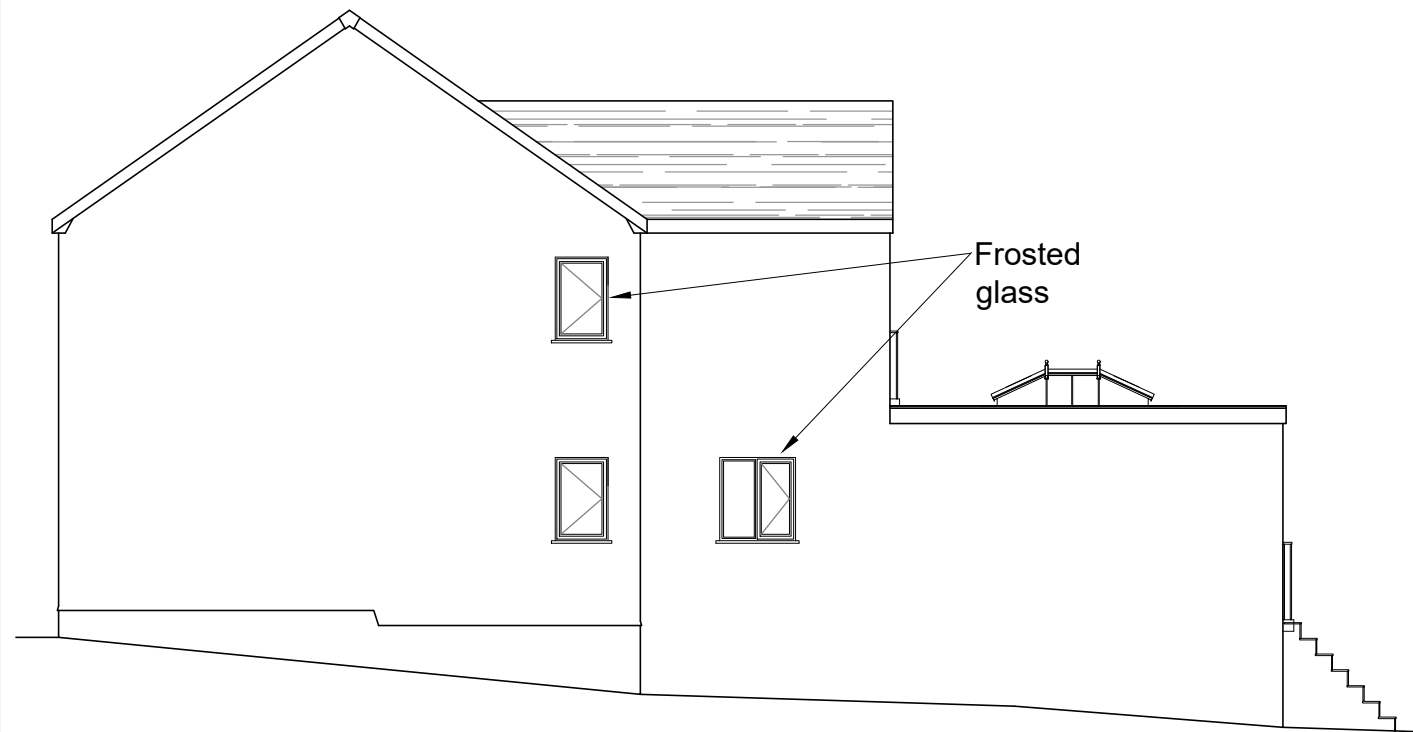


Proposed elevation on 'A'
Scale - 1:100

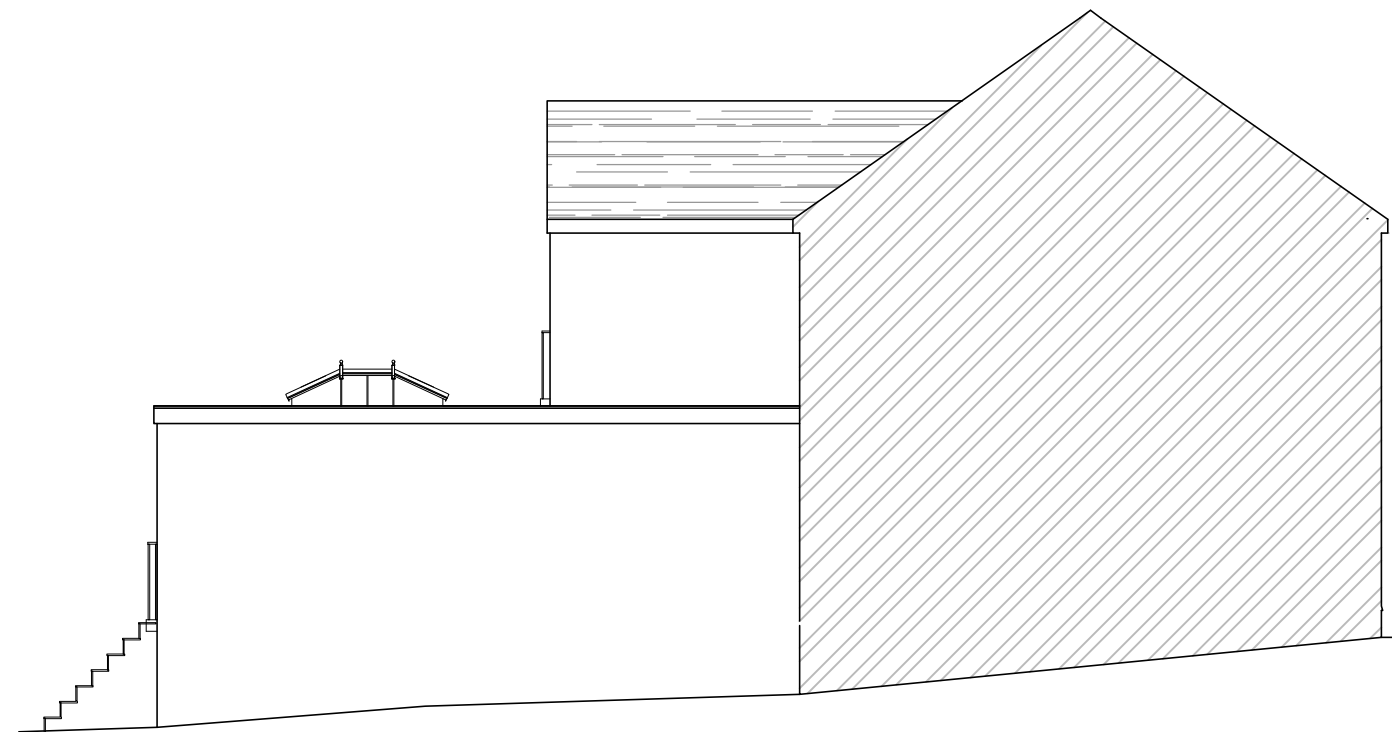


Proposed elevation on 'B'
Scale - 1:100

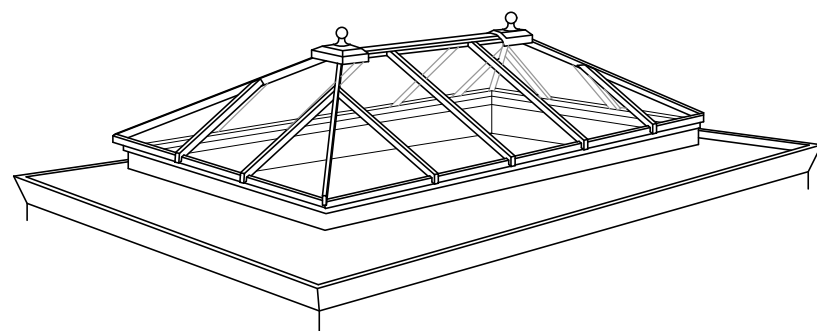

Typical configuration of an orangery roof
Not to scale

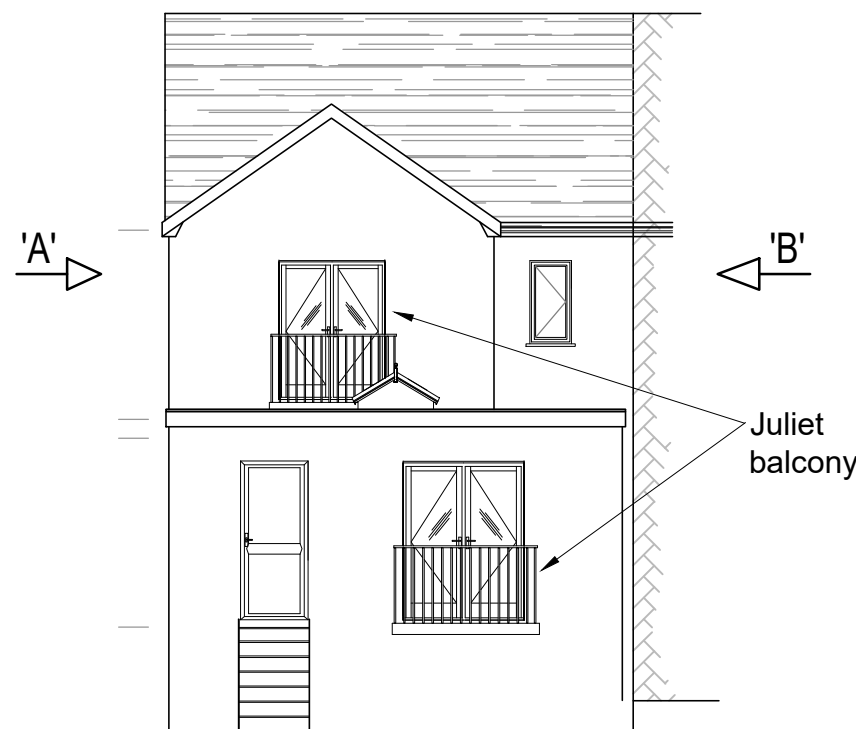

Proposed rear elevation
Scale - 1:100

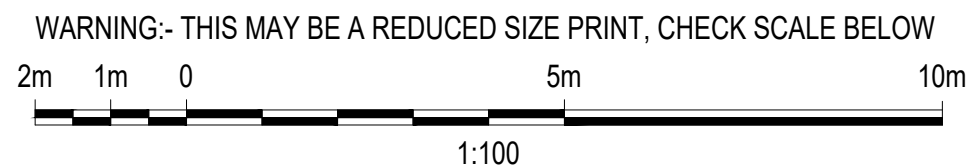

Notes :

All dimensions are to be site checked and confirmed prior to order and manufacture of components and prior to the commencement of works on site.

Material, workmanship & construction are to conform with current British Standards, Codes of Practice, Agreement Certificates & Manufacturers recommended specifications and are to fully comply with the Building Regulation, related approved documents and legislation.

All services are to be installed in accordance with statutory authority regulations and by-laws.

SAFETY :
All builder practices are to comply with :
 * The Health & Safety at Work Act (1974)
 * The Management of Health and Safety at Work (1999)
 * The Construction (Health & Safety Welfare) regs. (1996)
 * The Construction (Lifting Operations) regs. (1961)
 * The Construction (Head Protection) regs. (1989)
 * The Construction (Design & Management) regs. (2007)
 * COSHH regs
 * PUWER regs
 * PPE regs
 * Manual Handling regs

Go to www.hse.gov.uk for further information.

02	Amendments following consultation	Jan'20
01	First issue	Dec'19
REV	DESCRIPTION	DATE
Client		
Mr. L. Vincent		
Title		
Proposed elevations		
Scheme		
Proposed two storey extension to the rear of No. 113 New Road, Ynysmeudwy, SA8 4PP		
Scale (A3)	Drawing No.	Issue
As shown	LV-002	02