


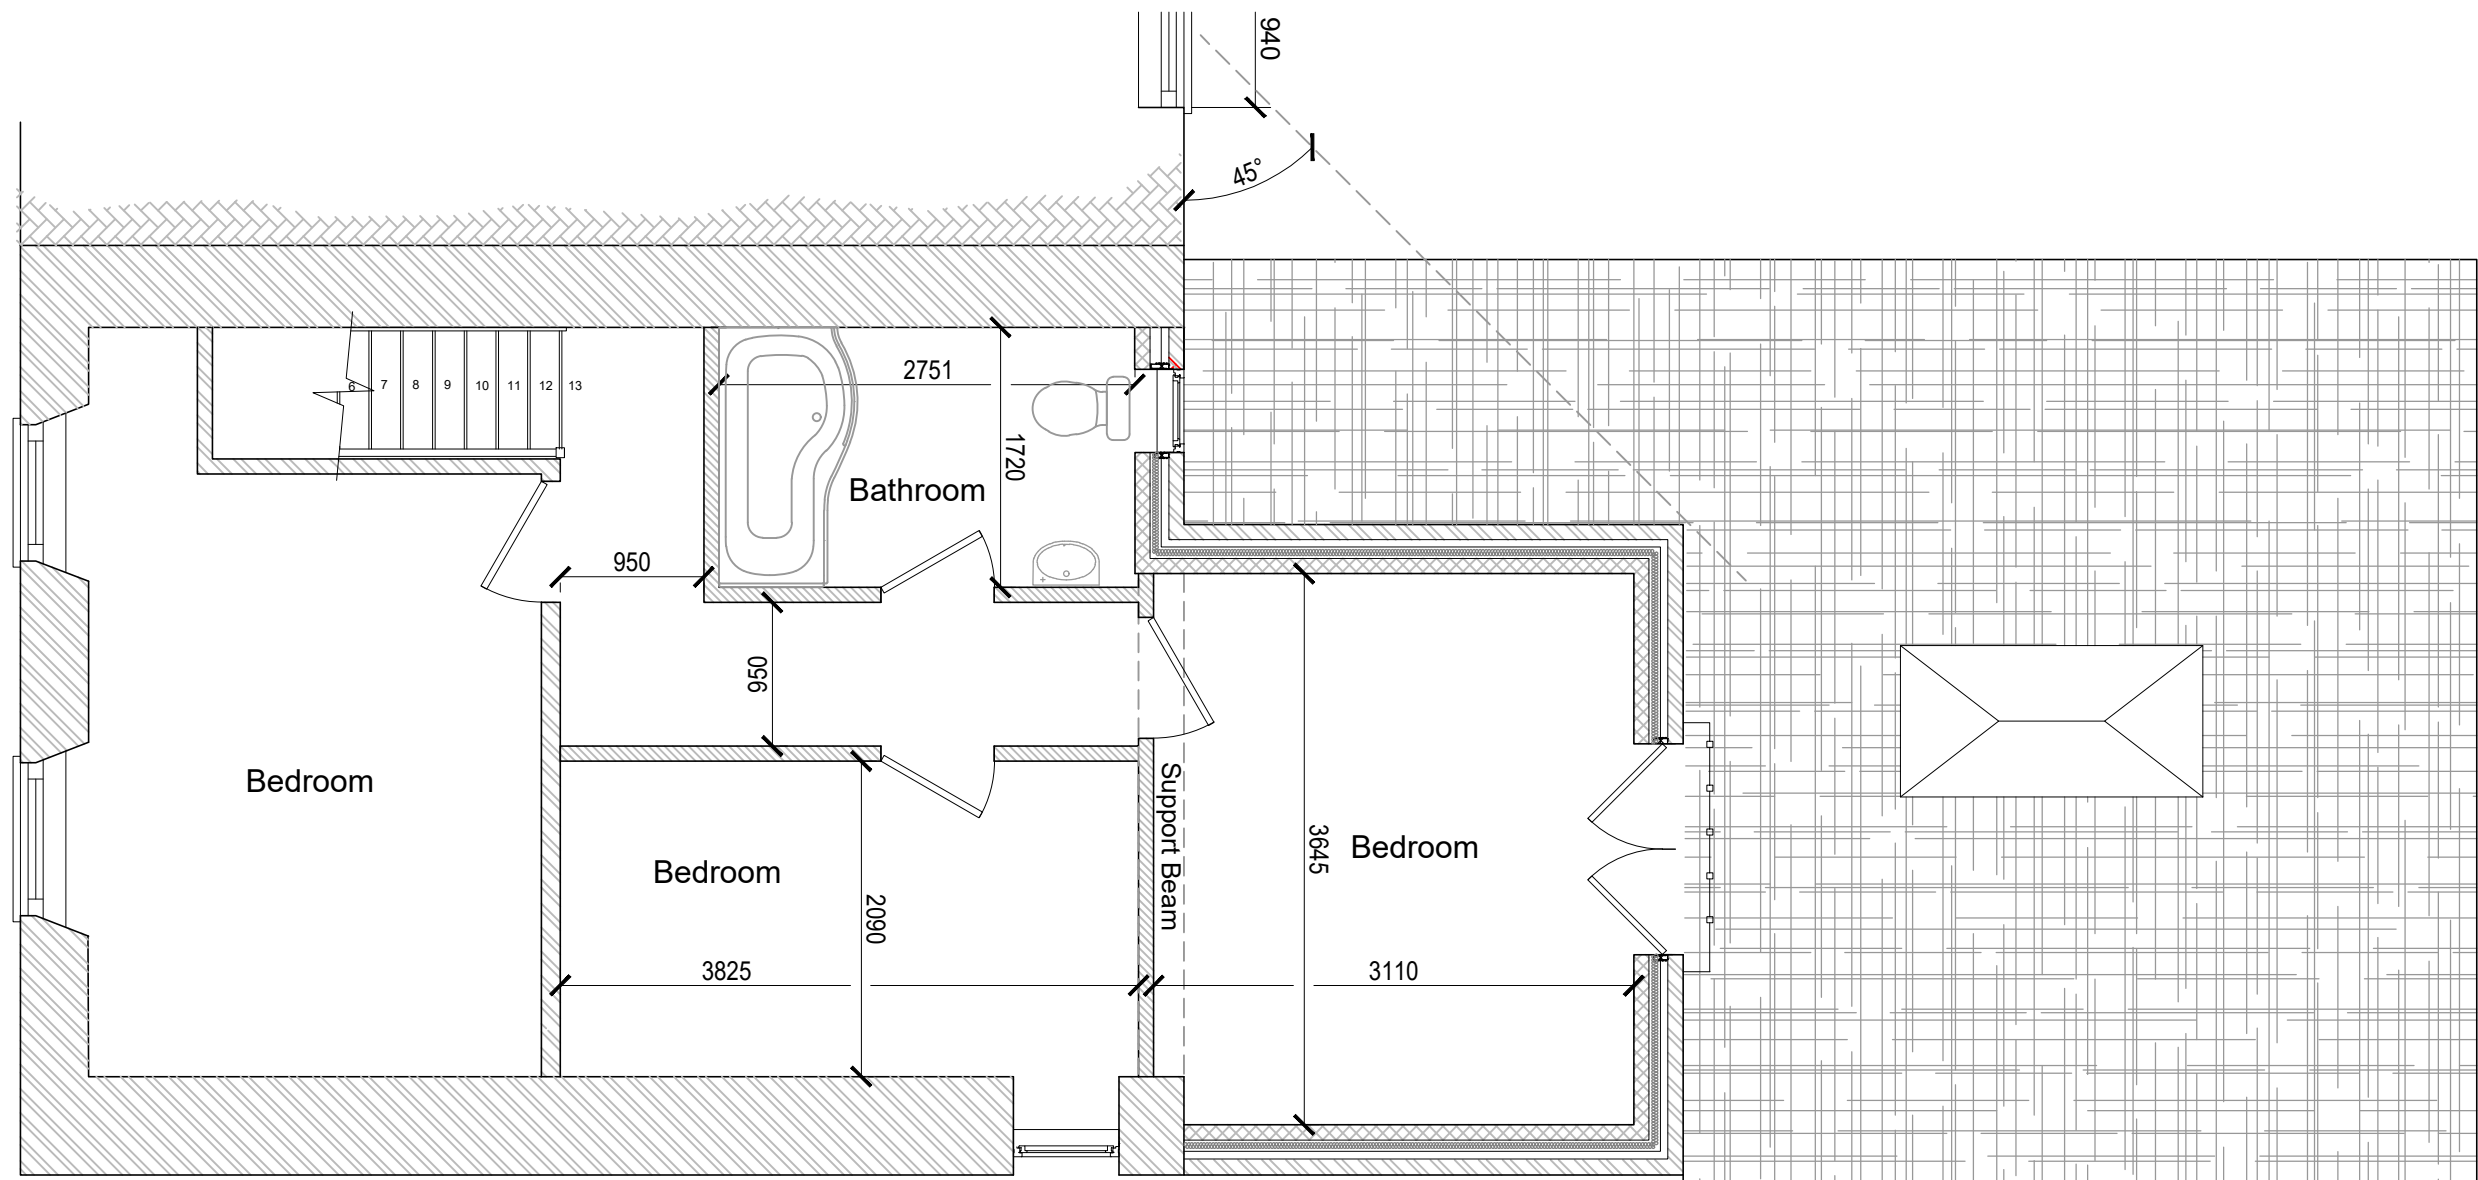


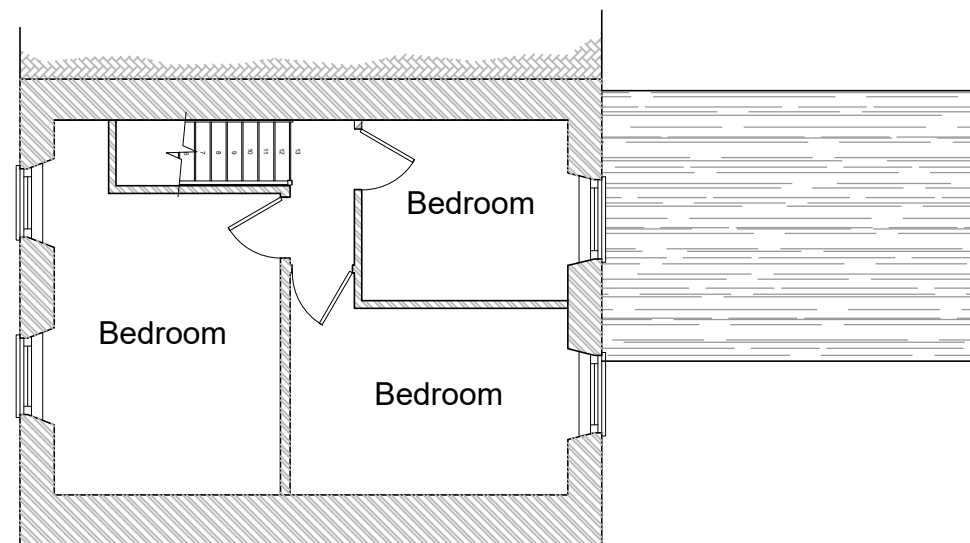

Proposed first floor layout
Scale - 1:50

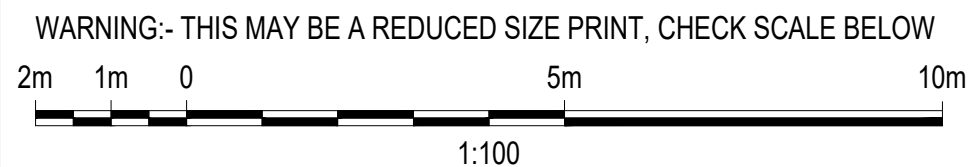

Existing first floor layout
Scale - 1:100

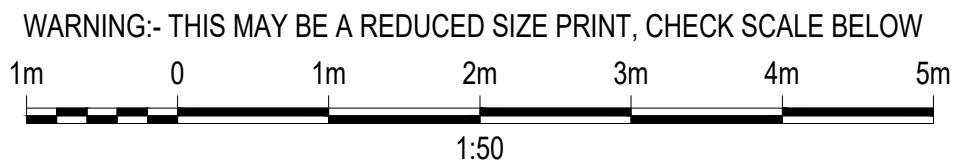

02	Amendments following consultation	Jan'20
01	First issue	Dec'19
REV	DESCRIPTION	DATE

Client	Mr. L. Vincent
--------	----------------

Title	Existing & proposed first floor plans
-------	---------------------------------------

Scheme	Proposed two storey extension to the rear of No. 113 New Road, Ynysmeudwy, SA8 4PP
--------	--

Scale (A3)	Drawing No.	Issue
As shown	LV-004	02