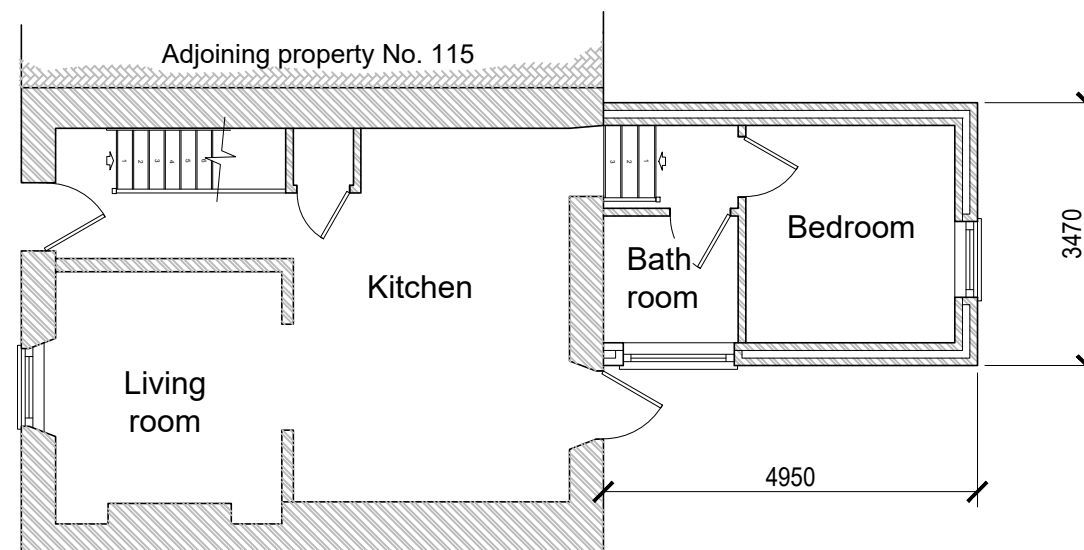
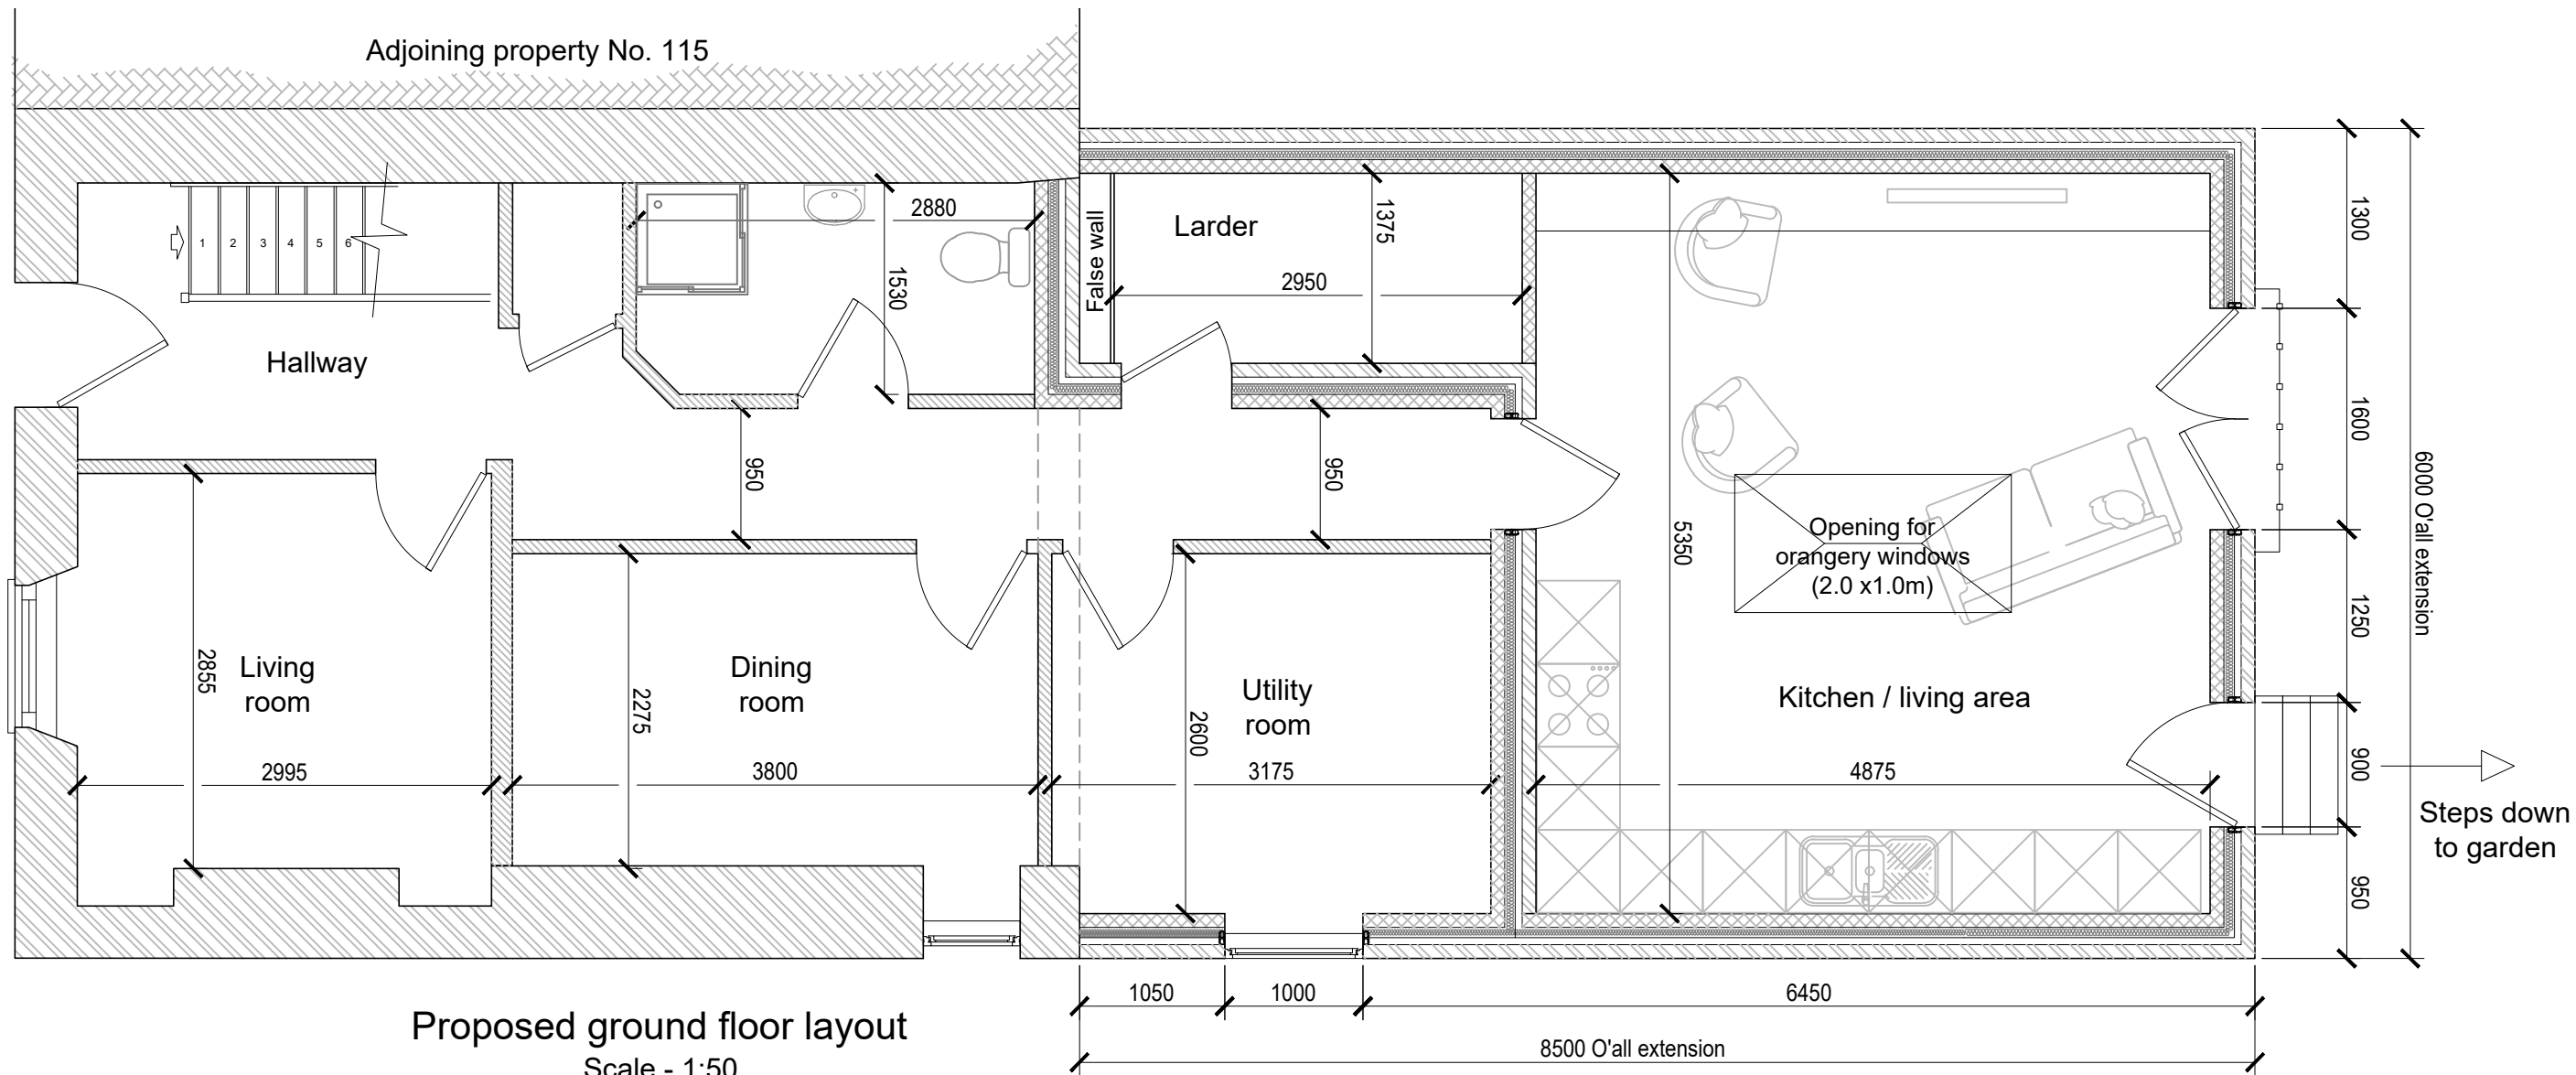


02	Amendments following consultation	Jan'20
01	First issue	Dec'19
REV	DESCRIPTION	DATE

Client
Mr. L. Vincent

Title
Existing & proposed
ground floor plans

Scheme
Proposed two storey extension
to the rear of
No. 113 New Road, Ynysmeudwy,
SA8 4PP

Scale (A3)	Drawing No.	Issue
As shown	LV-003	02