




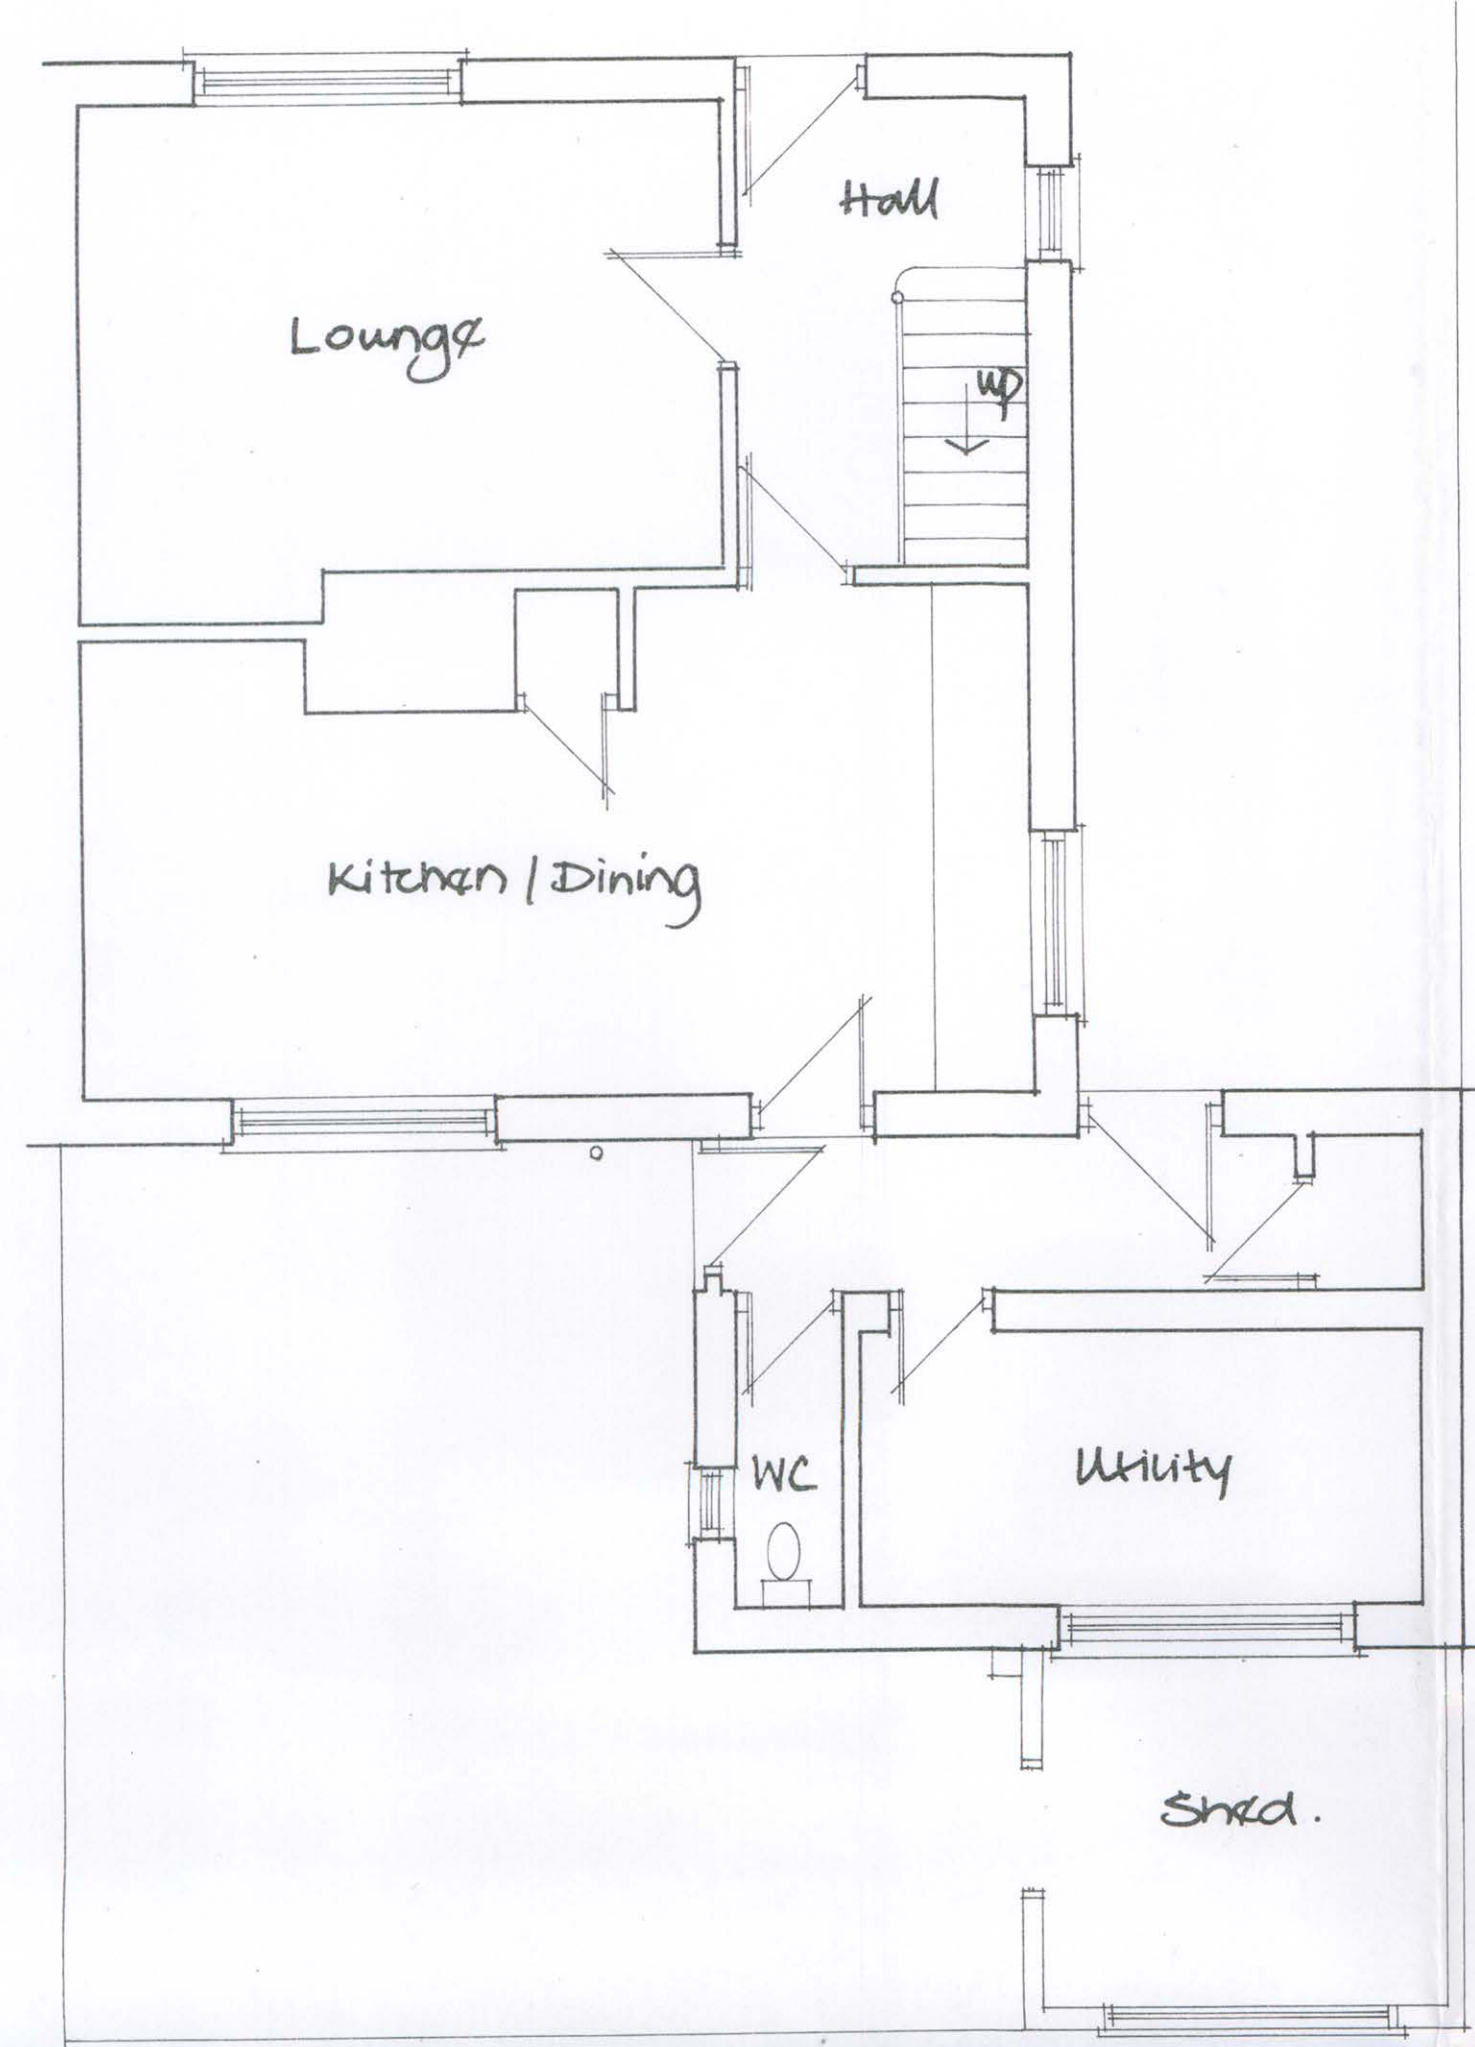


Existing Ground Floor

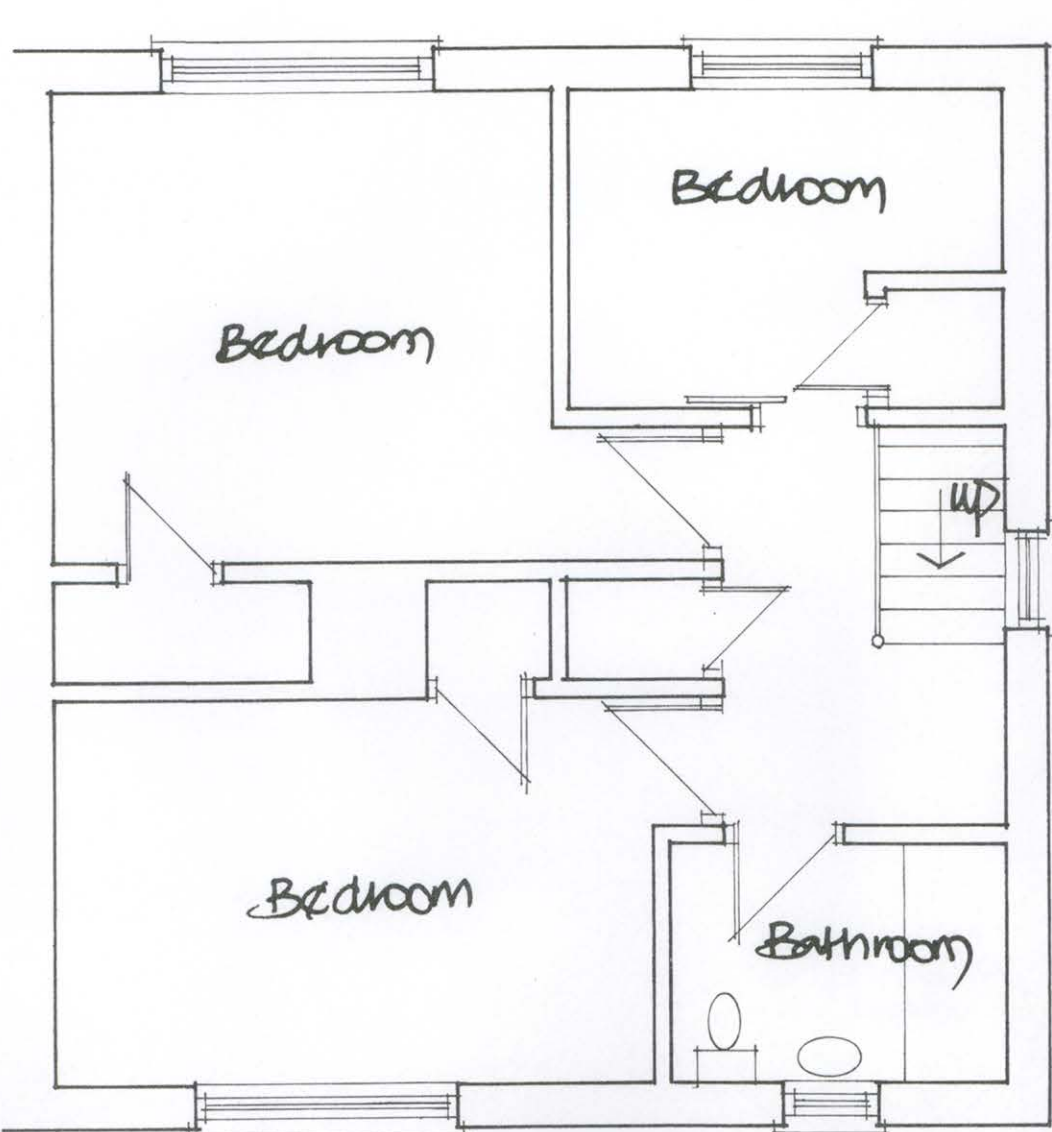


Existing First Floor

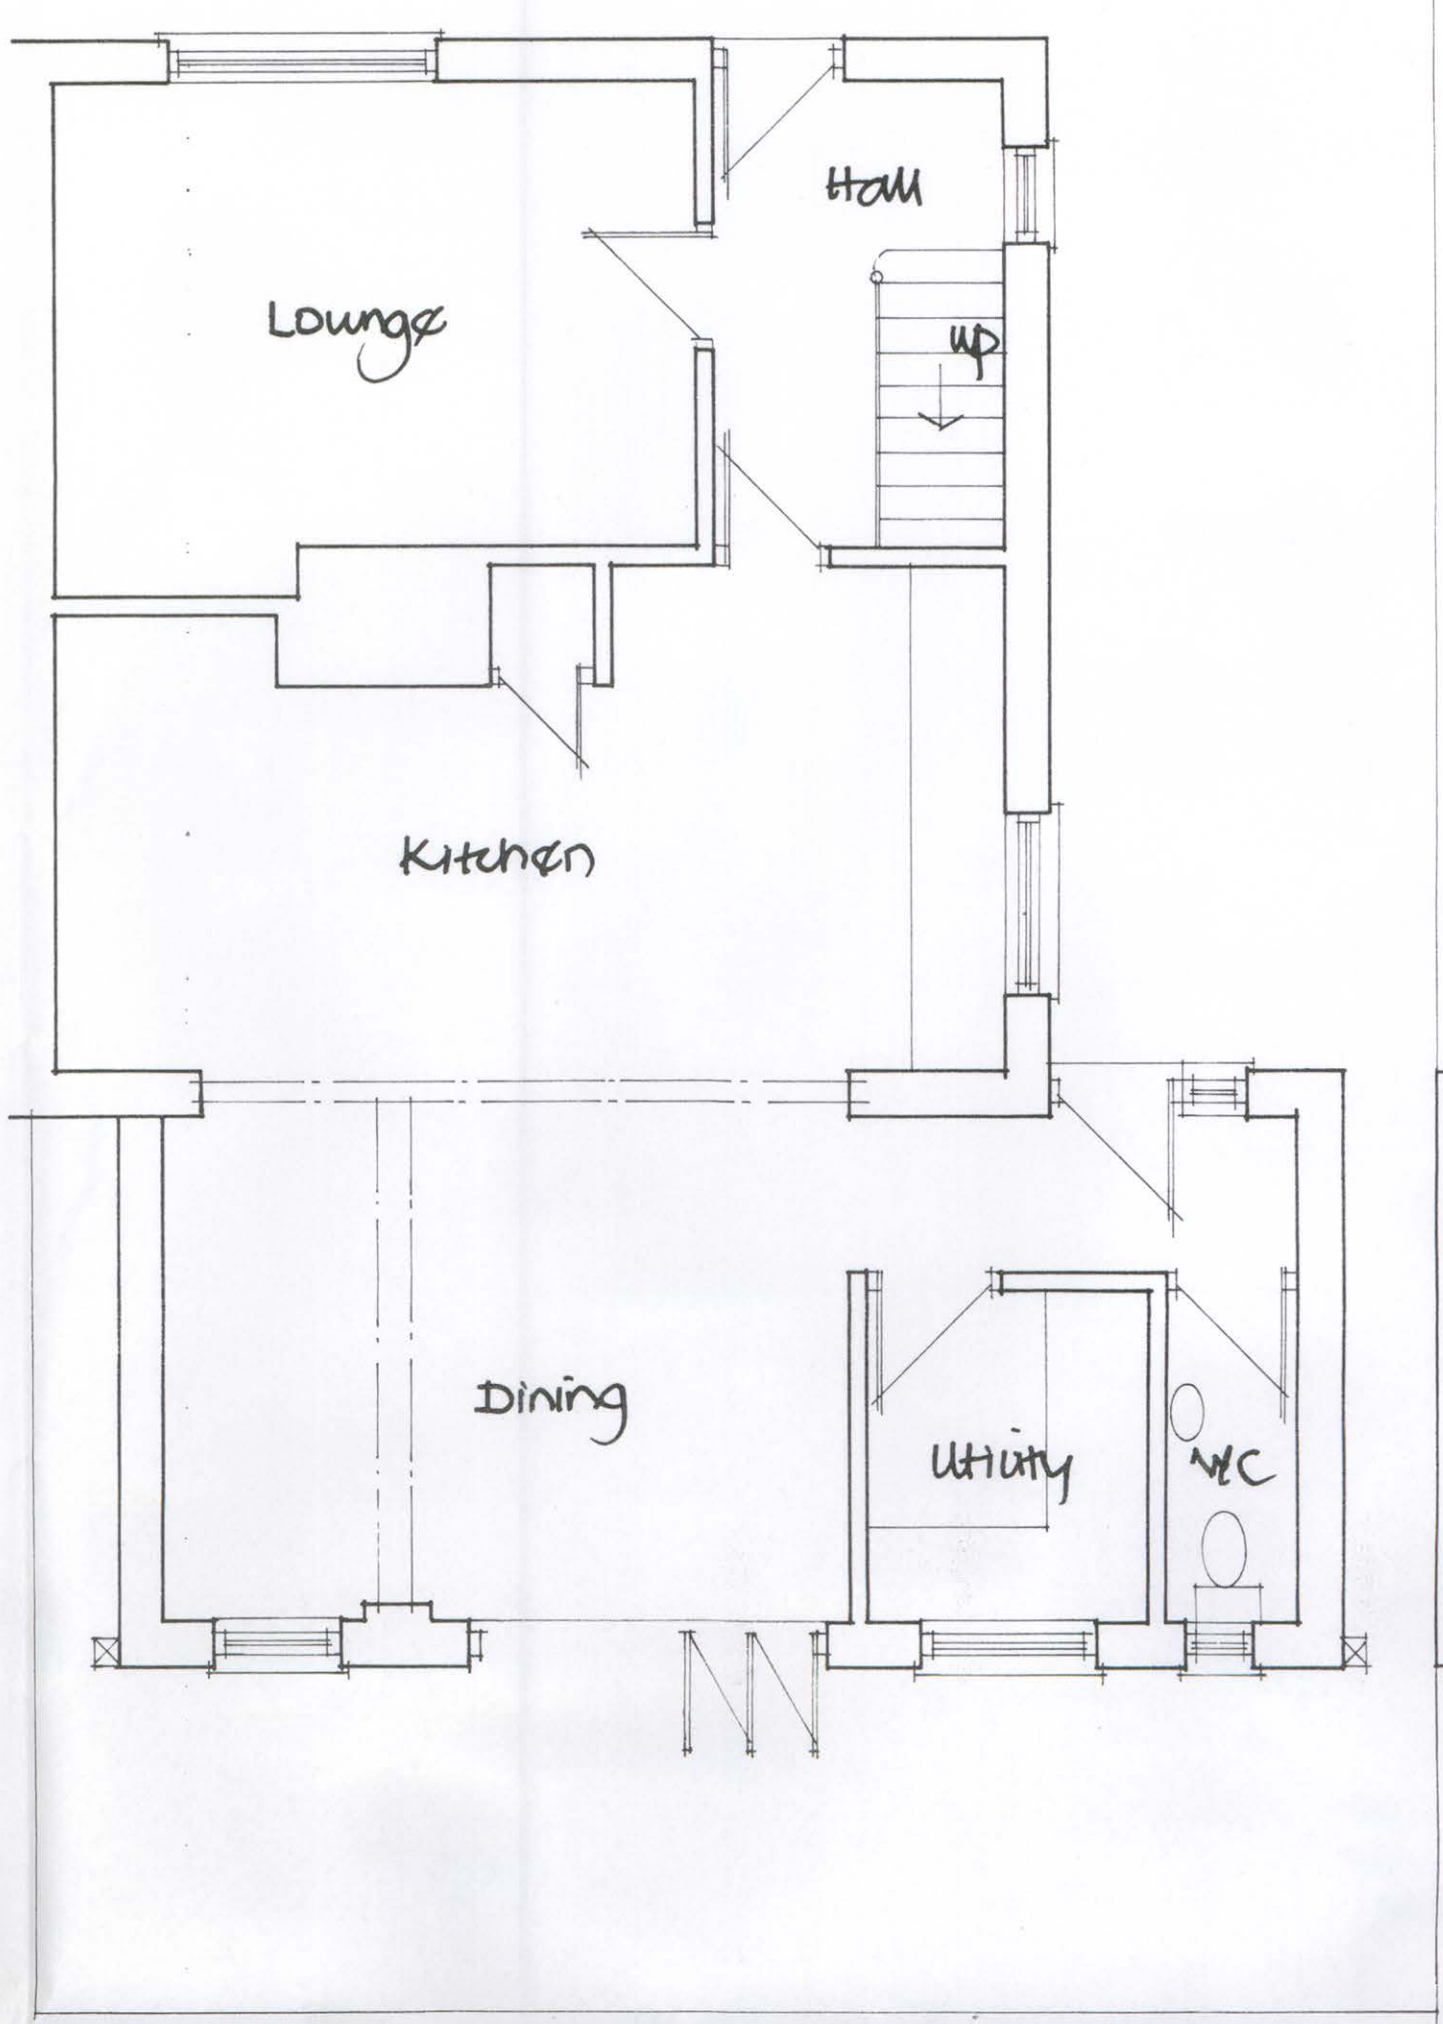


Proposed Ground Floor

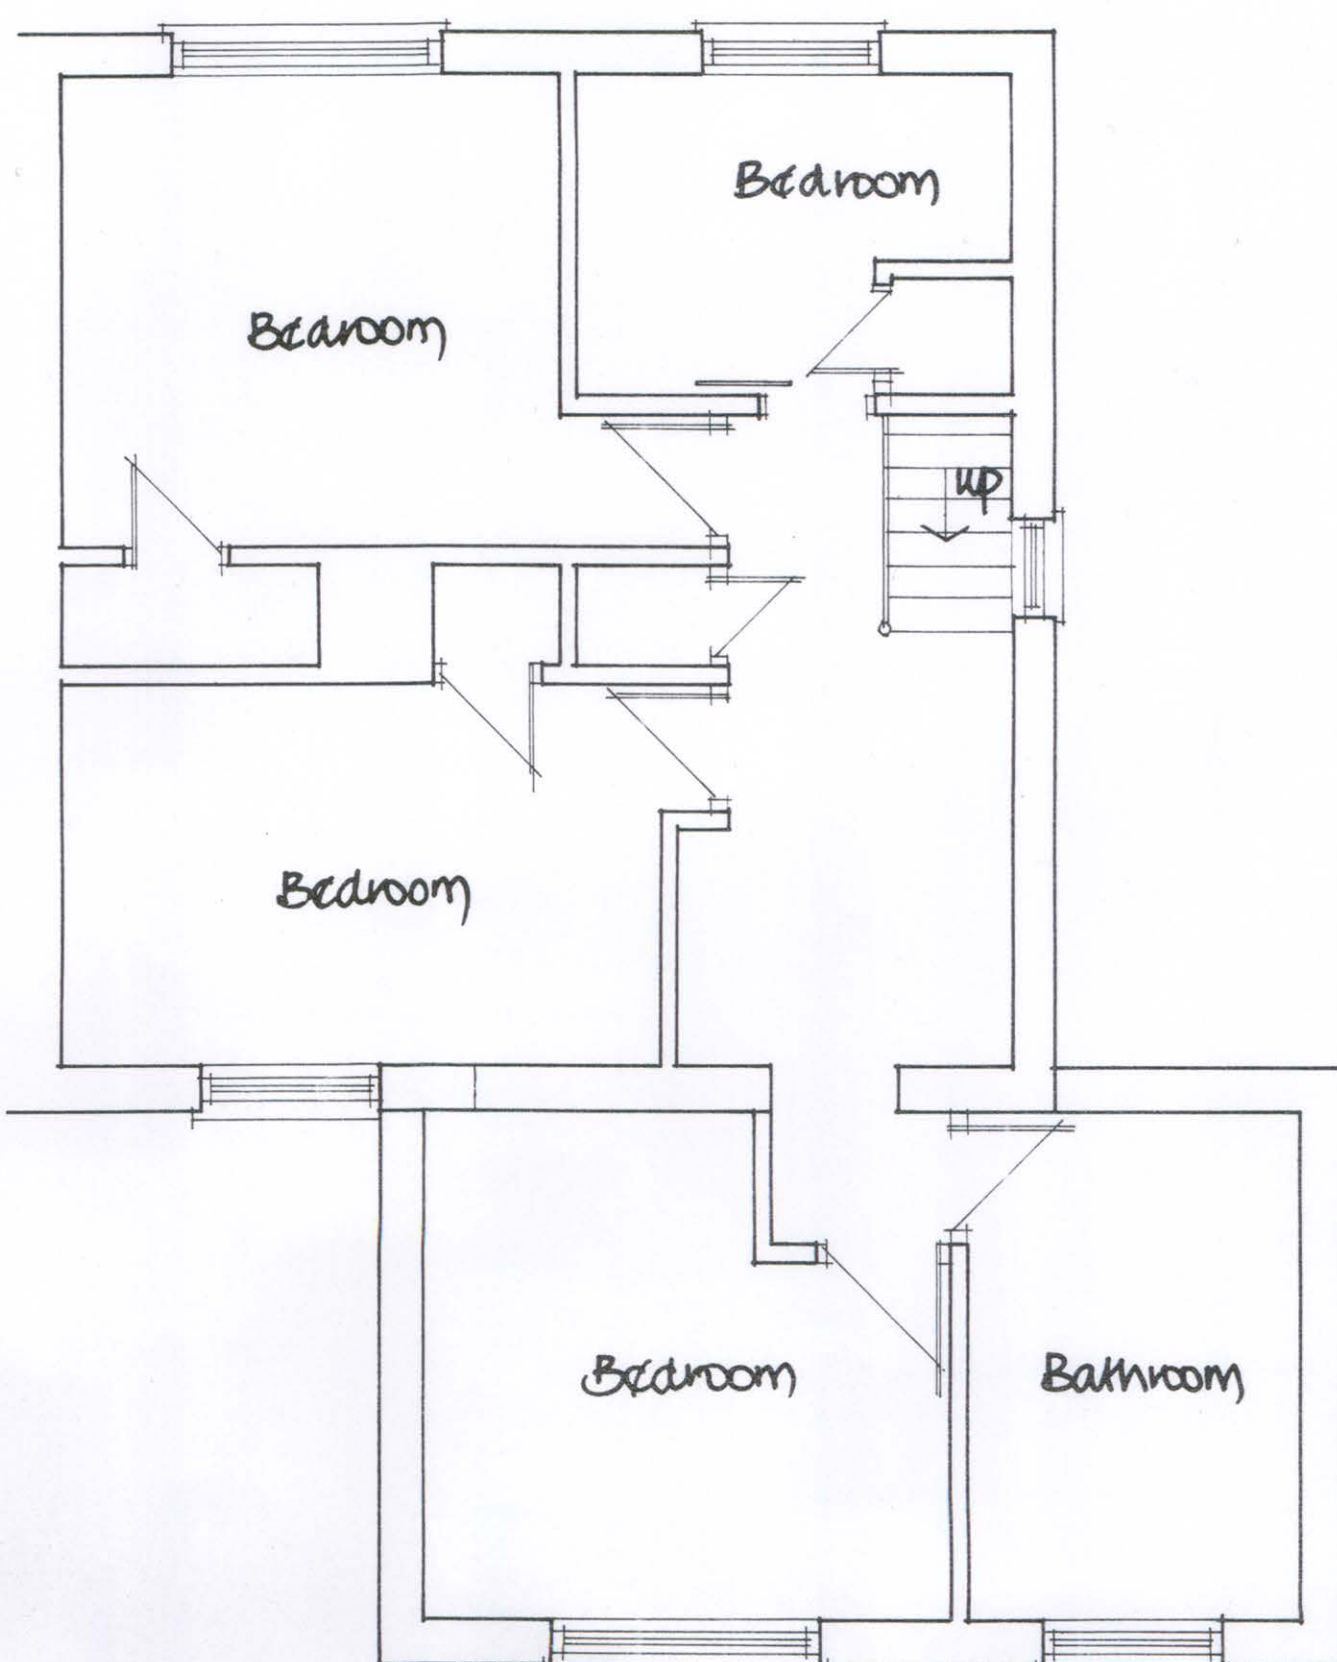


Proposed First Floor

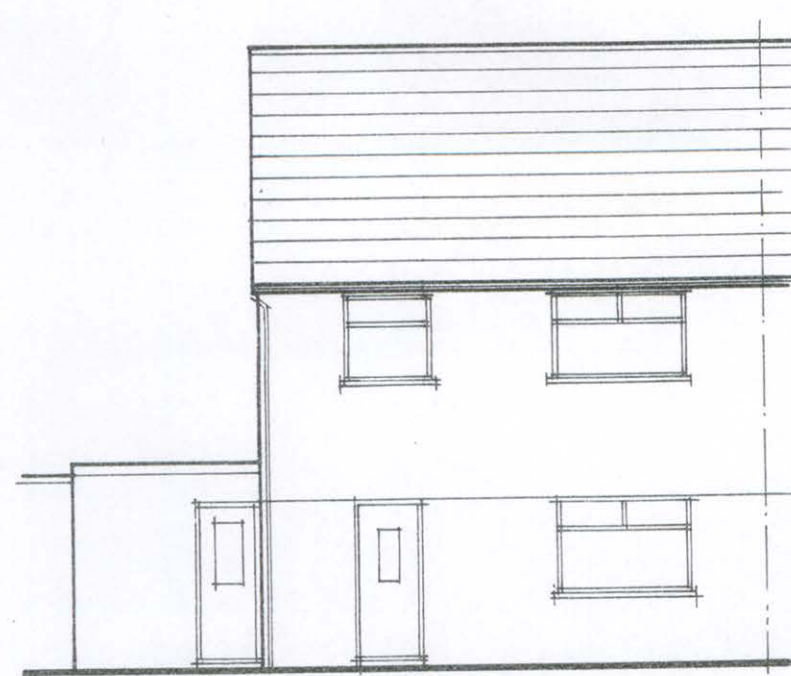


Existing Front Elevation

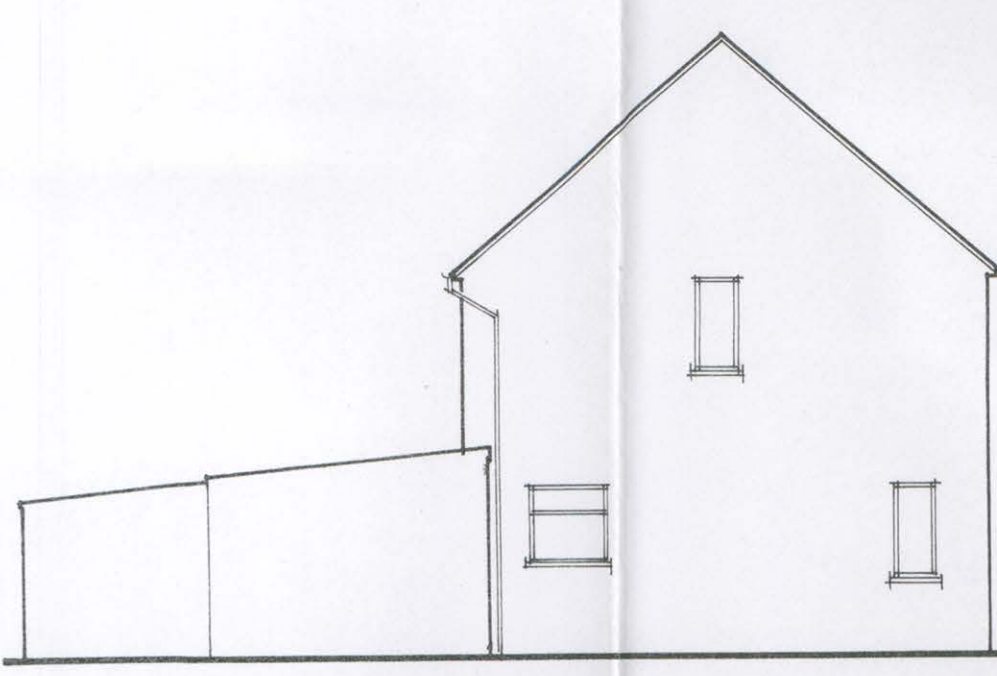


Existing Side Elevation

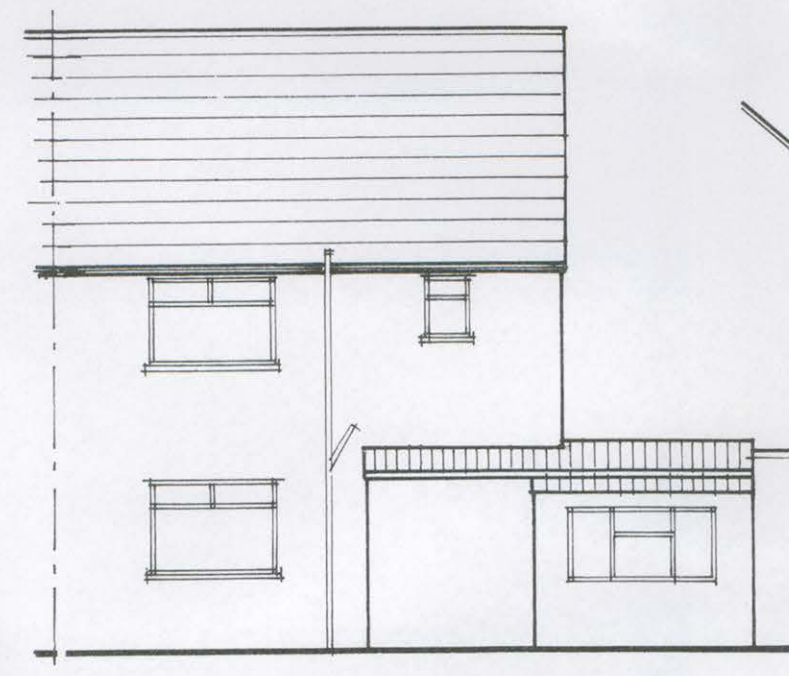


Existing Rear Elevation

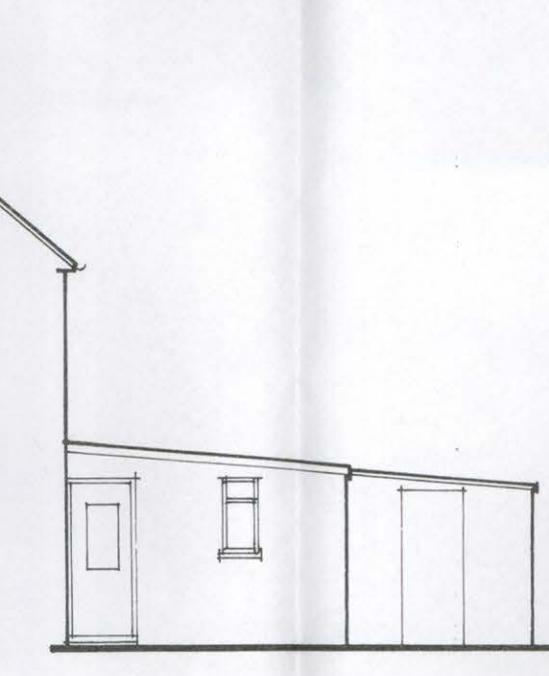


Existing Side Elevation

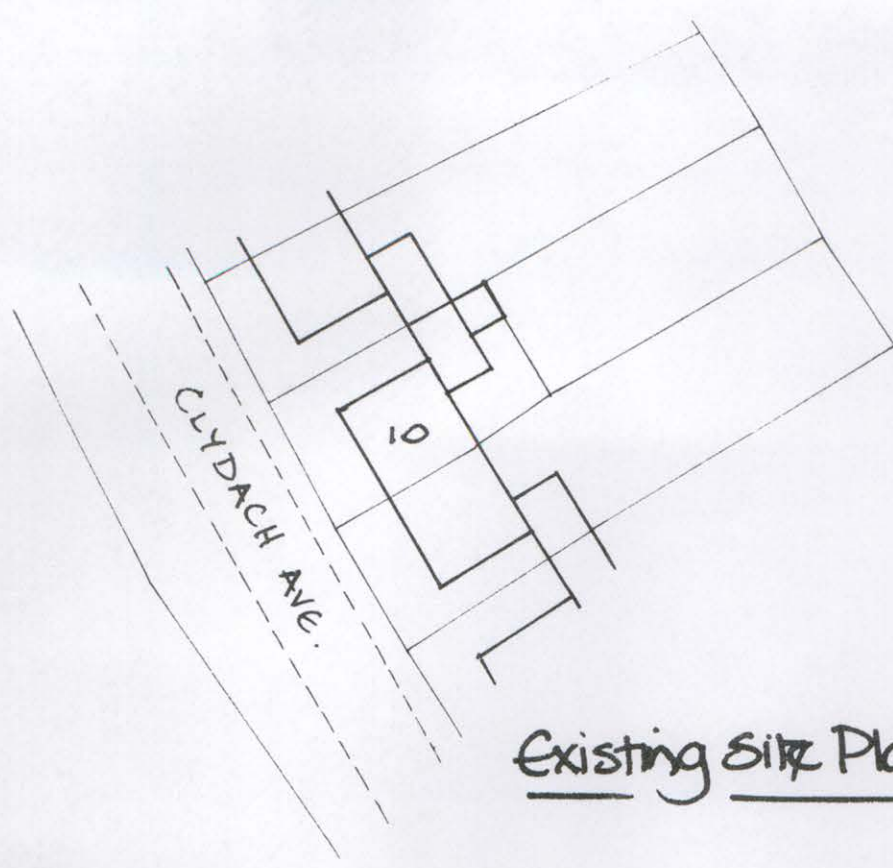


Existing Site Plan (1:500)

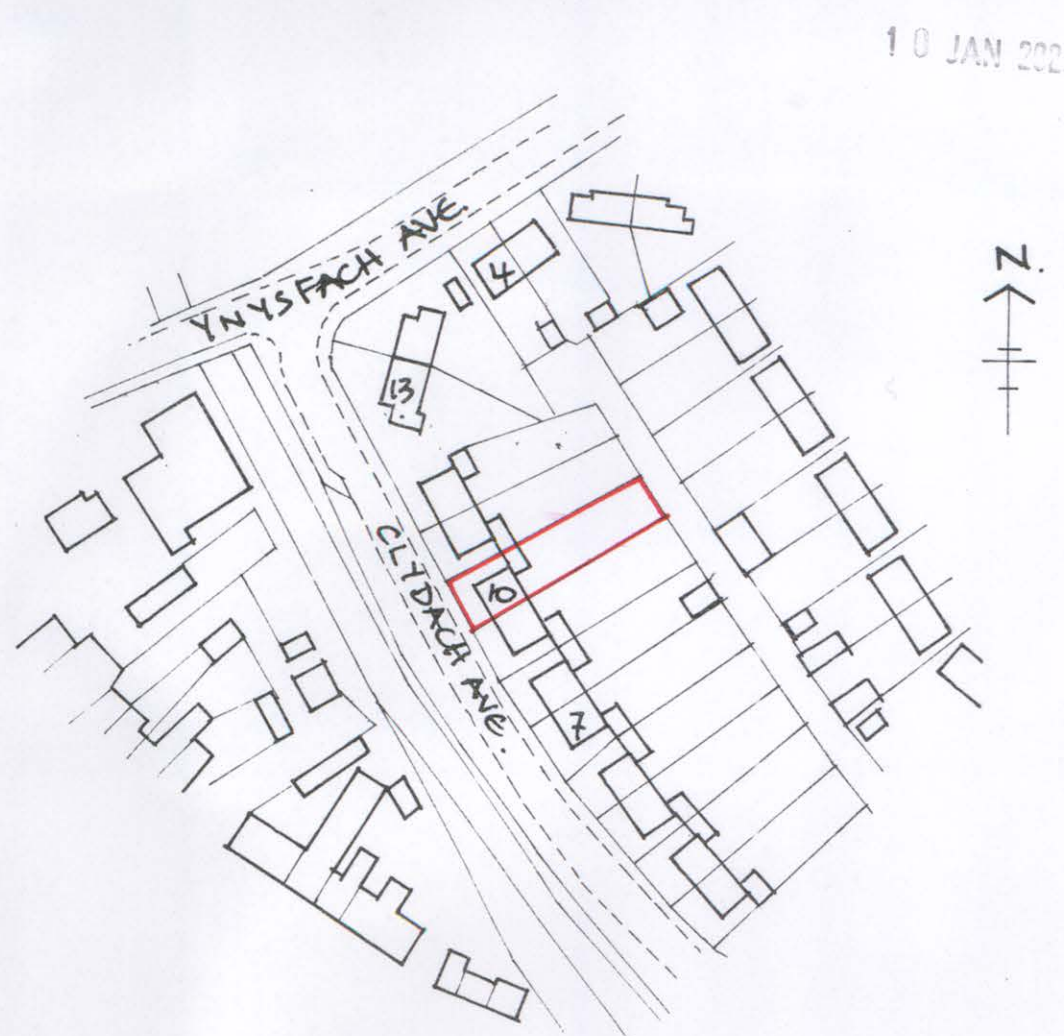


Location Plan (1:1250)

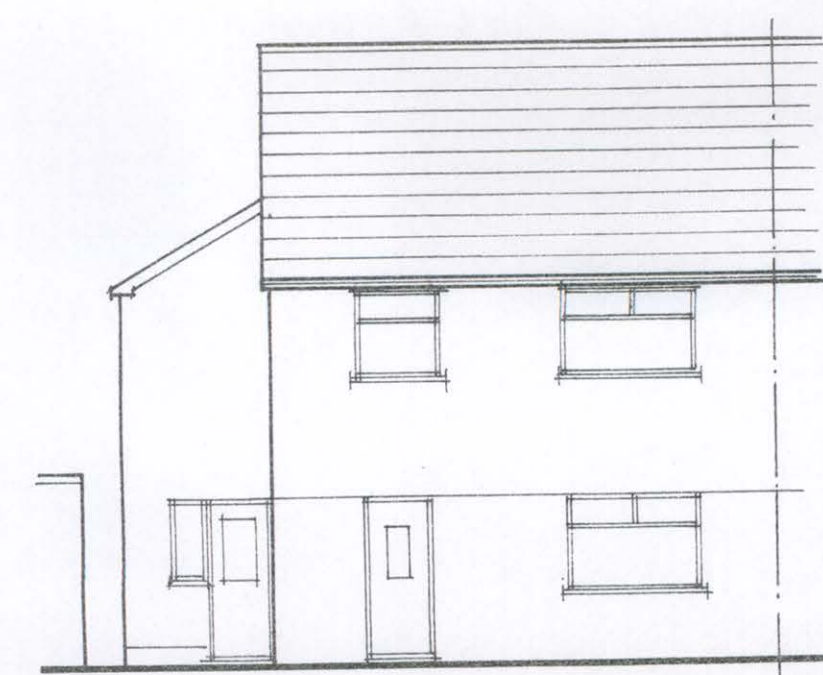


Proposed Front Elevation

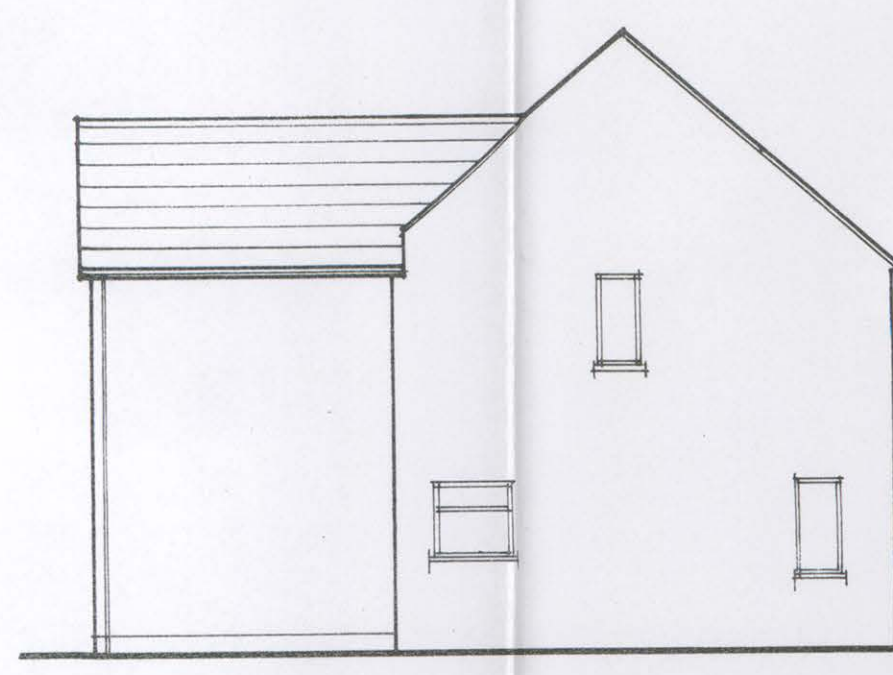


Proposed Side Elevation

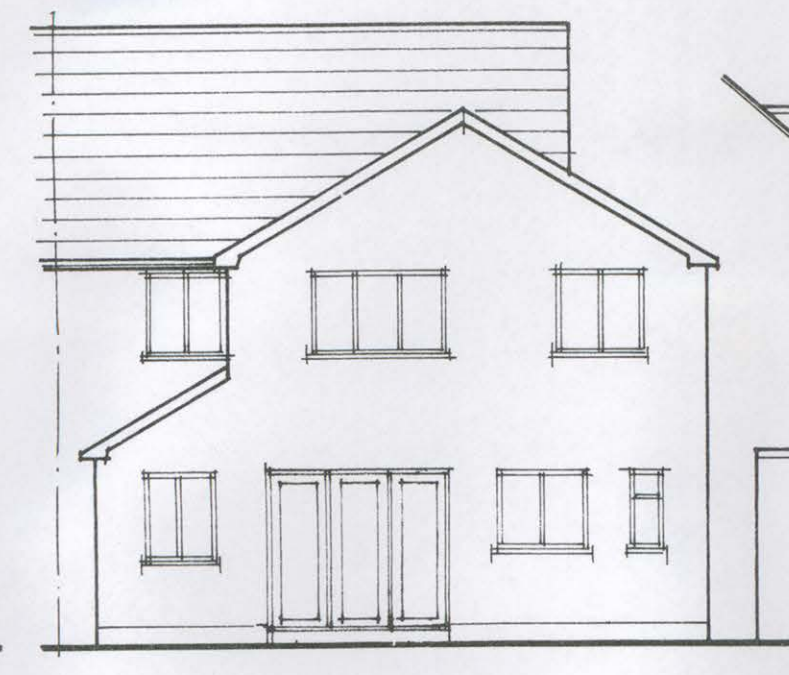

Proposed Rear Elevation

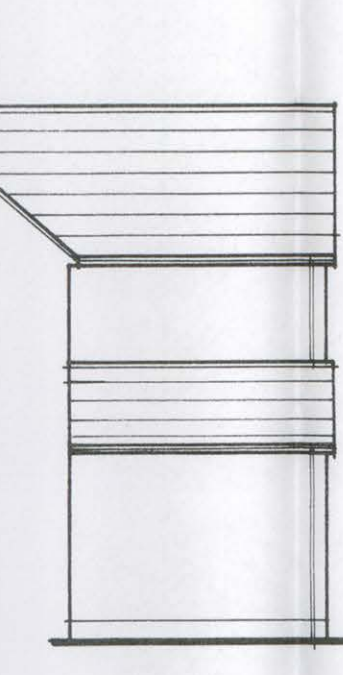

Proposed Side Elevation

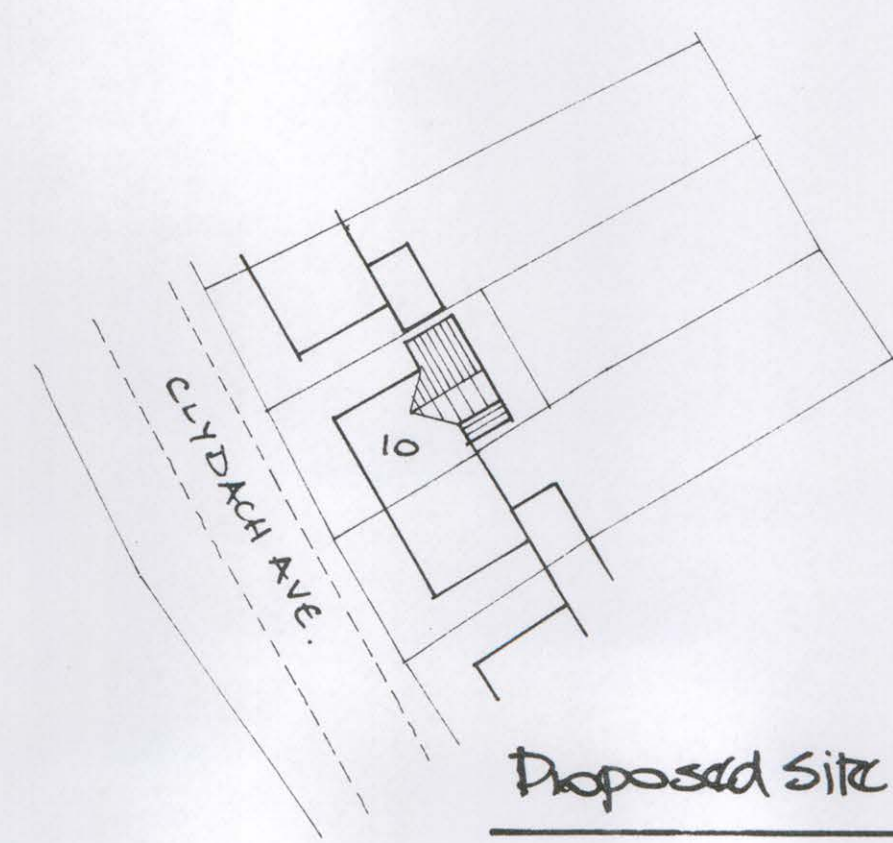

Proposed Site Plan (1:500)

|             |             |         |                               |
|-------------|-------------|---------|-------------------------------|
| Scales:     | 1:500 1:100 | Title:  | Proposed Two Storey Extension |
| Date:       | Sept '19    |         | 10, Clydach Ave., Resolven    |
| Drawing No: | 10/CA/R     | Client: | Clare Evans.                  |