


SITE PLAN
AREA 2 HA
SCALE: 1:500 on A1
CENTRE COORDINATES: 275181 197468,

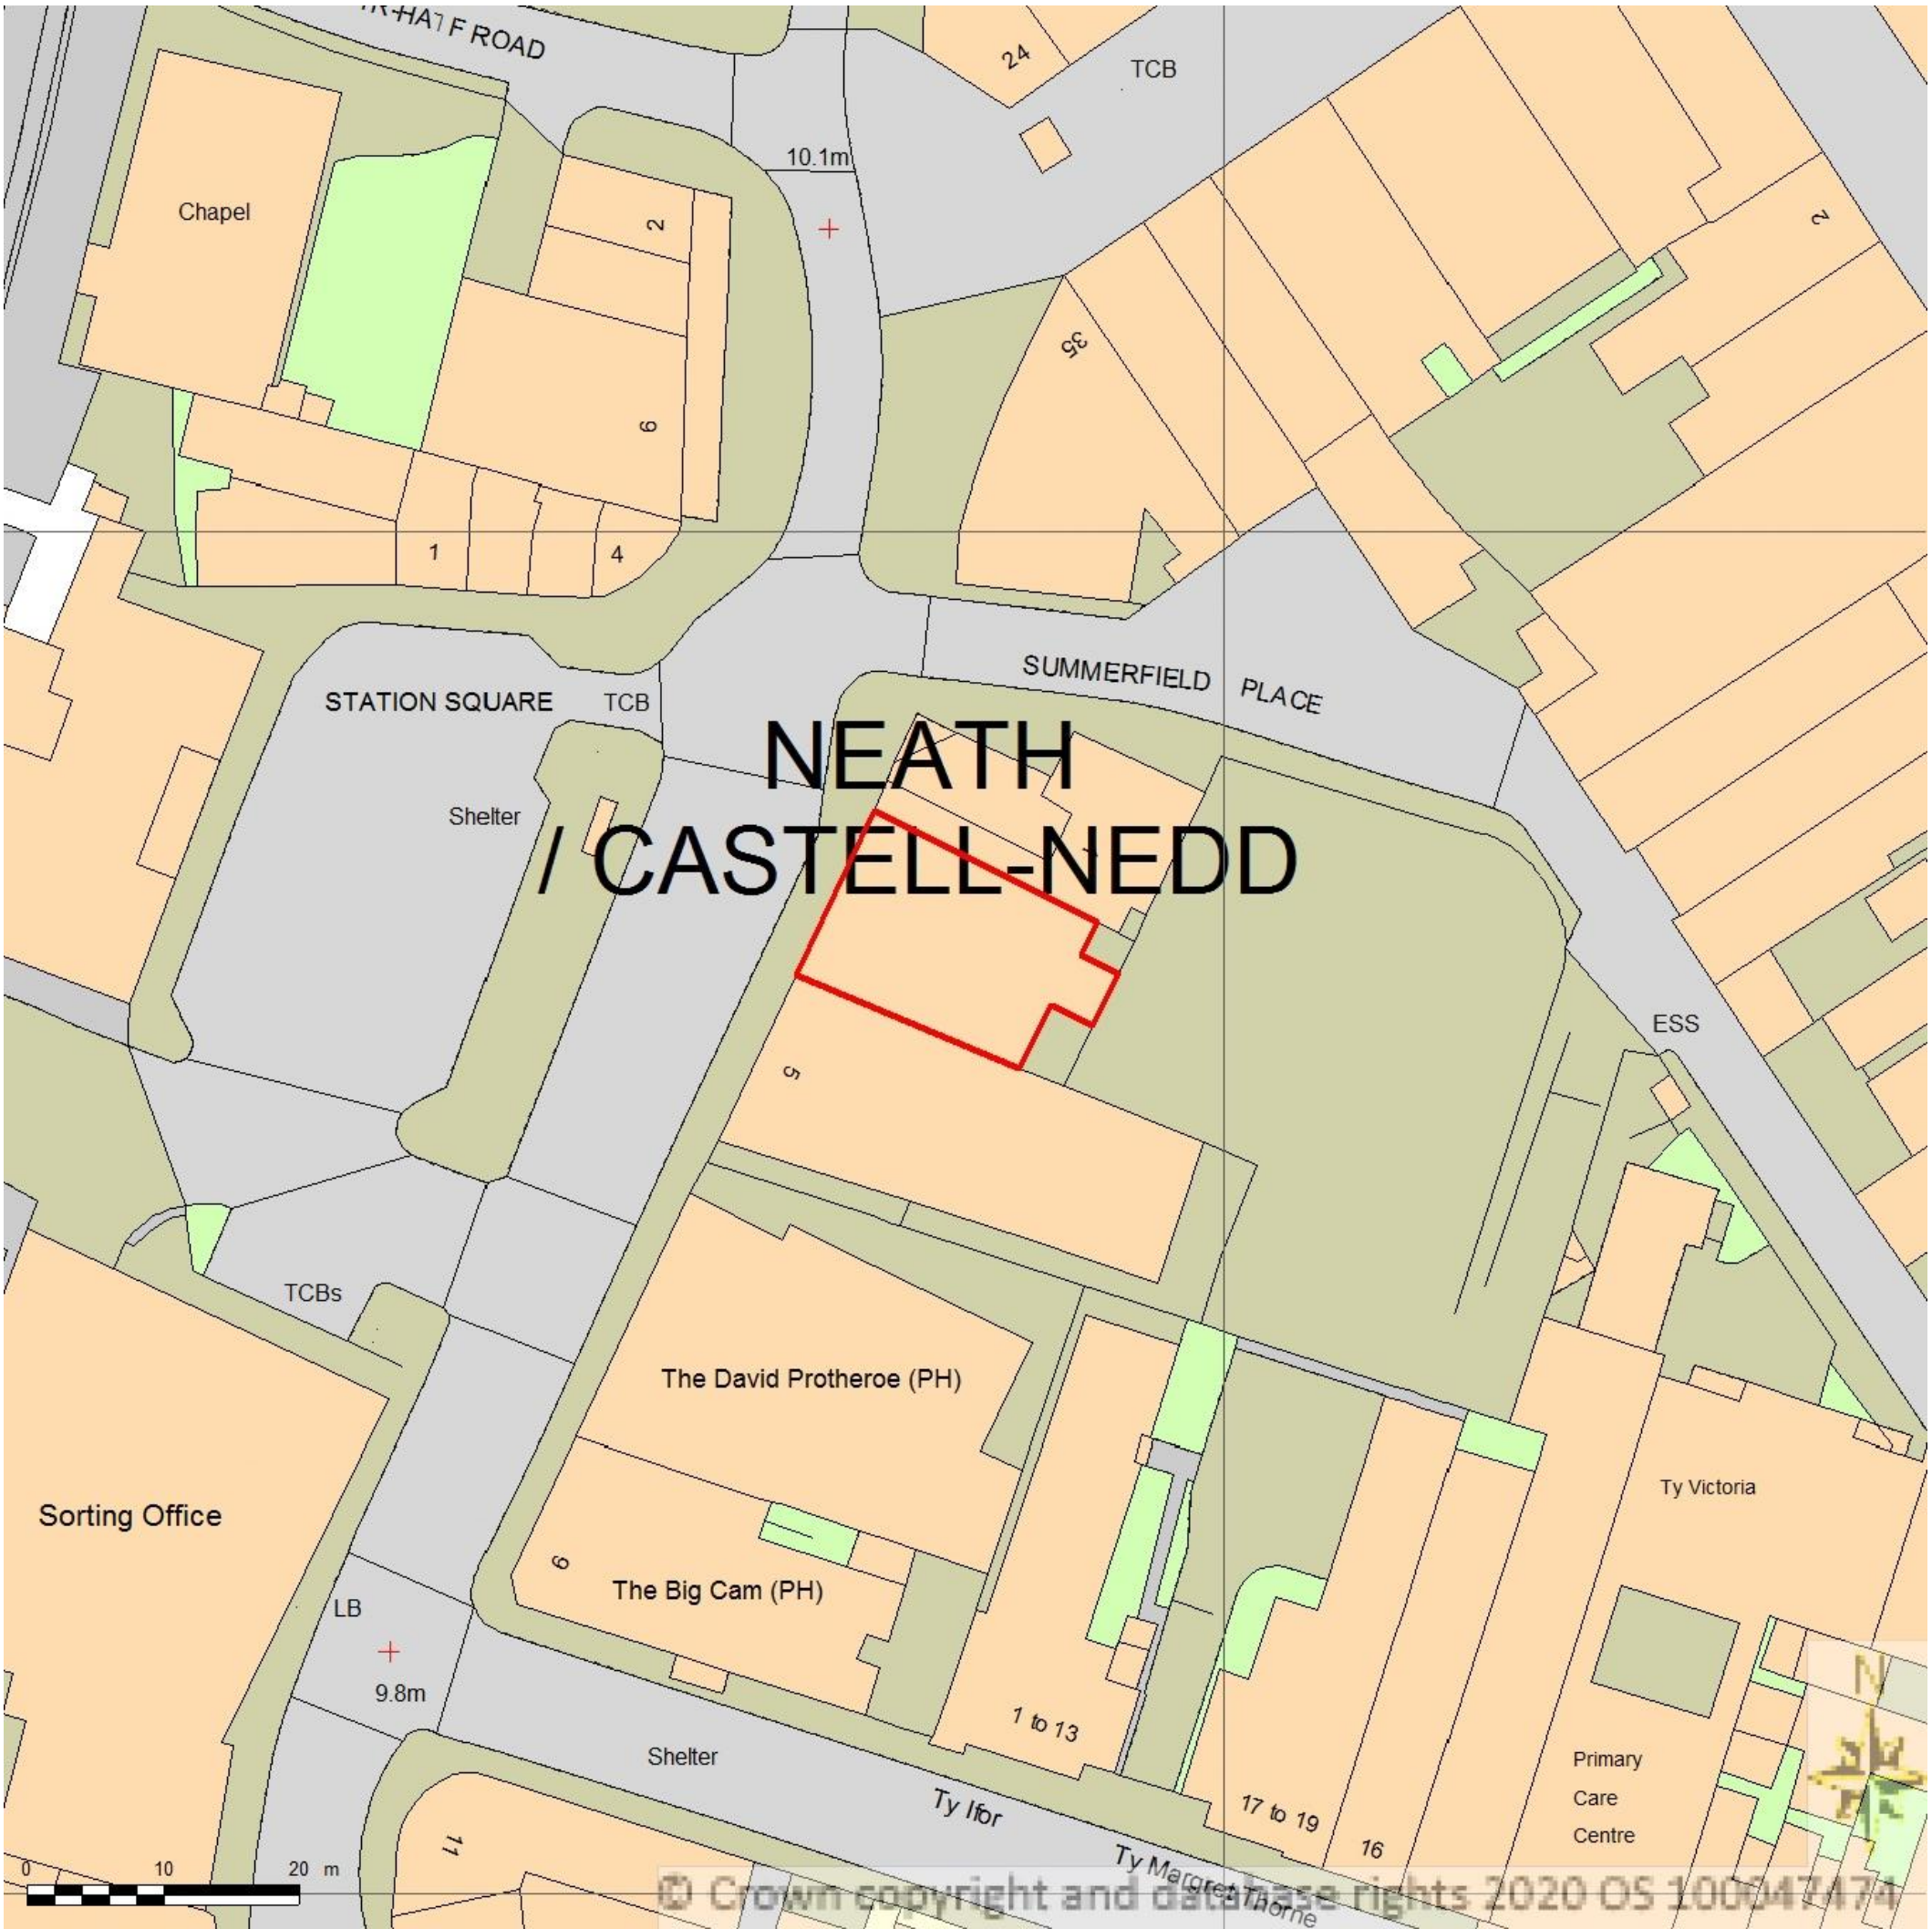

Supplied by Streetwise Maps Ltd
www.streetwise.net
Licence No: 100047474
12:53:31 09/01/2020

Notes:	Rev	Date	Notes	Rev	Date	Notes
Copyright of this drawing is reserved by AXIS Architecture and issued on the condition that it is not copied, reproduced or disclosed to any third party either wholly or in part without the consent in writing of AXIS Architecture. The contractor must verify all dimensions on site before making shop drawings or commencing work of any kind. No dimensions to be scaled from this drawing.			RESIDUAL RISK Wherever possible unnecessary risk is designed out of these proposals. Where residual risk remains this is assessed and identified on the relevant drawings with this symbol. Refer to the note and the relevant measures in the Health + Safety documentation			

Client Corporate Real Estate	Project Neath Replacement ATM Signage	Title Site Plan
Status PLANNING DRAWING	Scale A1 1:500 A3 1:1000	Date 10.01.20
Drawn TJL	Checked RAS	Job No. 27449-377-SP
AXIS Architecture and Design Ltd, Talbot Chambers, 2-6 North Church Street, Sheffield, S1 2DH.	tel: +44(0)114 2490944 fax: +44(0)114 2490966 www.axis-architecture.com designed@axis-architecture.com	