






Front (SE) Elevation - GA
1 : 100

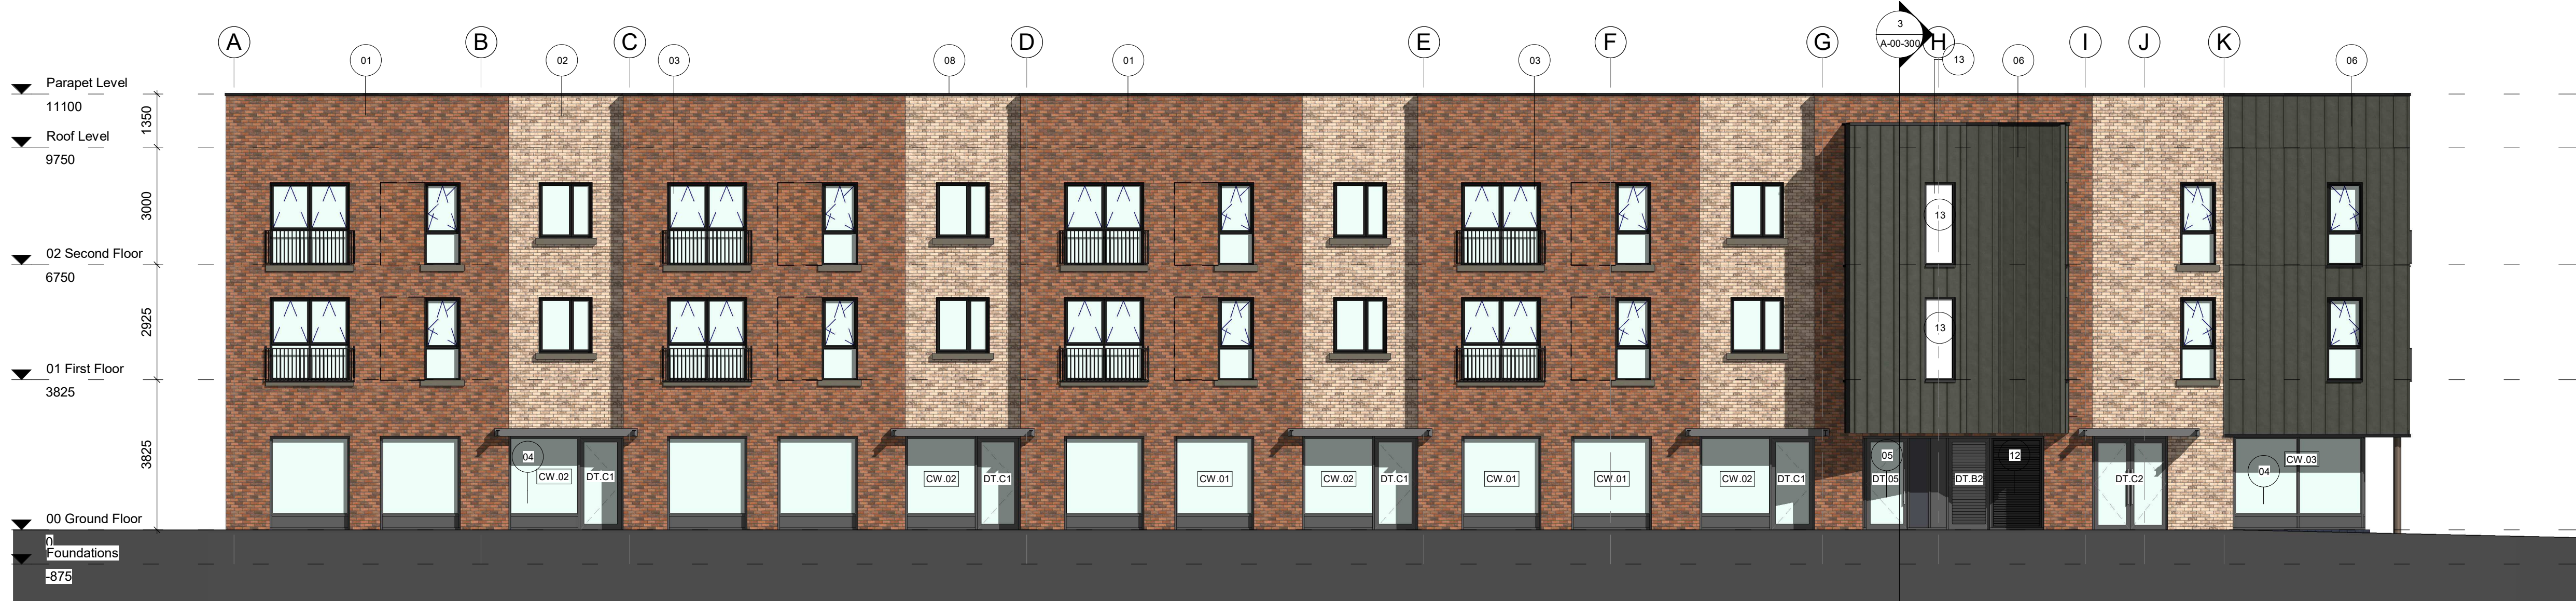

Rear (NW) Elevation - GA
1 : 100

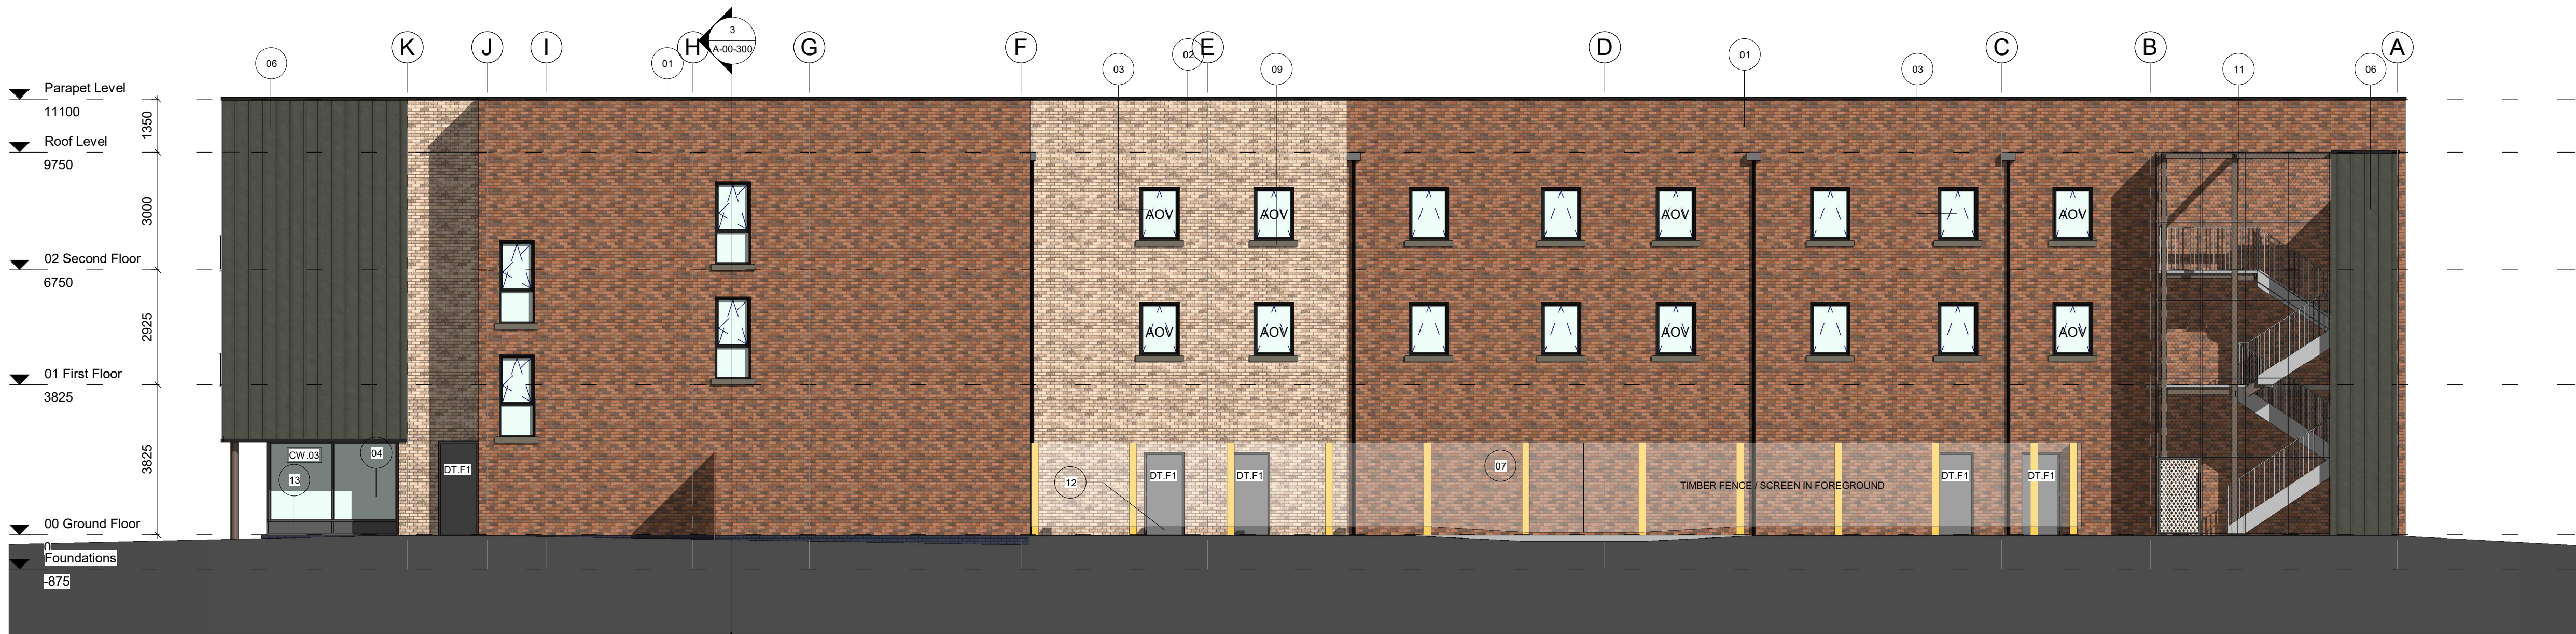

Side (NE) Elevation - GA
1 : 100

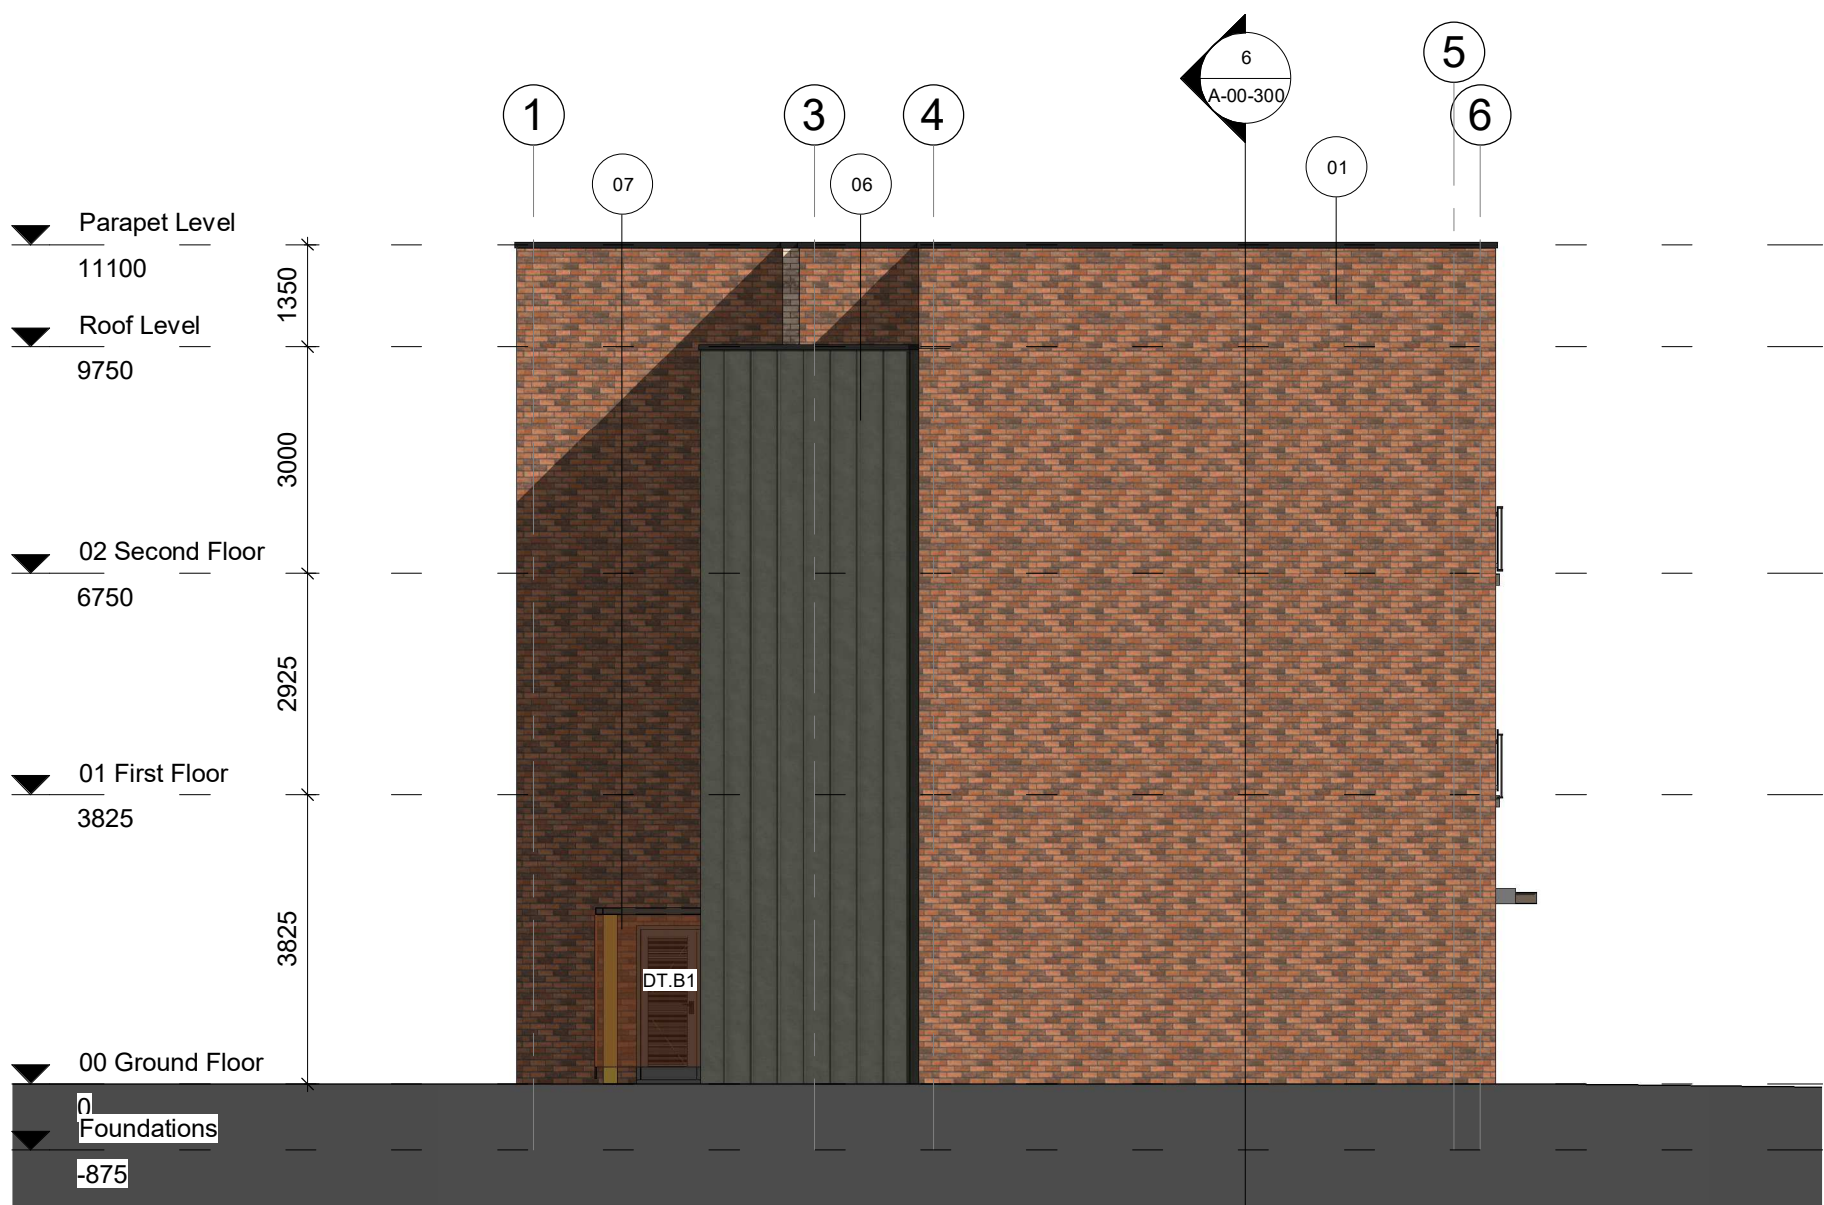


Side (SW) Elevation - GA
1 : 100

PLEASE NOTE: THESE DRAWINGS SHOULD BE READ IN CONJUNCTION WITH ALL OTHER DESIGN INFORMATION AND THE FOLLOWING ARCHITECTURAL DRAWINGS:

(00) SERIES - GENERAL ARRANGEMENT
(90) SERIES - SITE INFORMATION
(08) SERIES - FIRE DRAWINGS
(21) SERIES - WALL DRAWINGS
(24) SERIES - STAIR DRAWINGS
(27) SERIES - ROOF DRAWINGS
(31) SERIES - WINDOW / DOOR SCHEDULES
(80) SERIES - FLAT TYPE DRAWINGS

Material Key	
Number	Material
01	Facing Brickwork Type 01: Forterra County multi smooth (red).
02	Facing Brickwork Type 02: Forterra Belgravia Gault blend (buff).
03	Double Glazed Windows: Grey uPVC RAL 7016.
04	PPC (SBD) Aluminium Glazed Shopfront- RAL 7016
05	PPC (SBD) Aluminium Glazed Communal Apartment Entrance Door.
06	Rainscreen Cladding: 'Vieo' (Euroclad) Standing Seam RAL 7016
07	Metal & Timber SBD Fence & Gate to Service Yard.
08	PPC Parapet Capping: RAL 7016.
09	Reconstituted Stone Windows Sills, Natural Grey Stone
10	Juliet Balcony Guarding (Painted Black)
11	Metal 'Mesh' Enclosure to Secondary Staircore.
12	Metal Service Access Doors RAL 7016 (SBD).
13	Obscured Opaque Double Glazed Windows.

NOTE: Areas of brickwork adjacent to window openings to be recessed - identified by dashed lines on elevations.

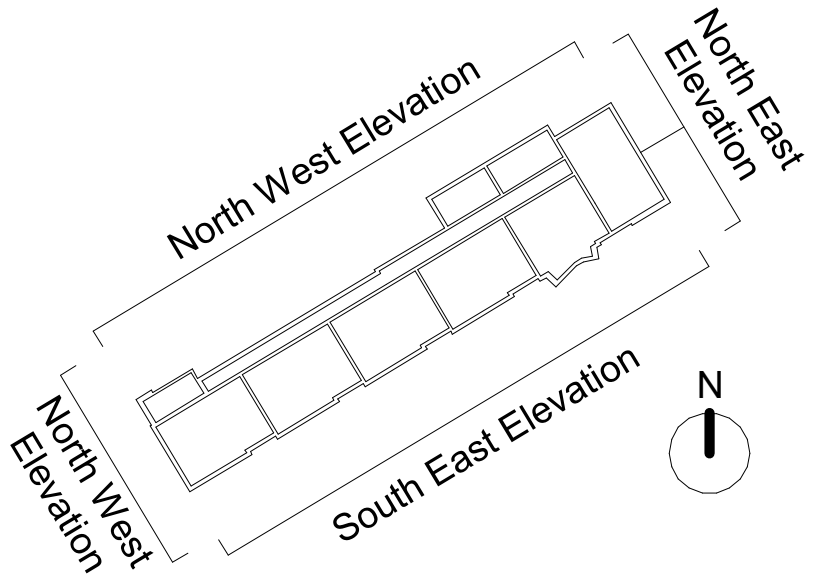

B 08.01.20 RC Material Key revised to reflect approved materials
A 05.11.19 RC Design development & revised material key
- CheckerFIRST ISSUE

Rev Date Check Description

HolderMathiasarchitects

T +44 (0) 20 7287 0735
www.holdermathias.com
London Cardiff Munch

Project
Retail & Residential Development
Neath Town Centre
Hale Construction

Title
Proposed Elevations

Status
Information

Scale at A1
As indicated

Job No	Sheet No	Revision
3905	A-00-200	B

ISO 14001 : 2004 ISO 9001 : 2000 RIBA Chartered Practice
Please consider the environment before printing this document
Refer to dimensions where provided - do not scale from this drawing