
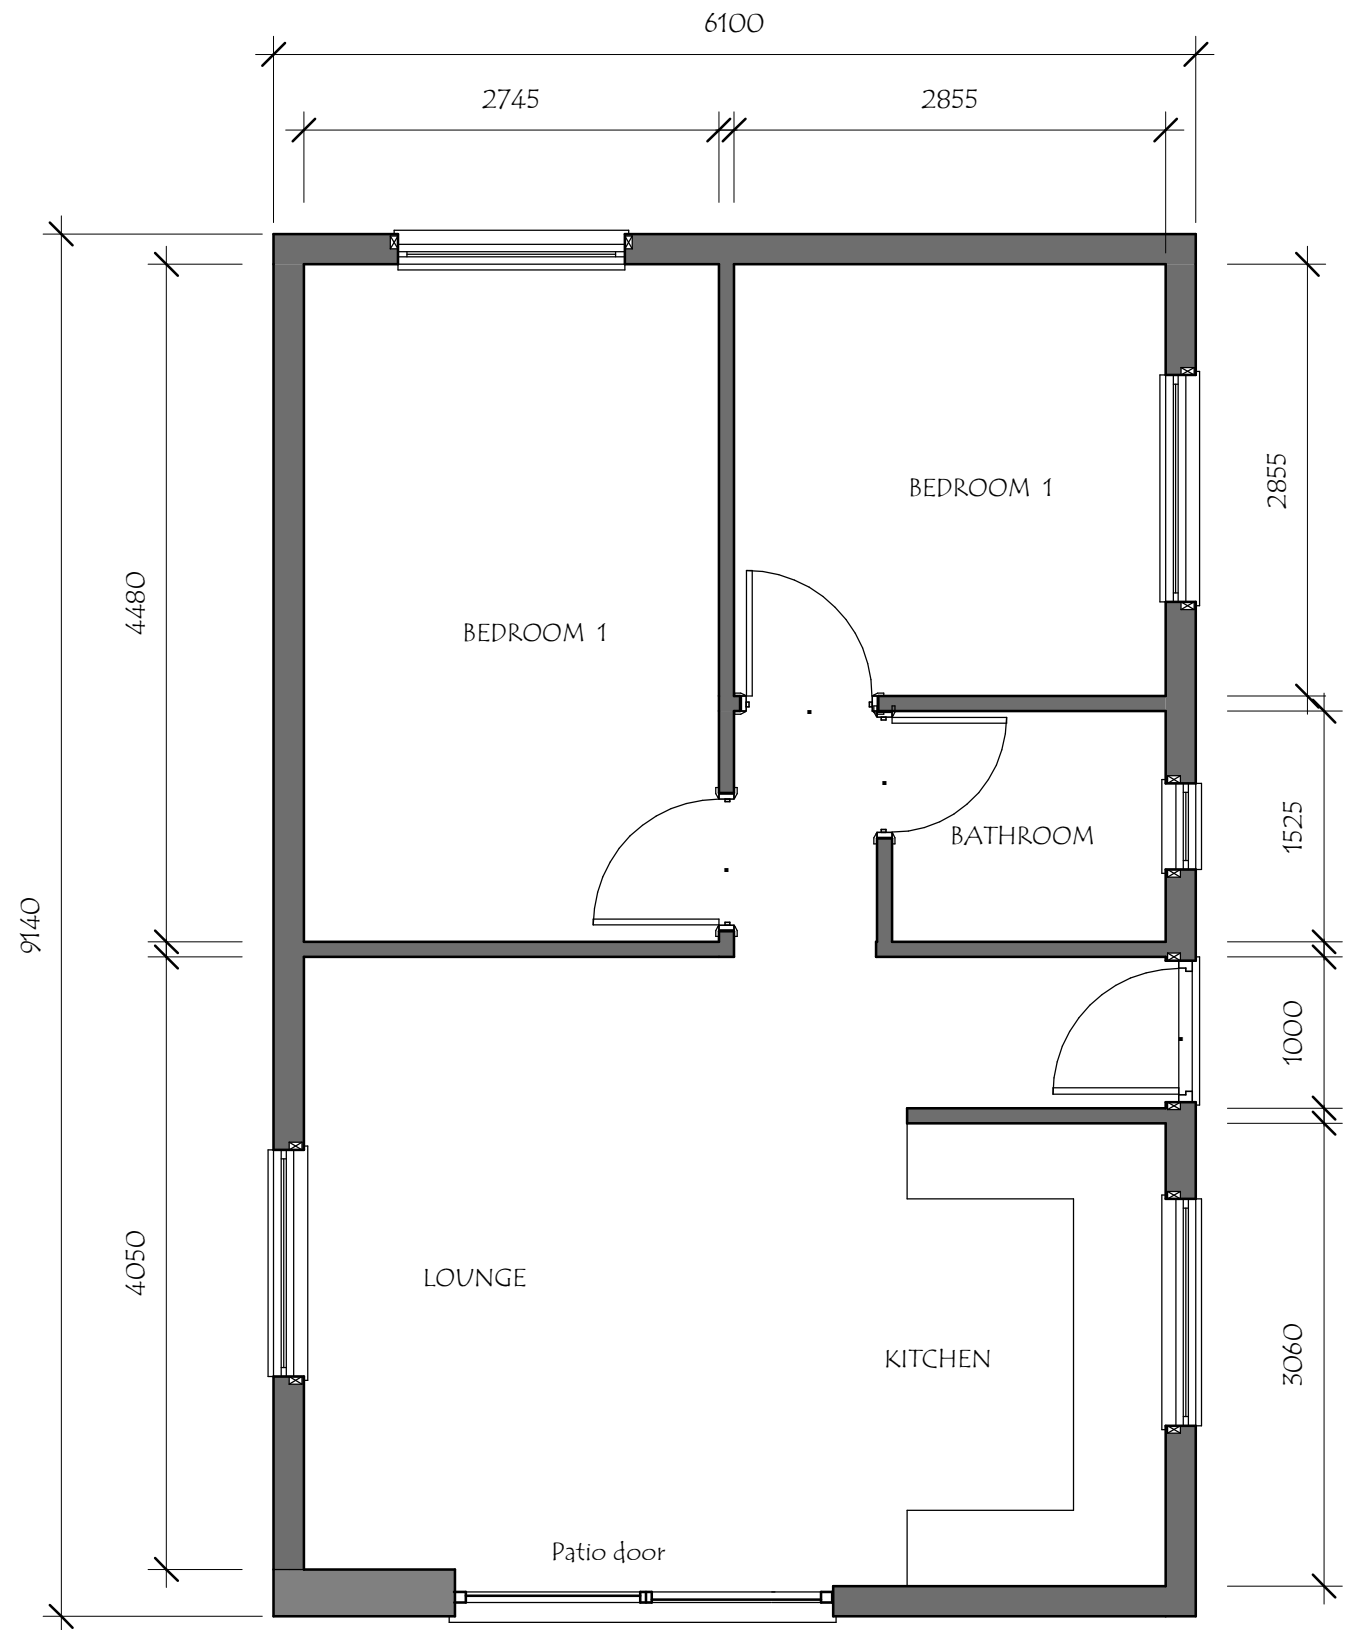
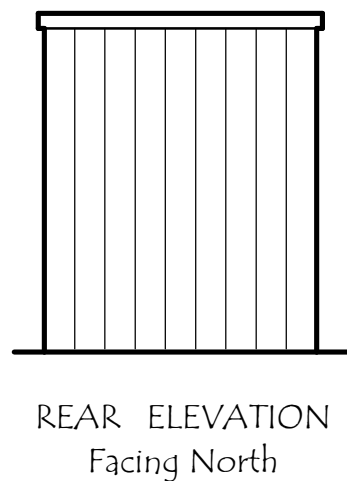
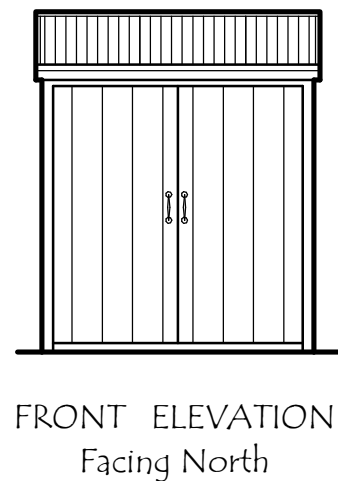
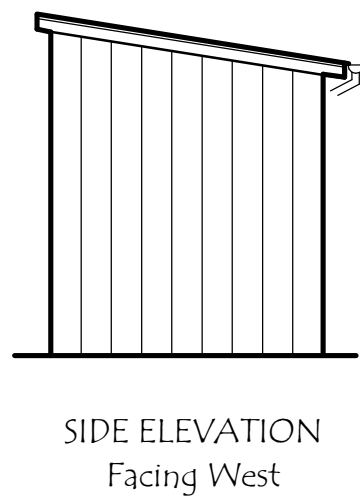
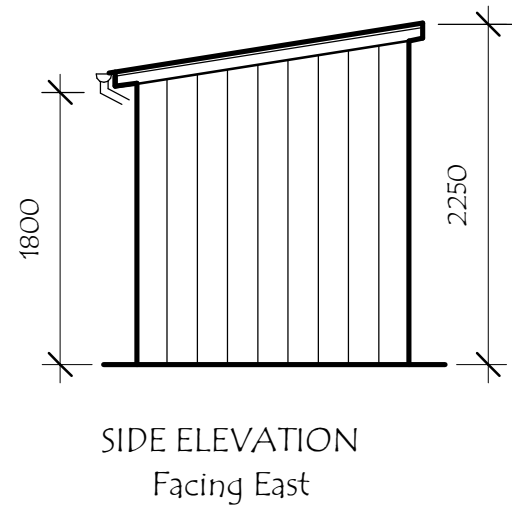


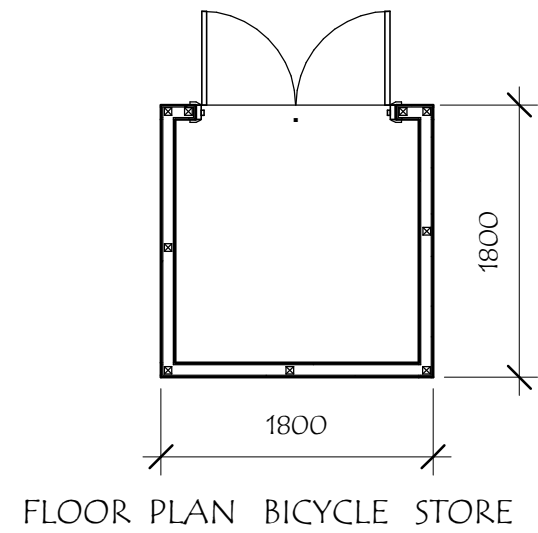

Scale 1 : 50

PROPOSED DEVELOPMENT at PROSSERS TERRACE,  
CYMMER, PORT TALBOT. SA13 3LD.

|     |                                             |             |
|-----|---------------------------------------------|-------------|
| B   | Bedroom 1 window moved to opp external wall | DG 11 01 20 |
| A   | High level window changed to patio door     | DG 04 11 19 |
| REV | DESCRIPTION                                 | DATE        |

|                                                  |  |                                 |                         |          |
|--------------------------------------------------|--|---------------------------------|-------------------------|----------|
| FLOOR PLAN MAIN BUILDING<br>& DETAIL CYCLE STORE |  | Date 07 10 2019<br>Scale 1 : 50 | Dwg No<br><b>1912/5</b> | REV<br>B |
|                                                  |  | Drawn DG                        |                         |          |