
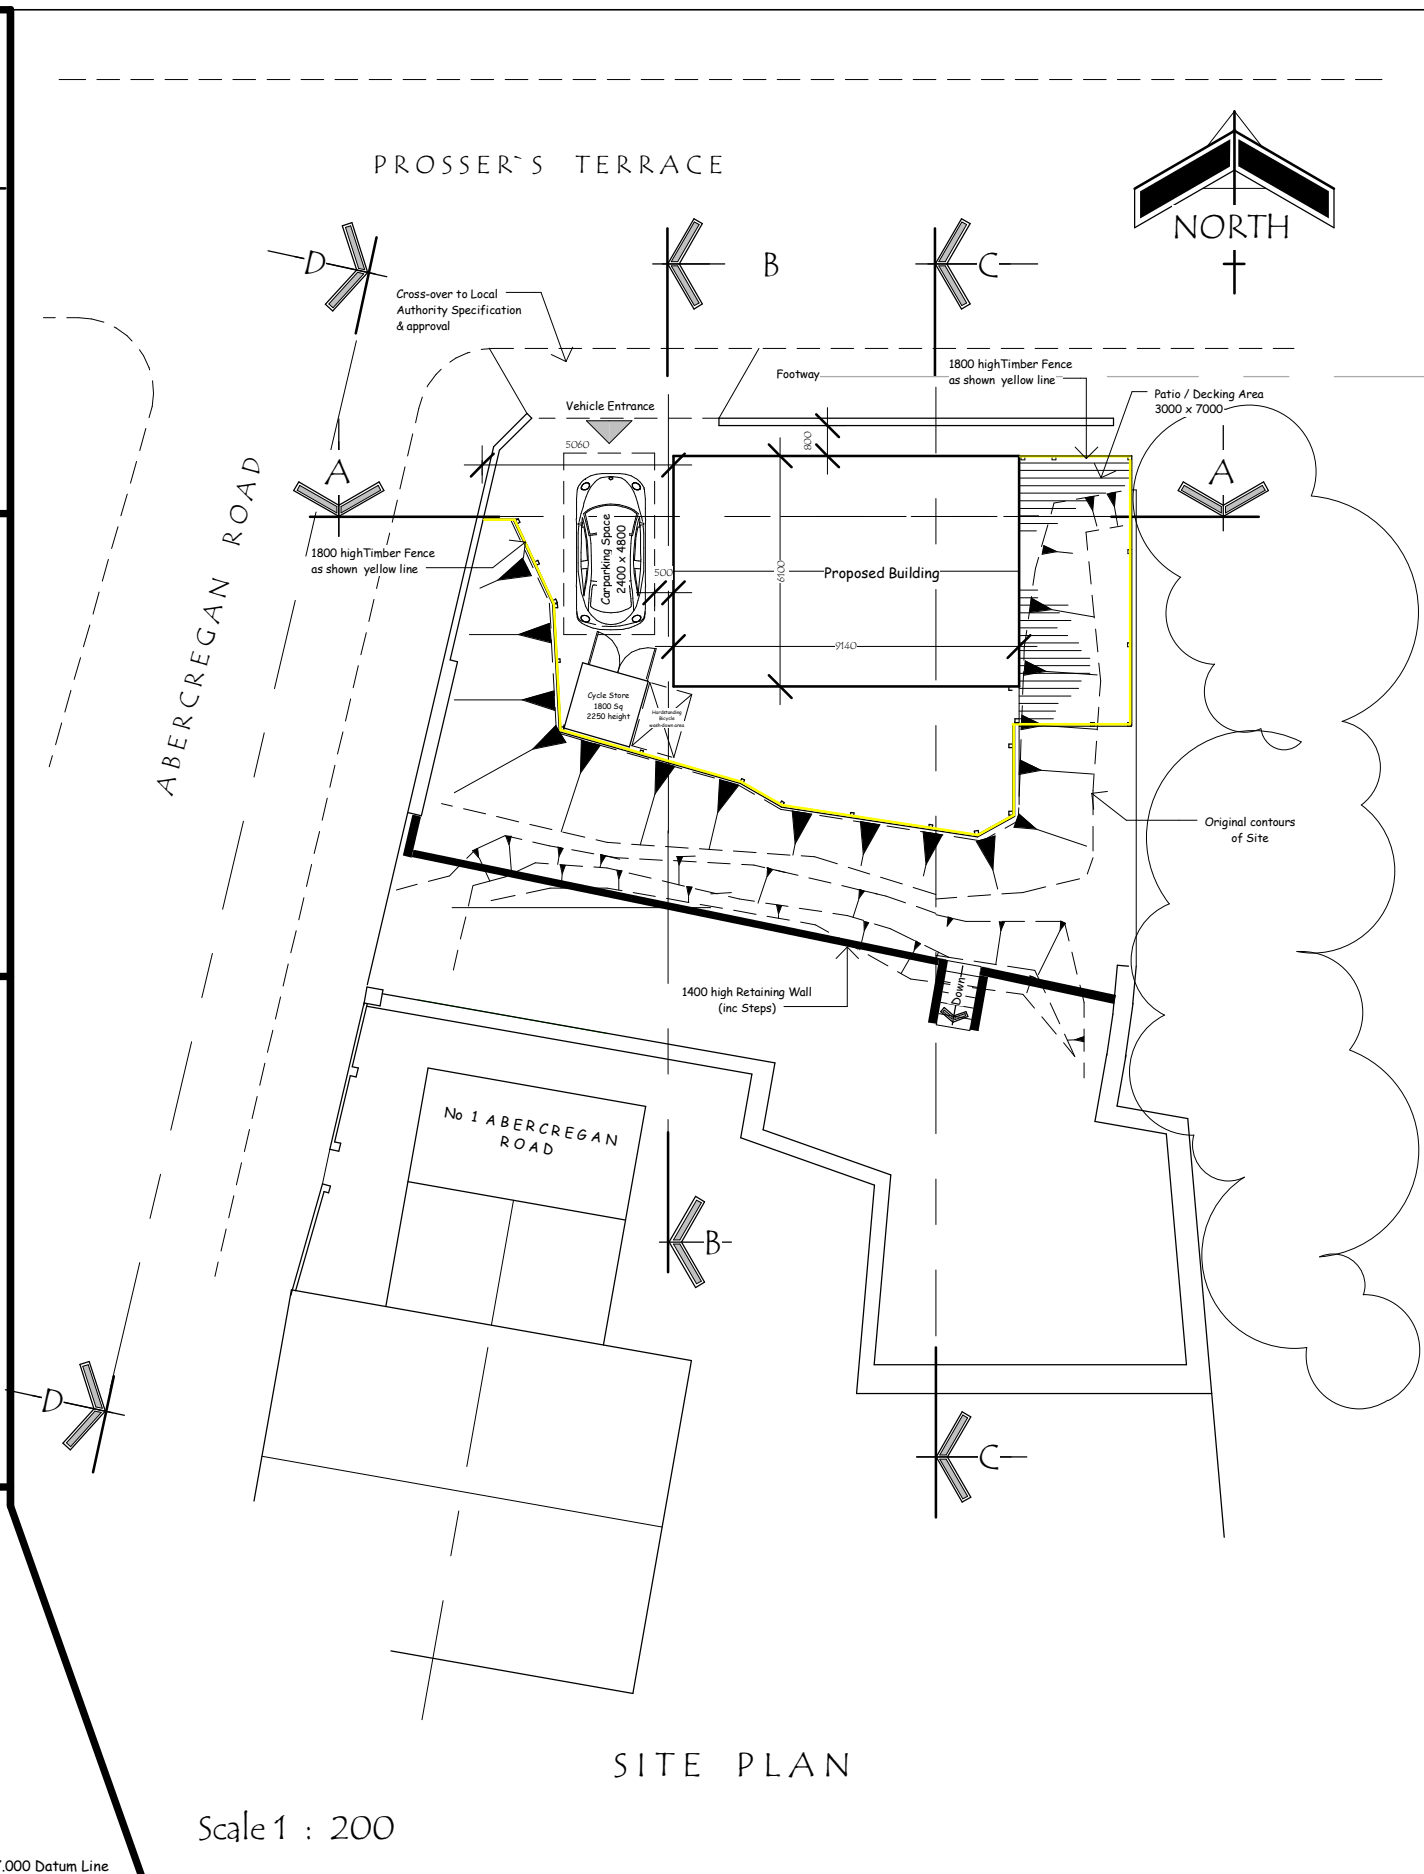
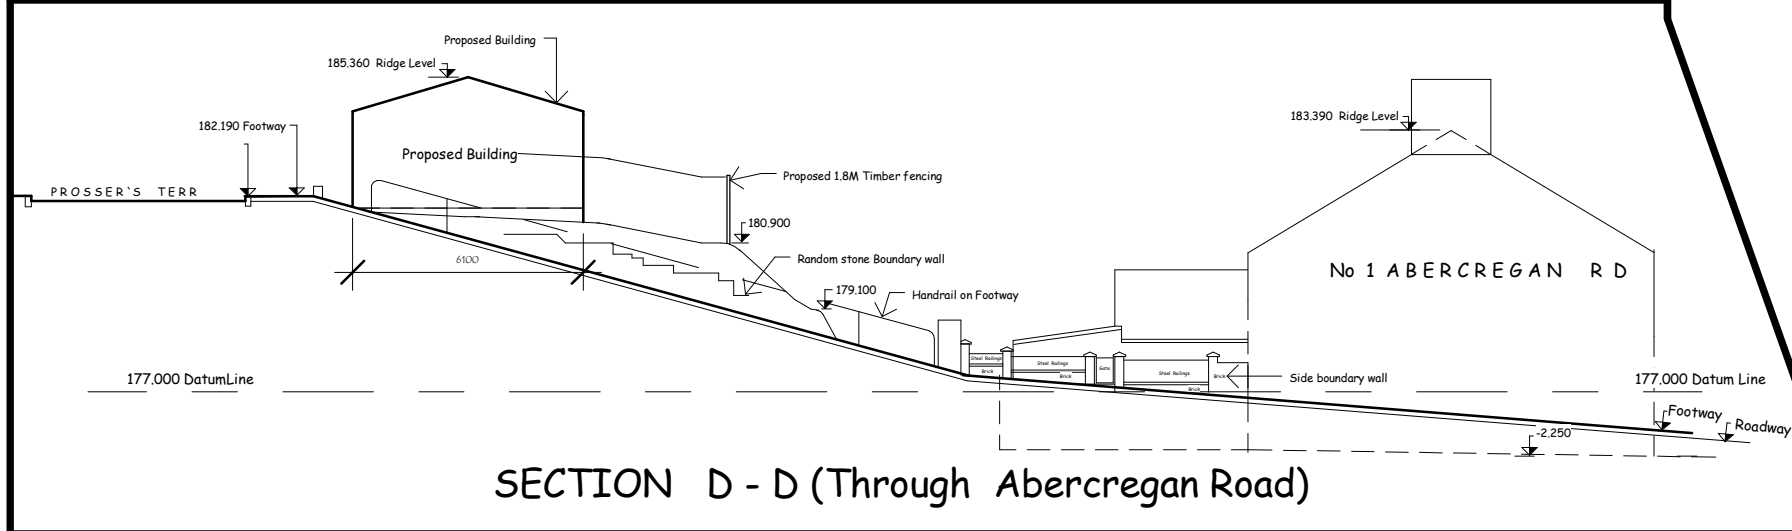
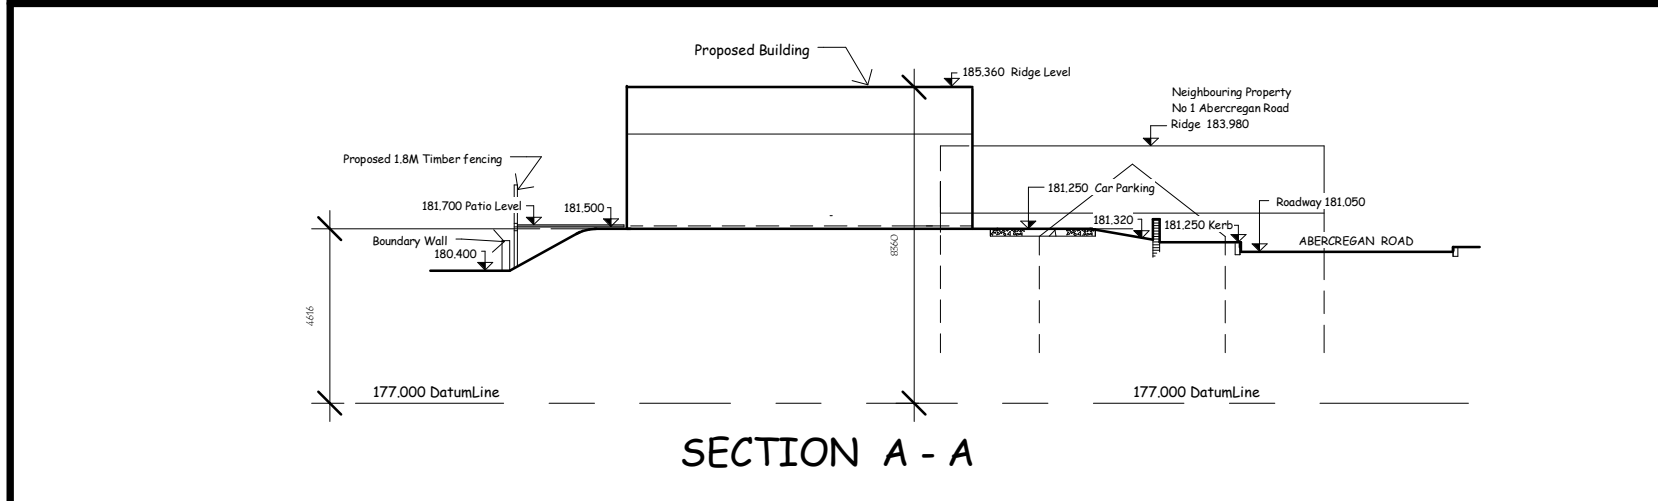
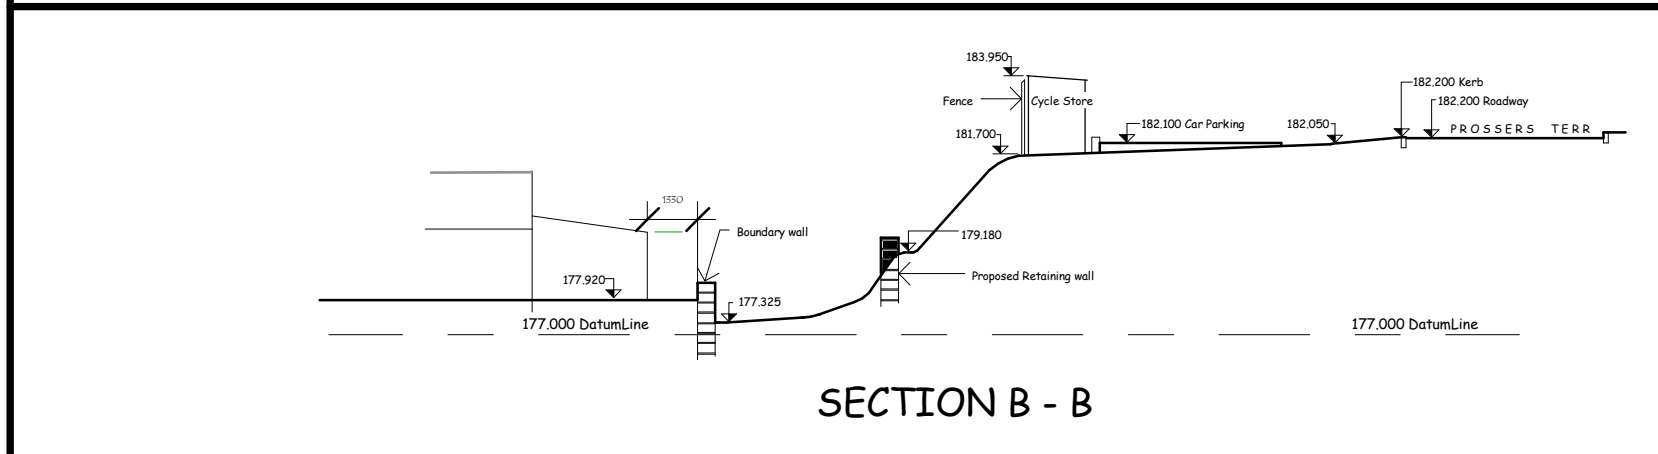


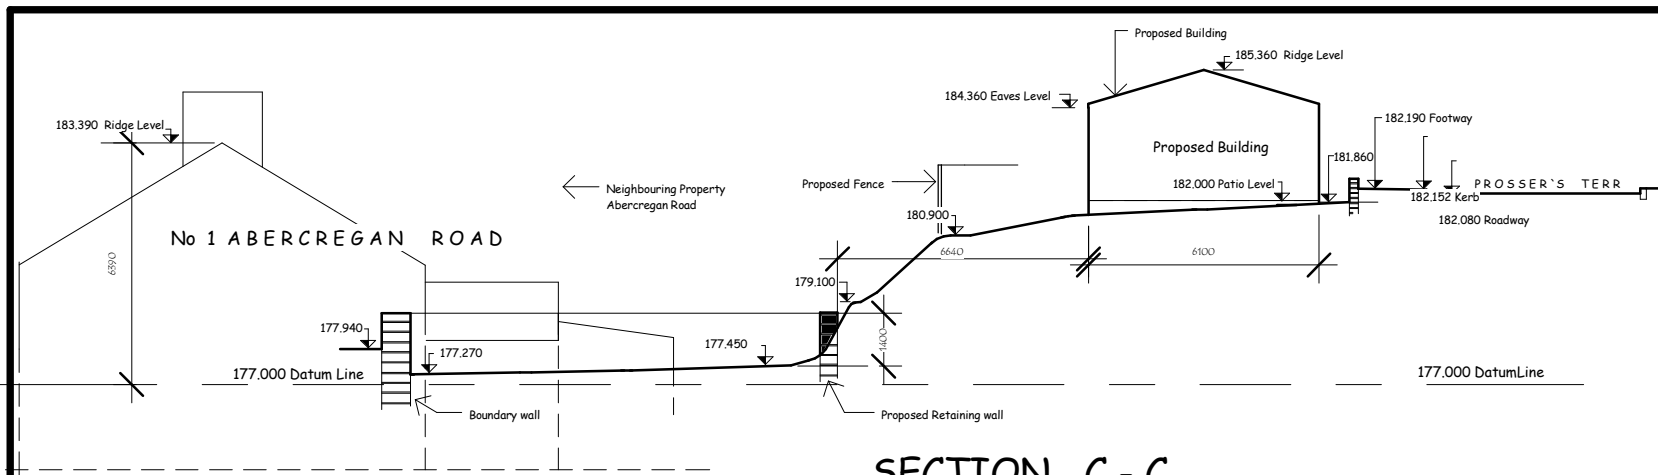

B	Section on D - D added . Additional Fencing shown around decking area	DG 11 01 20
A	Proposed Building rotated parallel with Prossers Terrace, sections altered. Neighbouring property Abercregan Road drawn to scale Timber fence extended (shown yellow Line)	DG 20 11 19
REV	DESCRIPTION	DATE

PROPOSED DEVELOPMENT at PROSSERS TERRACE, CYMMER, PORT TALBOT. SA13 3LD.			
SITE PLAN / SECTIONS	Date 05 10 2019	Dwg No 1912/4	REV B-
	Scale 1 : 200		
	Drawn DG		