




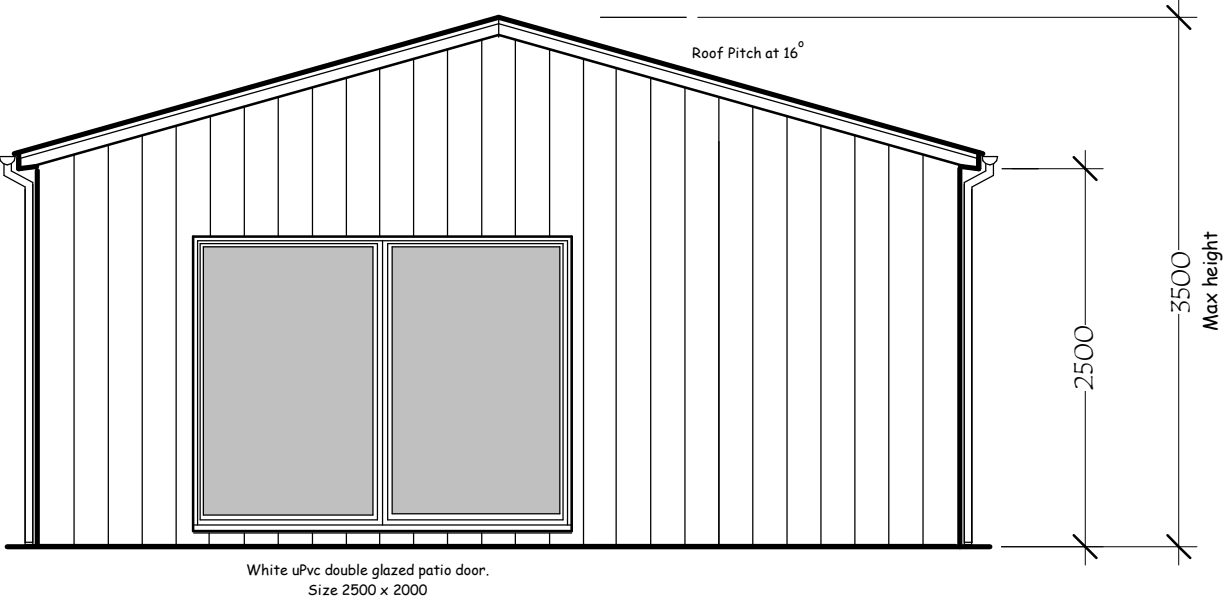


SIDE ELEVATION (Facing East)

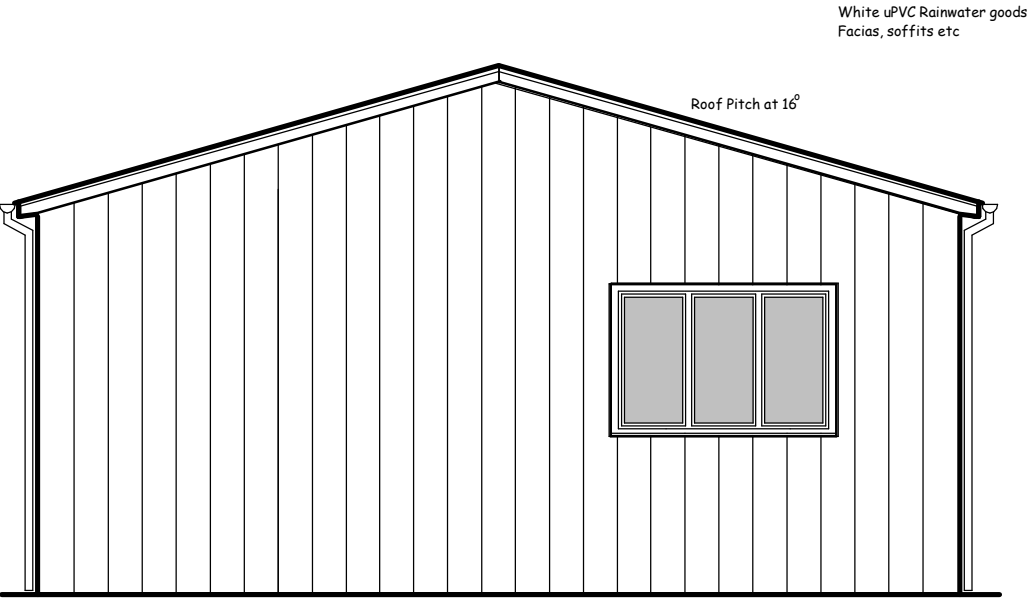

SIDE ELEVATION (Facing West)

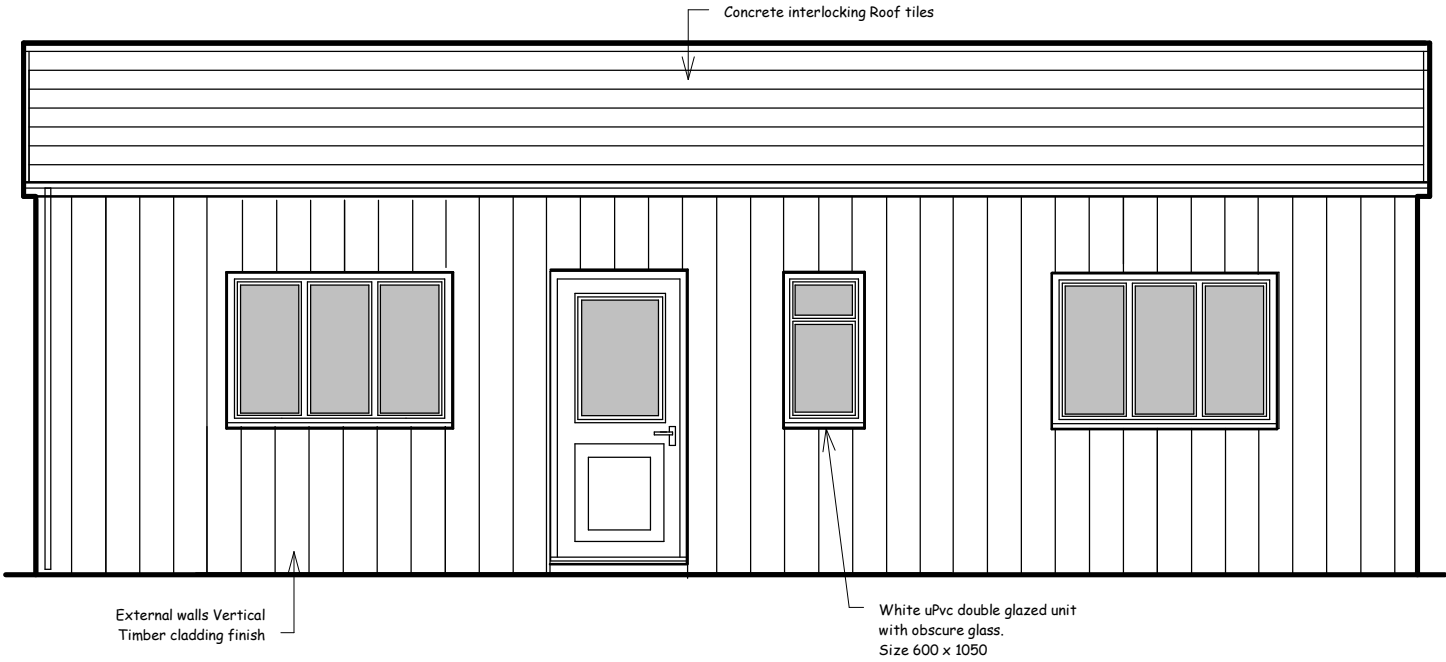

FRONT ELEVATION (Facing North)

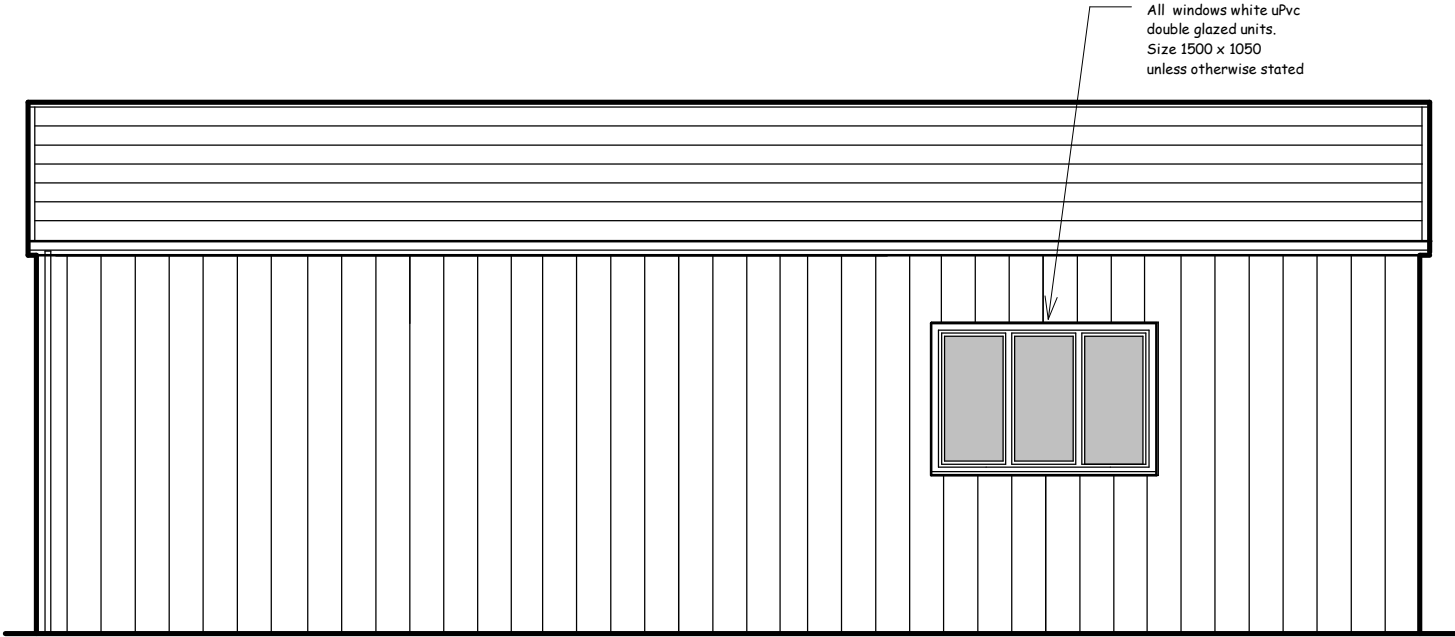

REAR ELEVATION (Facing South)

B	Window on South Elevation moved to West Elev	DG	11 01 20
A	Titles of elevations altered in line with the rotation of the building High level window changed to patio door	DG	04 11 19
REV	DESCRIPTION	DATE	

PROPOSED DEVELOPMENT at PROSSERS TERRACE, CYMMER, PORT TALBOT. SA13 3LD.			
ELEVATIONS	Date	Dwg No	REV
	03 10 2019		
	Scale 1: 50		
Drawn DG		1912/6	B