




Notes:
1. DO NOT SCALE
2. © COPYRIGHT. DRAWINGS NOT TO BE REPRODUCED OR USED WITHOUT PRIOR WRITTEN CONSENT.

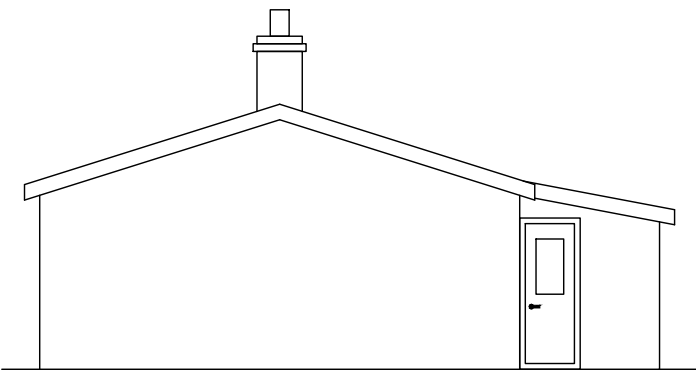


1 EXISTING EAST ELEVATION
1:100

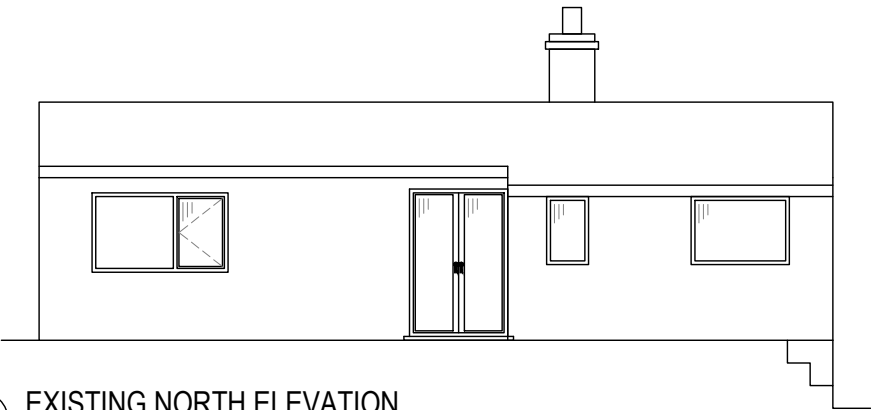

2 EXISTING NORTH ELEVATION
1:100

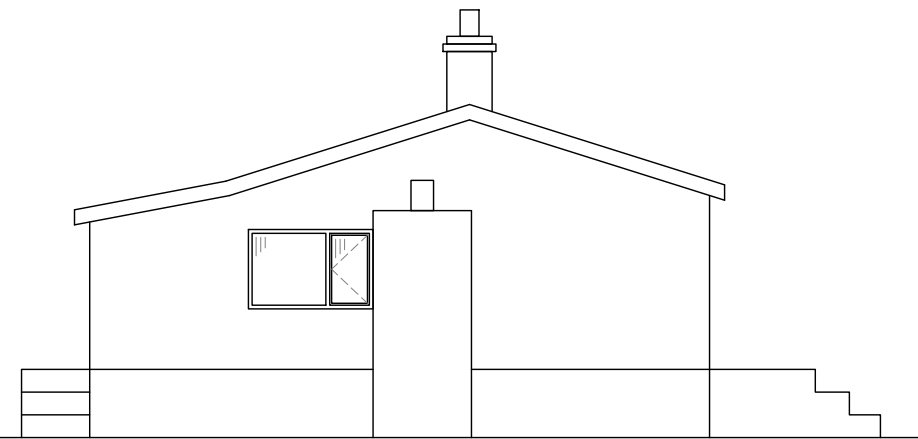

3 EXISTING WEST ELEVATION
1:100

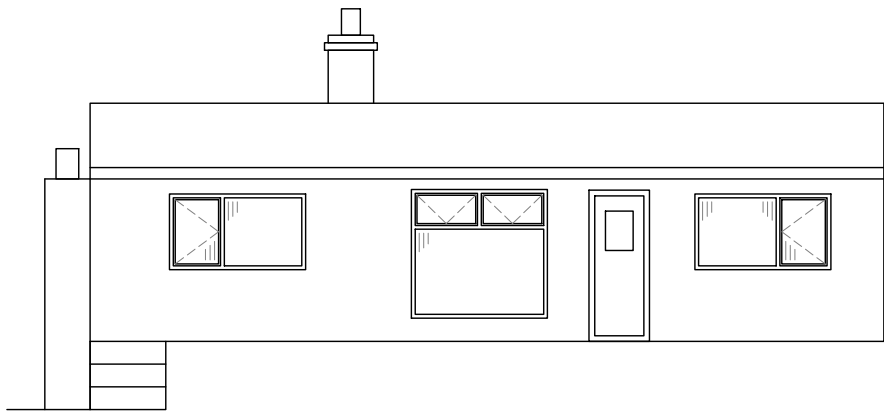

4 EXISTING SOUTH ELEVATION
1:100




Quantum Survey & Project Management

Unit 8 Cranwell Road, Locking Parkland,
Weston Super Mare, Somerset BS24 7GF
www.quantumsurveypm.co.uk


This design and drawing is the exclusive property of Quantum Survey Project Management Ltd and is submitted as confidential information. It may not be used for any purposes nor may it be copied or loaned without written permission and upon request it must be returned immediately.

Rev.	Description	Date	Initial	Chd.
Client Mrs Fletcher				
Project The Bungalow, Clyne, Neath, SA11 4ER				
Title Existing Elevations				
Dwg. No.	QSPM-1620-001	Rev		
Scales	1:100 @ A3	Paper	A3	
Drawn	J Eckett	Date	Jan 2017	Chd. by


Notes:
1. DO NOT SCALE
2. © COPYRIGHT. DRAWINGS NOT TO BE REPRODUCED OR USED WITHOUT PRIOR WRITTEN CONSENT.

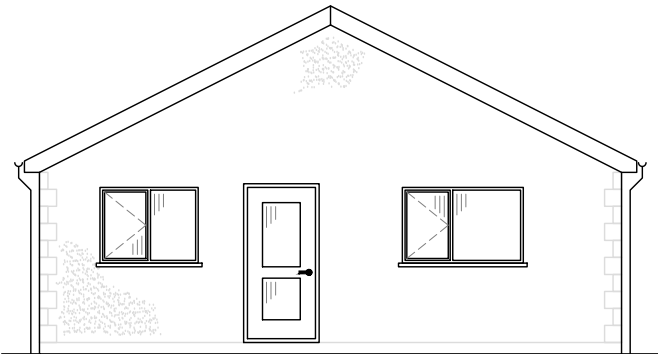


1 PROPOSED NORTH ELEVATION
1:100

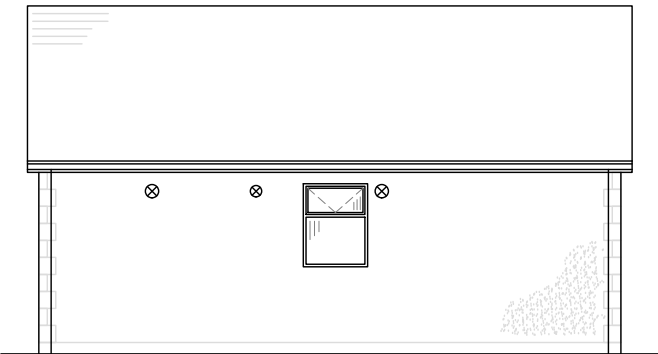

2 PROPOSED EAST ELEVATION
1:100

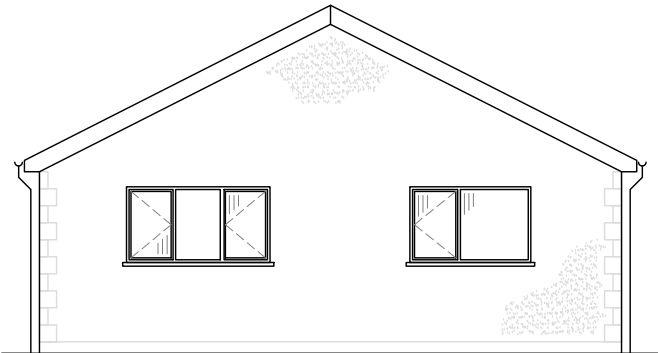

3 PROPOSED SOUTH ELEVATION
1:100

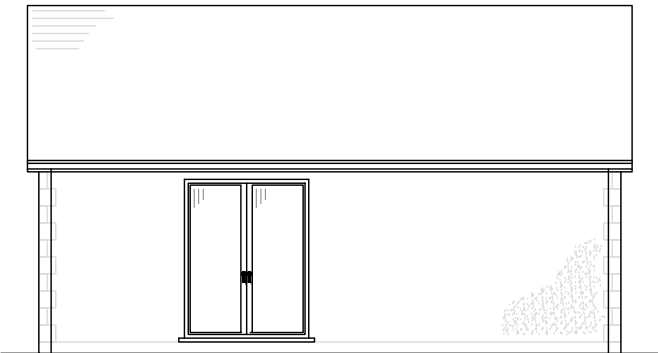

4 PROPOSED WEST ELEVATION
1:100




Quantum Survey & Project Management

Unit 8 Cranwell Road, Locking Parkland,
Weston Super Mare, Somerset BS24 7GF
www.quantumsurveypm.co.uk


This design and drawing is the exclusive property of Quantum Survey Project Management Ltd and is submitted as confidential information. It may not be used for any purposes nor may it be copied or loaned without written permission and upon request it must be returned immediately.

Rev.	Description	Date	Initial	Chd.	
Client					
Mrs Fletcher					
Project					
The Bungalow, Clyne, Neath, SA11 4ER					
Title					
Proposed Elevation					
Dwg. No.	QSPM-1620-002	Rev			
Scales	1:100 @ A3	Paper	A3		
Drawn	J Eckett	Date	Jan 2017	Chd. by	

- Notes:
- DO NOT SCALE
 - © COPYRIGHT. DRAWINGS NOT TO BE REPRODUCED OR USED WITHOUT PRIOR WRITTEN CONSENT.

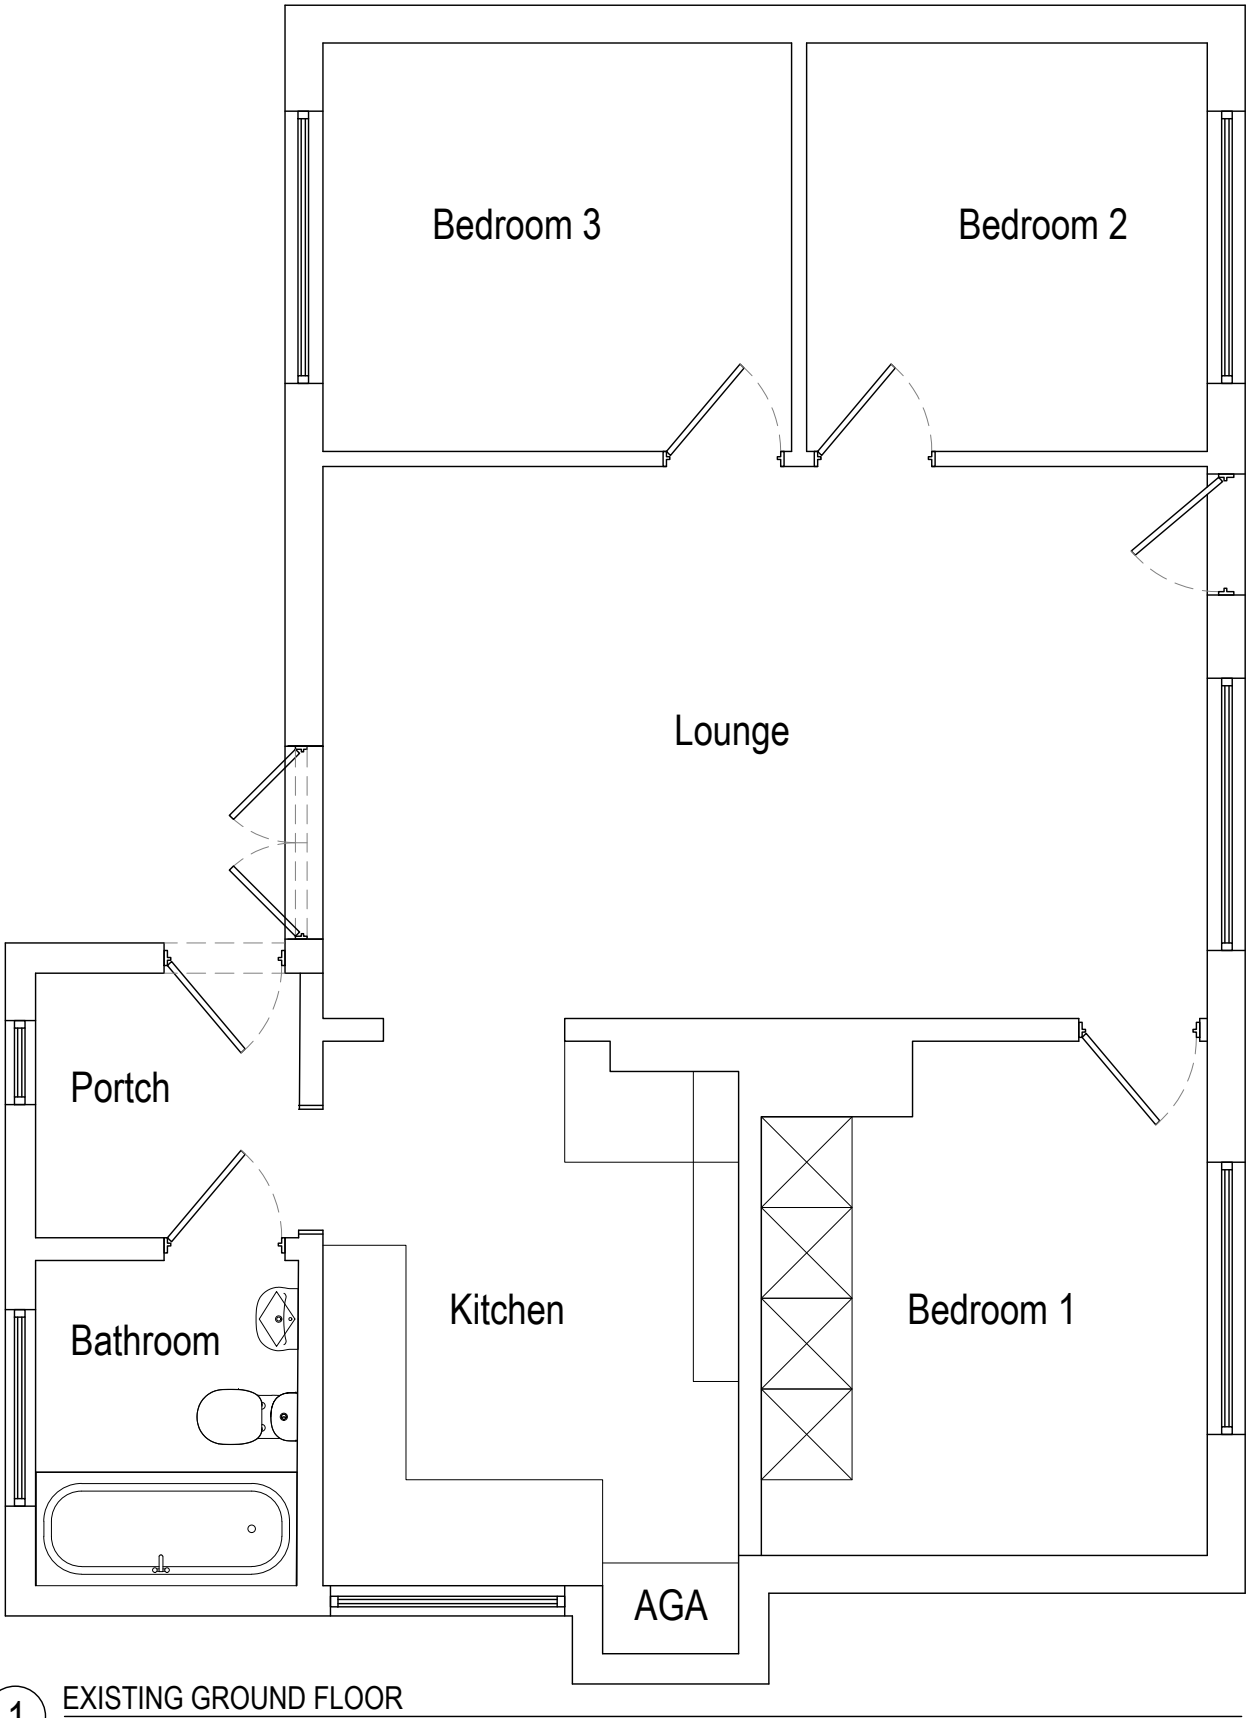

1 EXISTING GROUND FLOOR
1:50

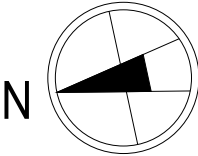


Quantum Survey & Project Management

Unit 8 Cranwell Road, Locking Parkland,
Weston Super Mare, Somerset BS24 7GF
www.quantumsurveypm.co.uk


This design and drawing is the exclusive property of Quantum Survey Project Management Ltd and is submitted as confidential information. It may not be used for any purposes nor may it be copied or loaned without written permission and upon request it must be returned immediately.

Rev.	Description	Date	Initial	Chd.
Client				
Mrs Fletcher				
Project				
The Bungalow, Clyne, Neath, SA11 4ER				
Title				
Existing Floor Plan				
Dwg. No. QSPM-1620-003		Rev		
Scales 1:50 @ A3		Paper	A3	
Drawn J Eckett		Date Jan 2017	Chd. by	

- Notes:
- DO NOT SCALE
 - © COPYRIGHT. DRAWINGS NOT TO BE REPRODUCED OR USED WITHOUT PRIOR WRITTEN CONSENT.

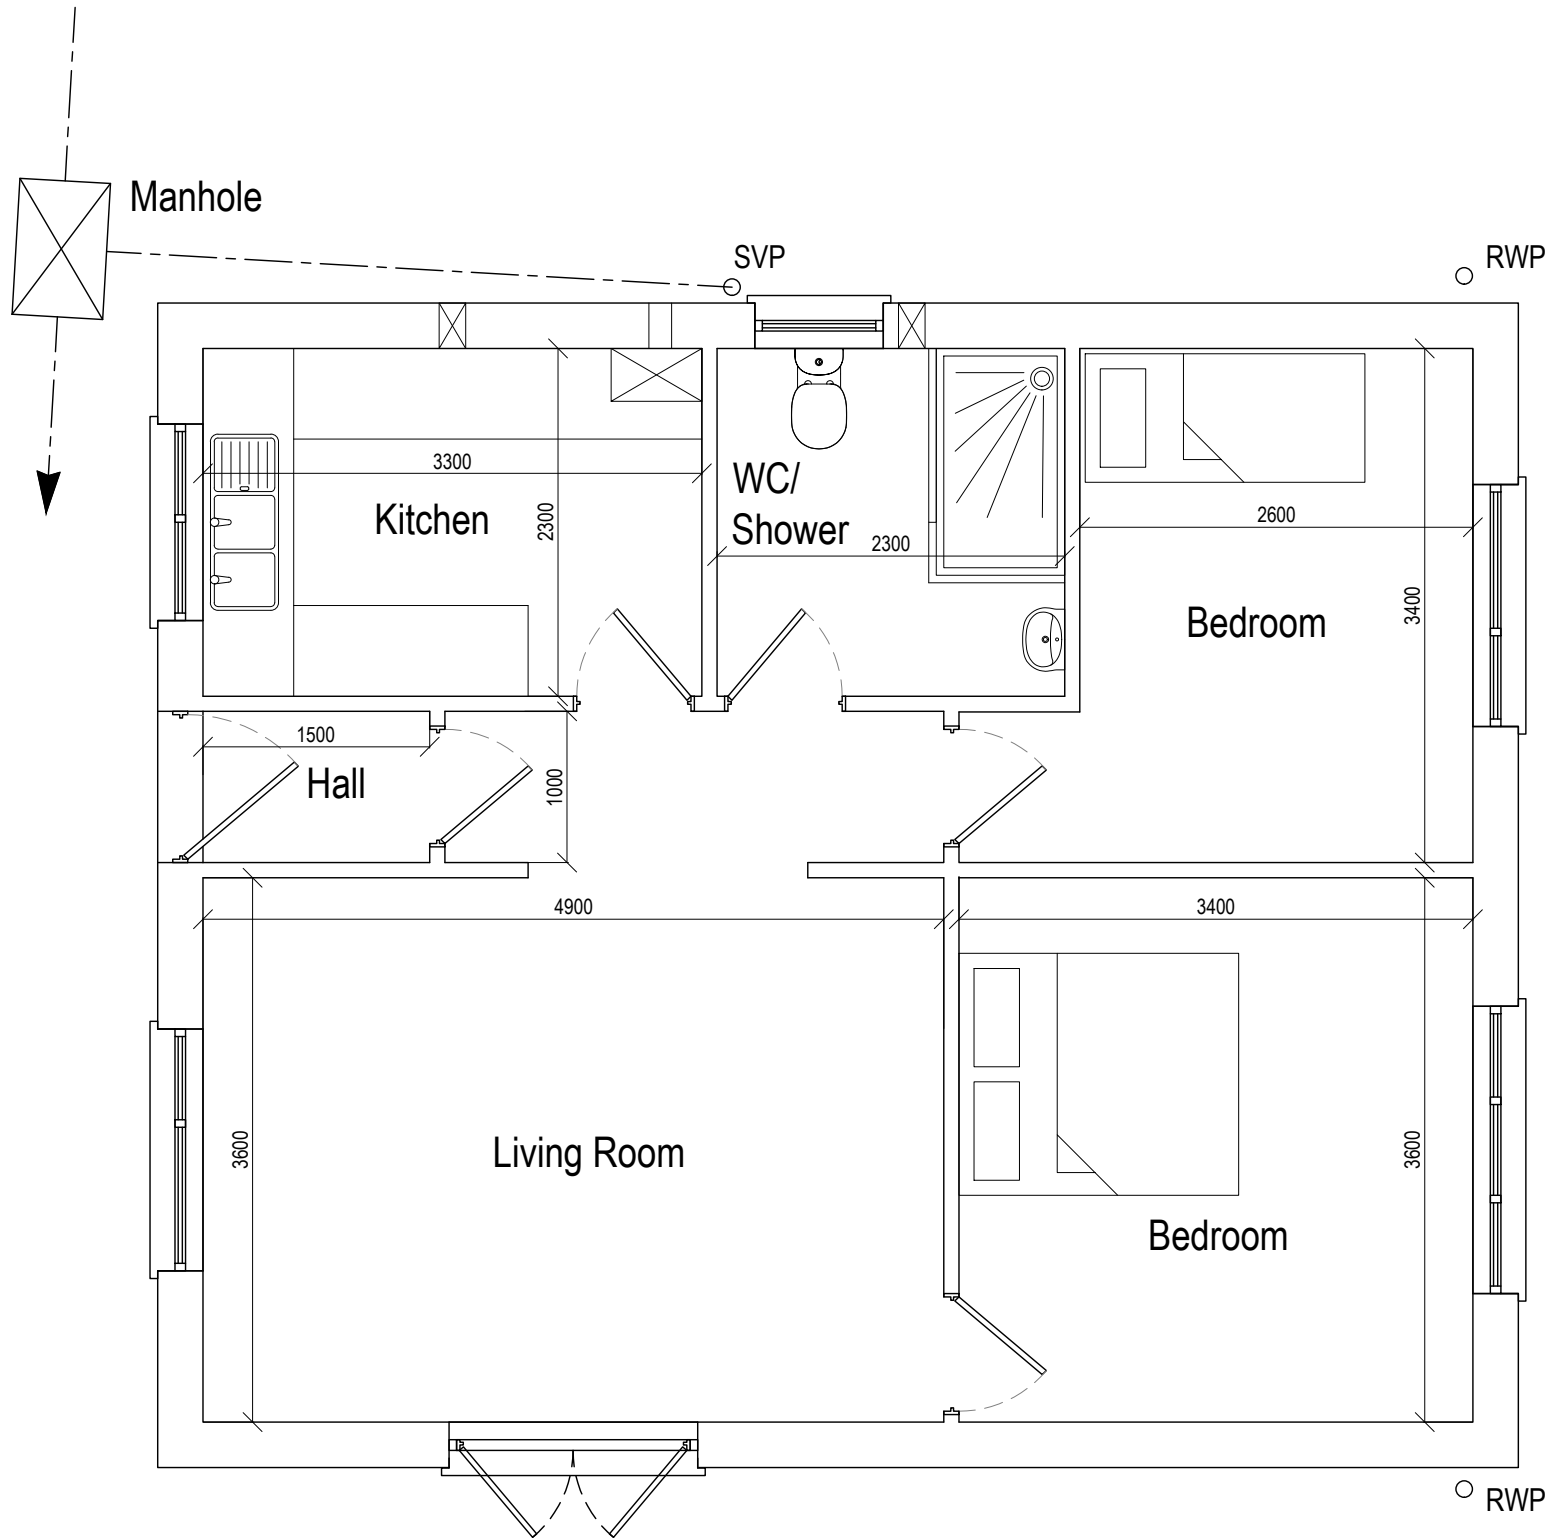

1 PROPOSED GROUND FLOOR
1:50

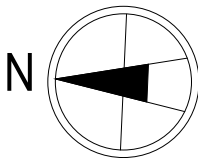

Quantum Survey & Project Management

Unit 8 Cranwell Road, Locking Parkland,
Weston Super Mare, Somerset BS24 7GF
www.quantumsurveypm.co.uk

This design and drawing is the exclusive property of Quantum Survey Project Management Ltd and is submitted as confidential information. It may not be used for any purposes nor may it be copied or loaned without written permission and upon request it must be returned immediately.

Rev.	Description	Date	Initial	Chd.

Client
Mrs Fletcher

Project
The Bungalow, Clyne, Neath, SA11 4ER



Title
Proposed Floor Plan

Dwg. No. QSPM-1620-004 Rev

Scales 1:50 @ A3 Paper A3

Drawn J Eckett Date Jan 2017 Chd. by

- Notes:
1. DO NOT SCALE
 2. © COPYRIGHT. DRAWINGS NOT TO BE REPRODUCED OR USED WITHOUT PRIOR WRITTEN CONSENT.

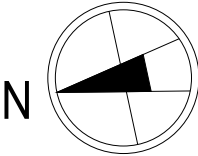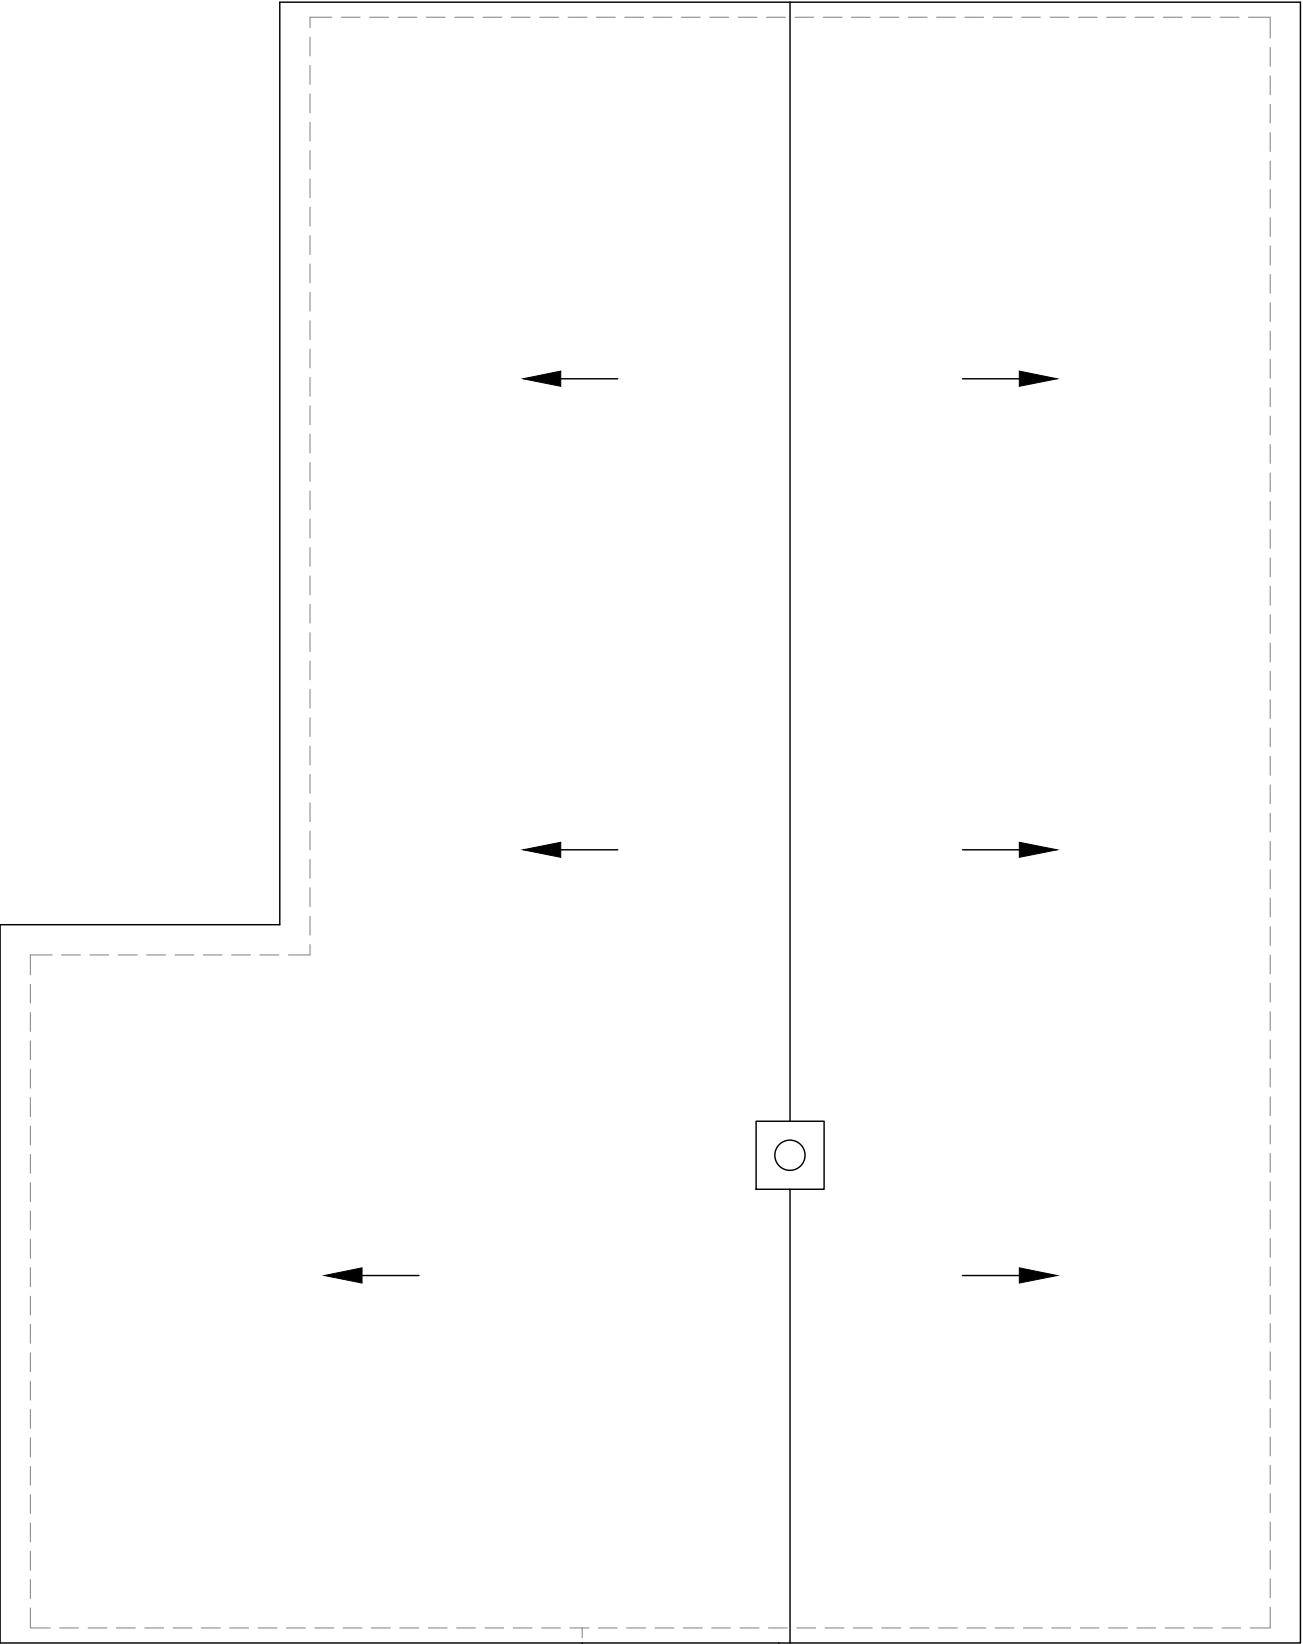

Quantum Survey & Project Management

Unit 8 Cranwell Road, Locking Parkland,
Weston Super Mare, Somerset BS24 7GF
www.quantumsurveypm.co.uk

This design and drawing is the exclusive property of Quantum Survey Project Management Ltd and is submitted as confidential information. It may not be used for any purposes nor may it be copied or loaned without written permission and upon request it must be returned immediately.

Rev.	Description	Date	Initial	Chd.
------	-------------	------	---------	------

Client
Mrs Fletcher

Project
The Bungalow, Clyne, Neath, SA11 4ER



Title
Existing Roof Layout

Dwg. No.	QSPM-1620-005	Rev							
----------	---------------	-----	--	--	--	--	--	--	--

Scales	1:50 @ A3	Paper	A3
--------	-----------	-------	----

Drawn	J Eckett	Date	Jan 2017	Chd. by	
-------	----------	------	----------	---------	--

- Notes:
- DO NOT SCALE
 - © COPYRIGHT. DRAWINGS NOT TO BE REPRODUCED OR USED WITHOUT PRIOR WRITTEN CONSENT.

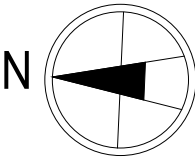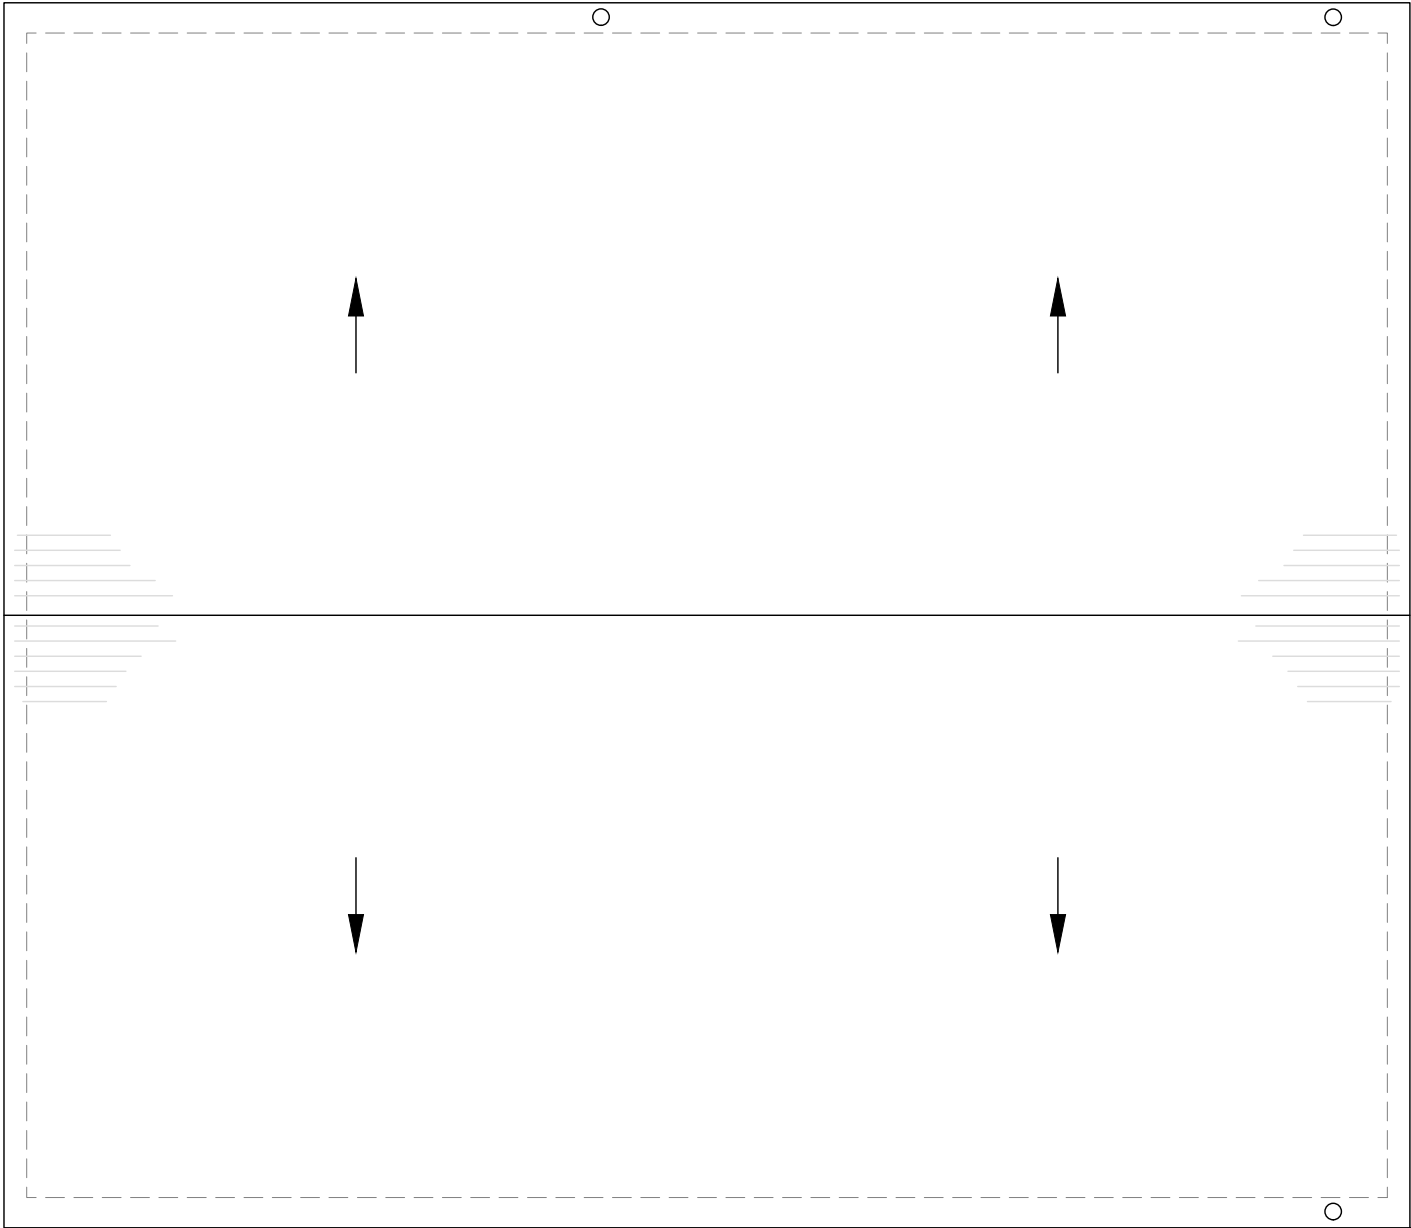

Quantum Survey & Project Management

Unit 8 Cranwell Road, Locking Parkland,
Weston Super Mare, Somerset BS24 7GF
www.quantumsurveypm.co.uk


This design and drawing is the exclusive property of Quantum Survey Project Management Ltd and is submitted as confidential information. It may not be used for any purposes nor may it be copied or loaned without written permission and upon request it must be returned immediately.

Rev.	Description	Date	Initial	Chd.	
Client Mrs Fletcher					
Project The Bungalow, Clyne, Neath, SA11 4ER					
Title Roof LayoutFloor Plan					
Dwg. No. QSPM-1620-006			Rev		
Scales 1:50 @ A3			Paper A3		
Drawn J Eckett		DateJan 2017		Chd. by	


1 PROPOSED ROOF LAYOUT
1:50



- Notes:
1. DO NOT SCALE
 2. © COPYRIGHT. DRAWINGS NOT TO BE REPRODUCED OR USED WITHOUT PRIOR WRITTEN CONSENT.

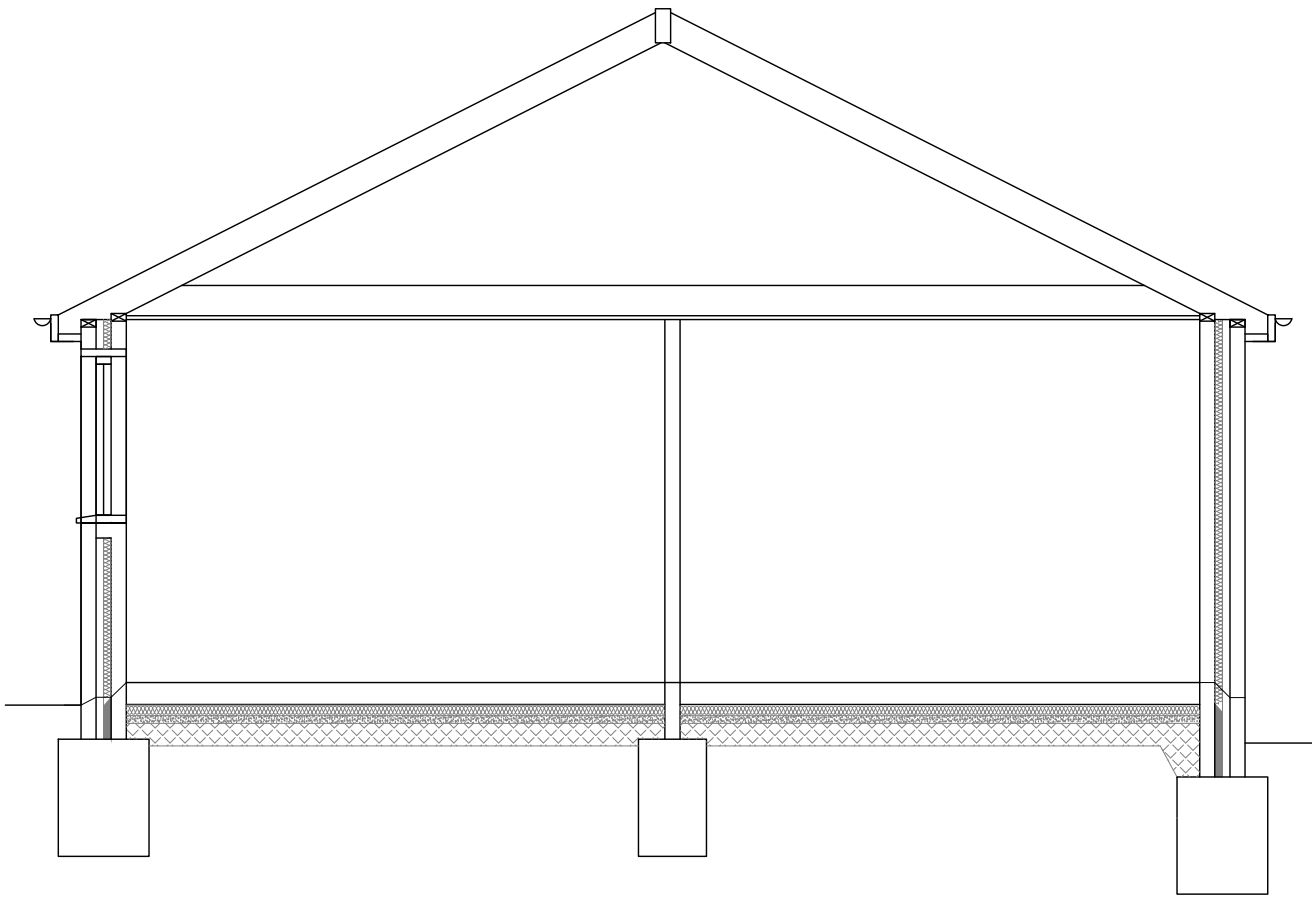

1 PROPOSED SECTION A-A
1:100

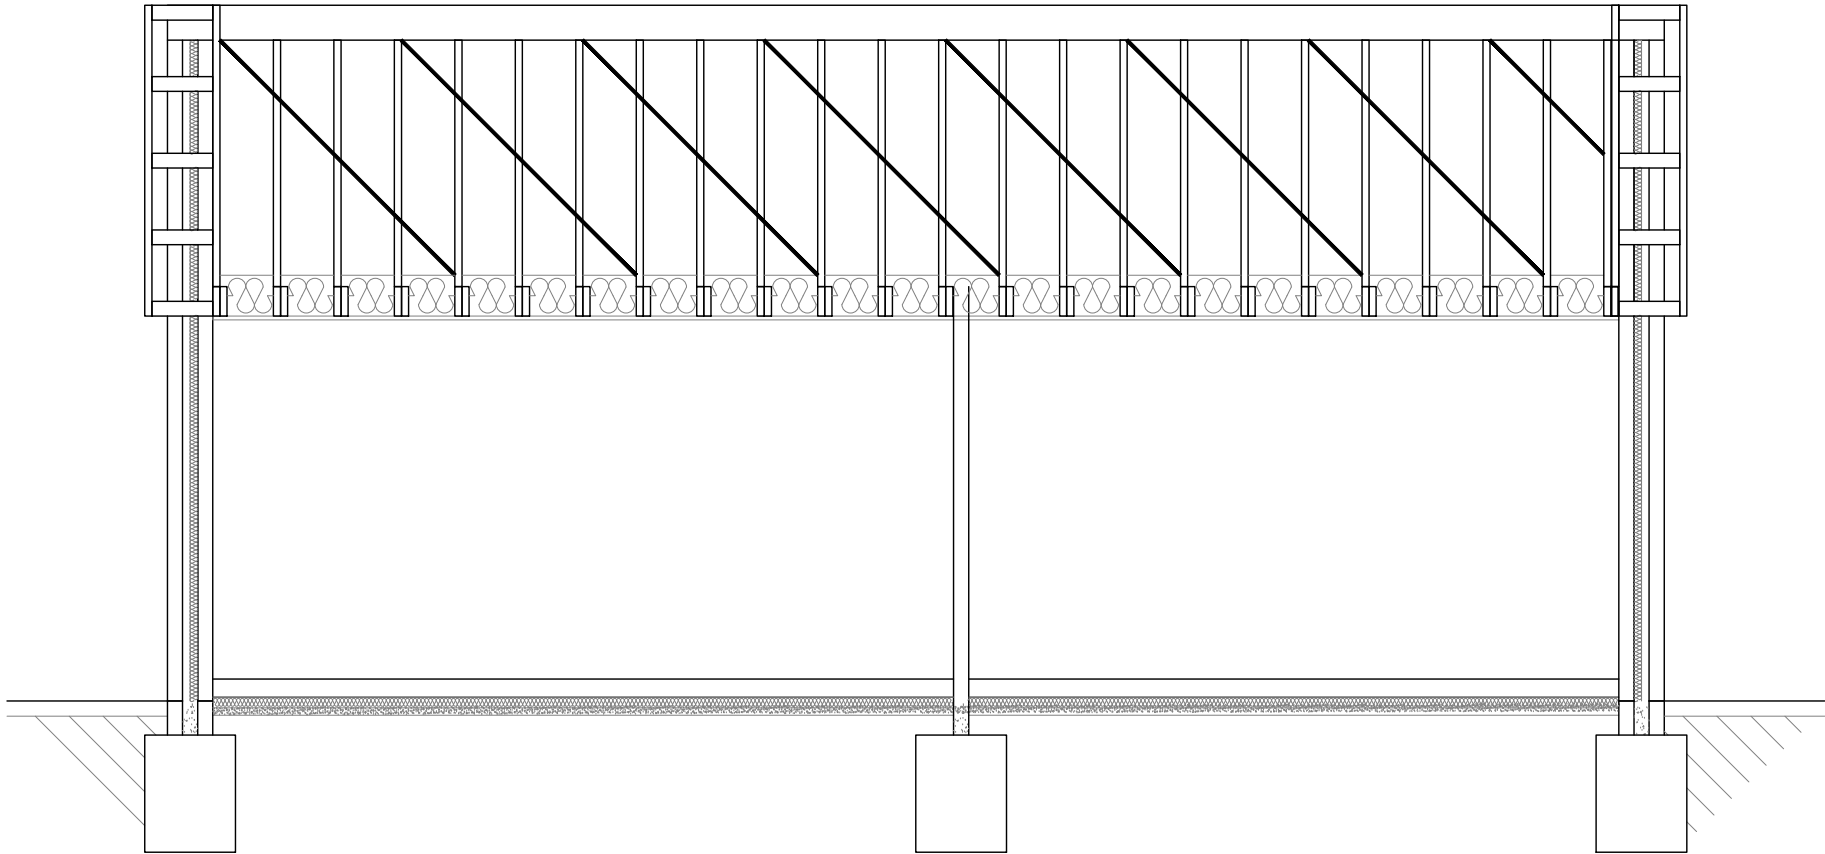

2 PROPOSED SECTION B-B
1:100




Quantum Survey & Project Management


Unit 8 Cranwell Road, Locking Parkland,
Weston Super Mare, Somerset BS24 7GF
www.quantumsurveypm.co.uk

This design and drawing is the exclusive property of Quantum Survey Project Management Ltd and is submitted as confidential information. It may not be used for any purposes nor may it be copied or loaned without written permission and upon request it must be returned immediately.

Rev.	Description	Date	Initial	Chd.
Client Mrs Fletcher				
Project The Bungalow, Clyne, Neath, SA11 4ER				
Title Proposed Sections A-A & B-B				
Dwg. No.	QSPM-1620-07	Rev		
Scales	1:50 @ A3	Paper	A3	
Drawn	J Eckett	Date	Jan 2017	Chd. by

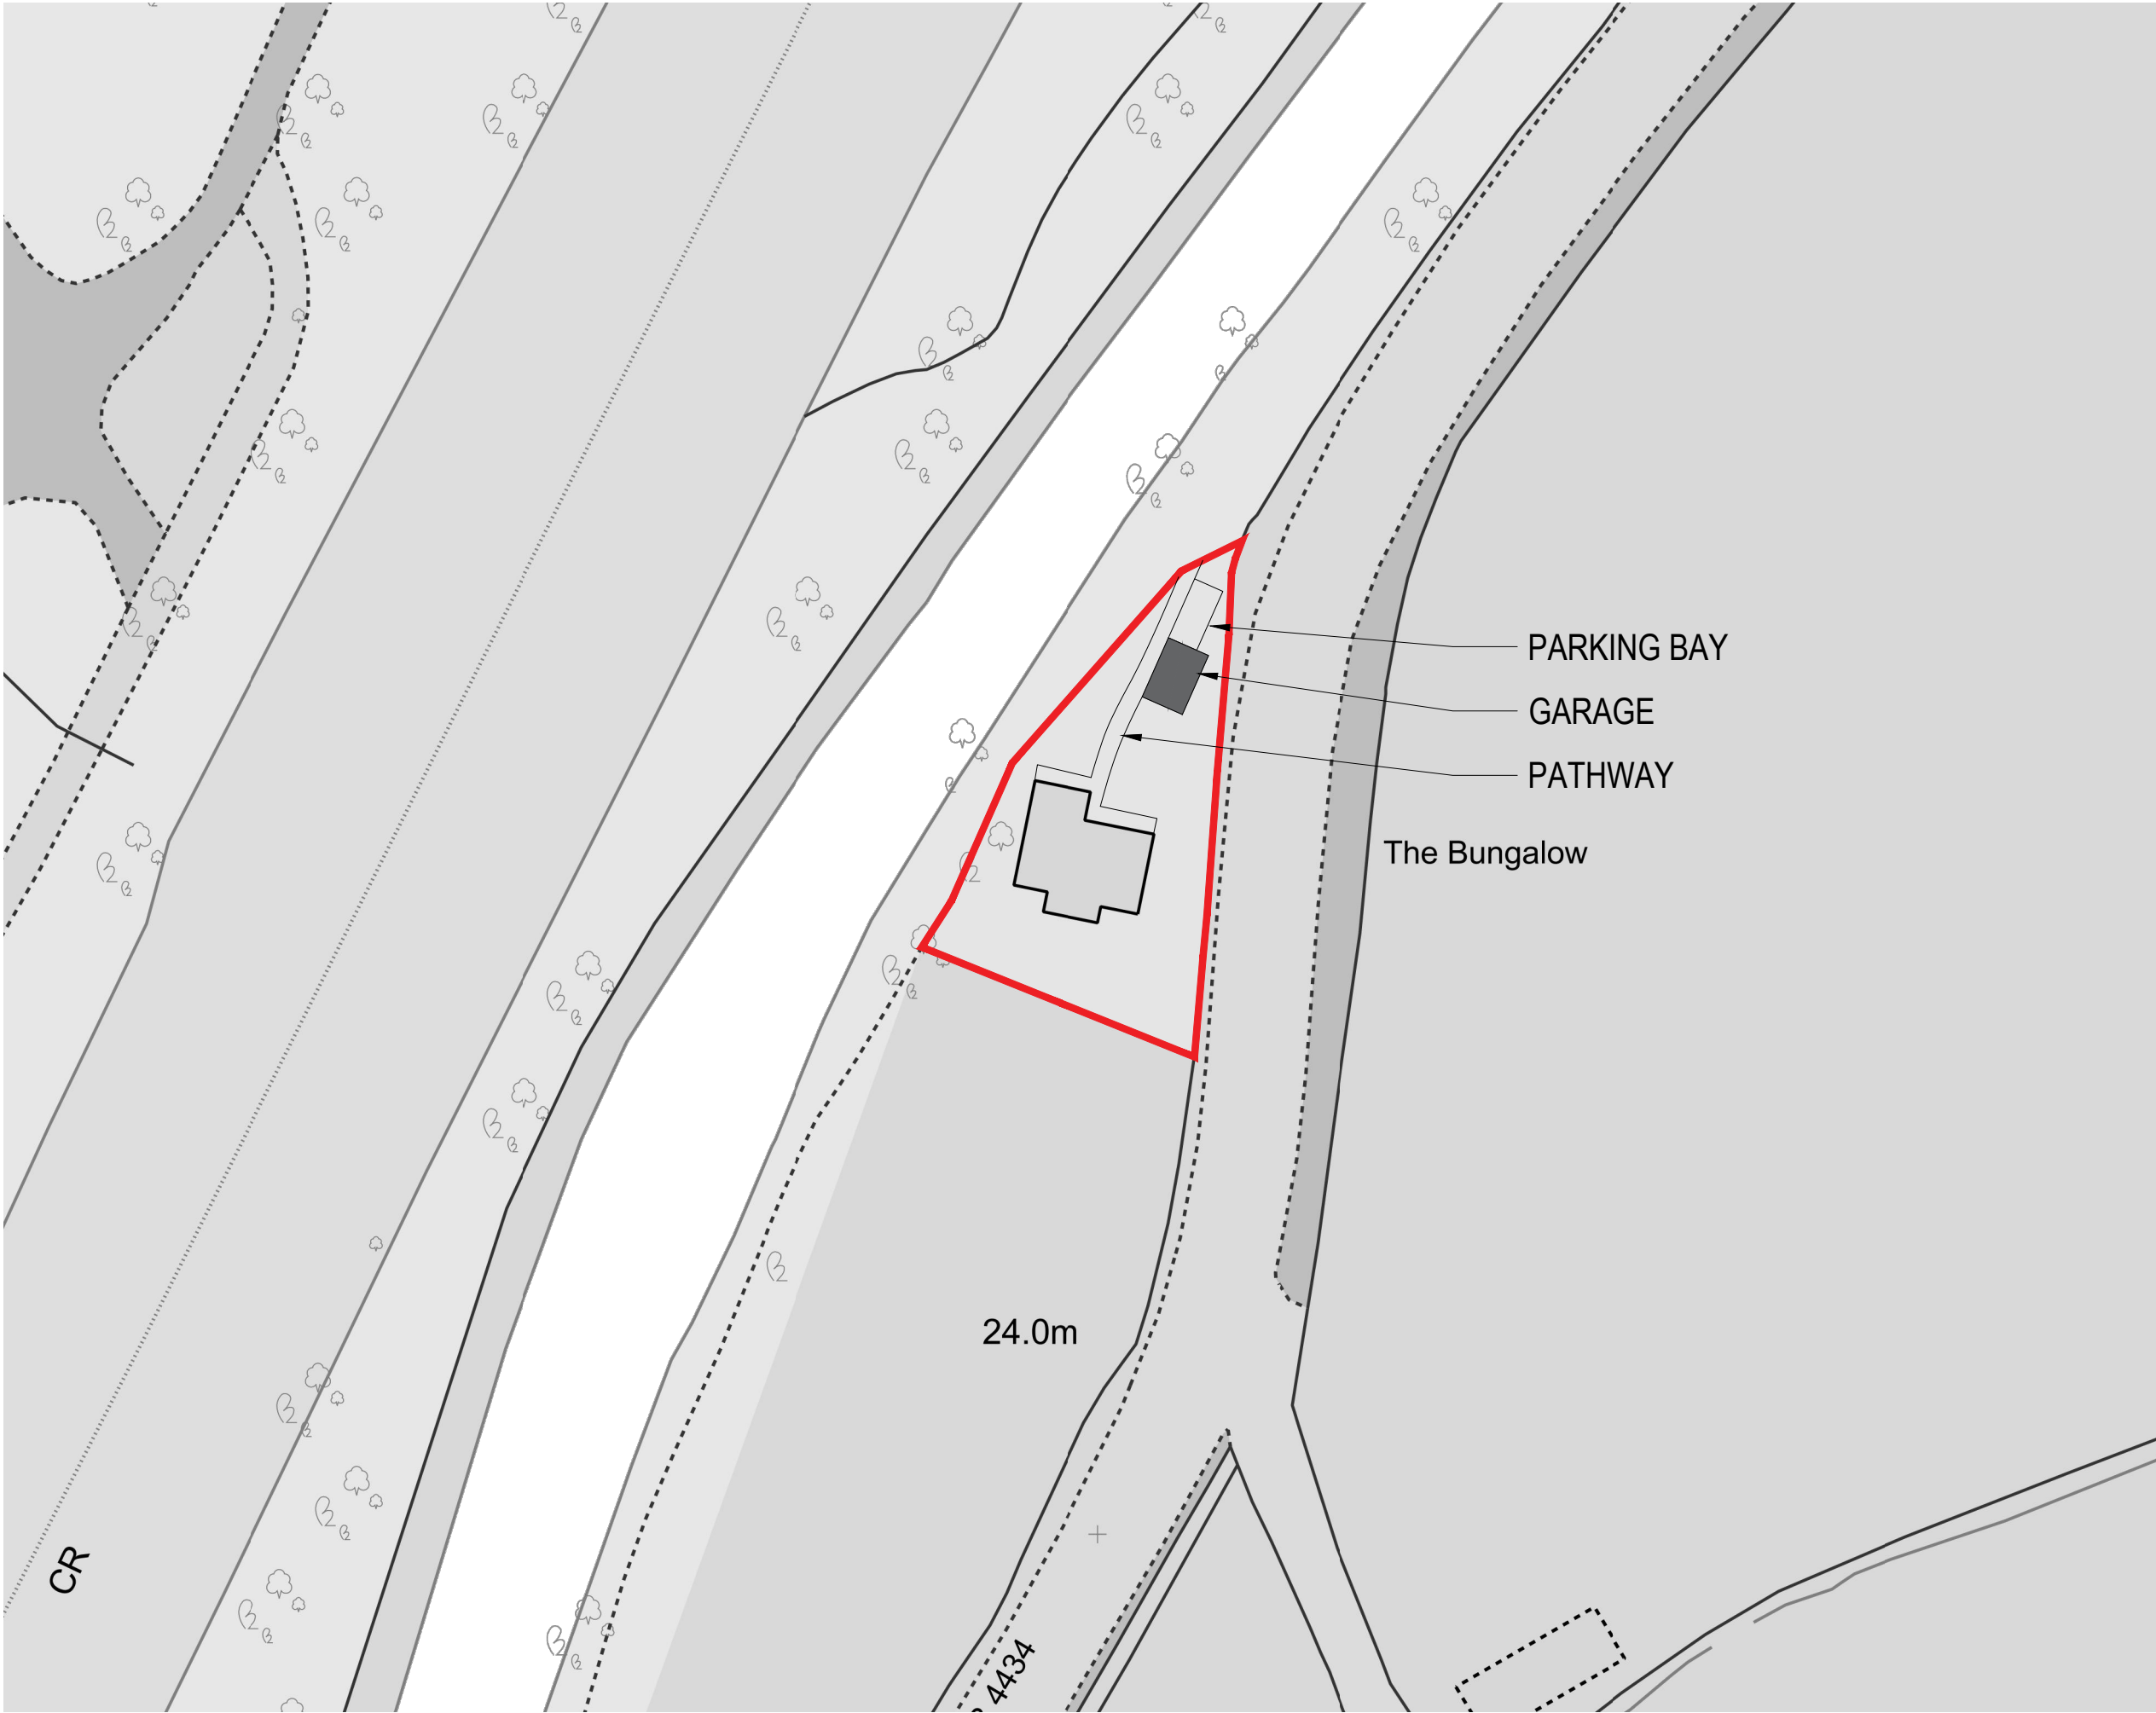

- Notes:
- 1. DO NOT SCALE
 - 2. © COPYRIGHT. DRAWINGS NOT TO BE REPRODUCED OR USED WITHOUT PRIOR WRITTEN CONSENT.

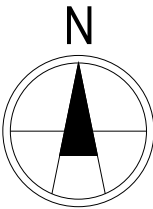


Quantum Survey & Project Management


Unit 8 Cranwell Road, Locking Parkland,
Weston Super Mare, Somerset BS24 7GF
www.quantumsurveypm.co.uk

This design and drawing is the exclusive property of Quantum Survey Project Management Ltd and is submitted as confidential information. It may not be used for any purposes nor may it be copied or loaned without written permission and upon request it must be returned immediately.

Rev.	Description	Date	Initial	Chd.	
Client					
Mrs Fletcher					
Project					
The Bungalow, Clyne, Neath, SA11 4ER					
Title					
Existing Site Plan					
Dwg. No.	QSPM-1620-008	Rev			
Scales	1:500 @ A3	Paper	A3		
Drawn	J Eckett	Date	Jan 2017	Chd. by	

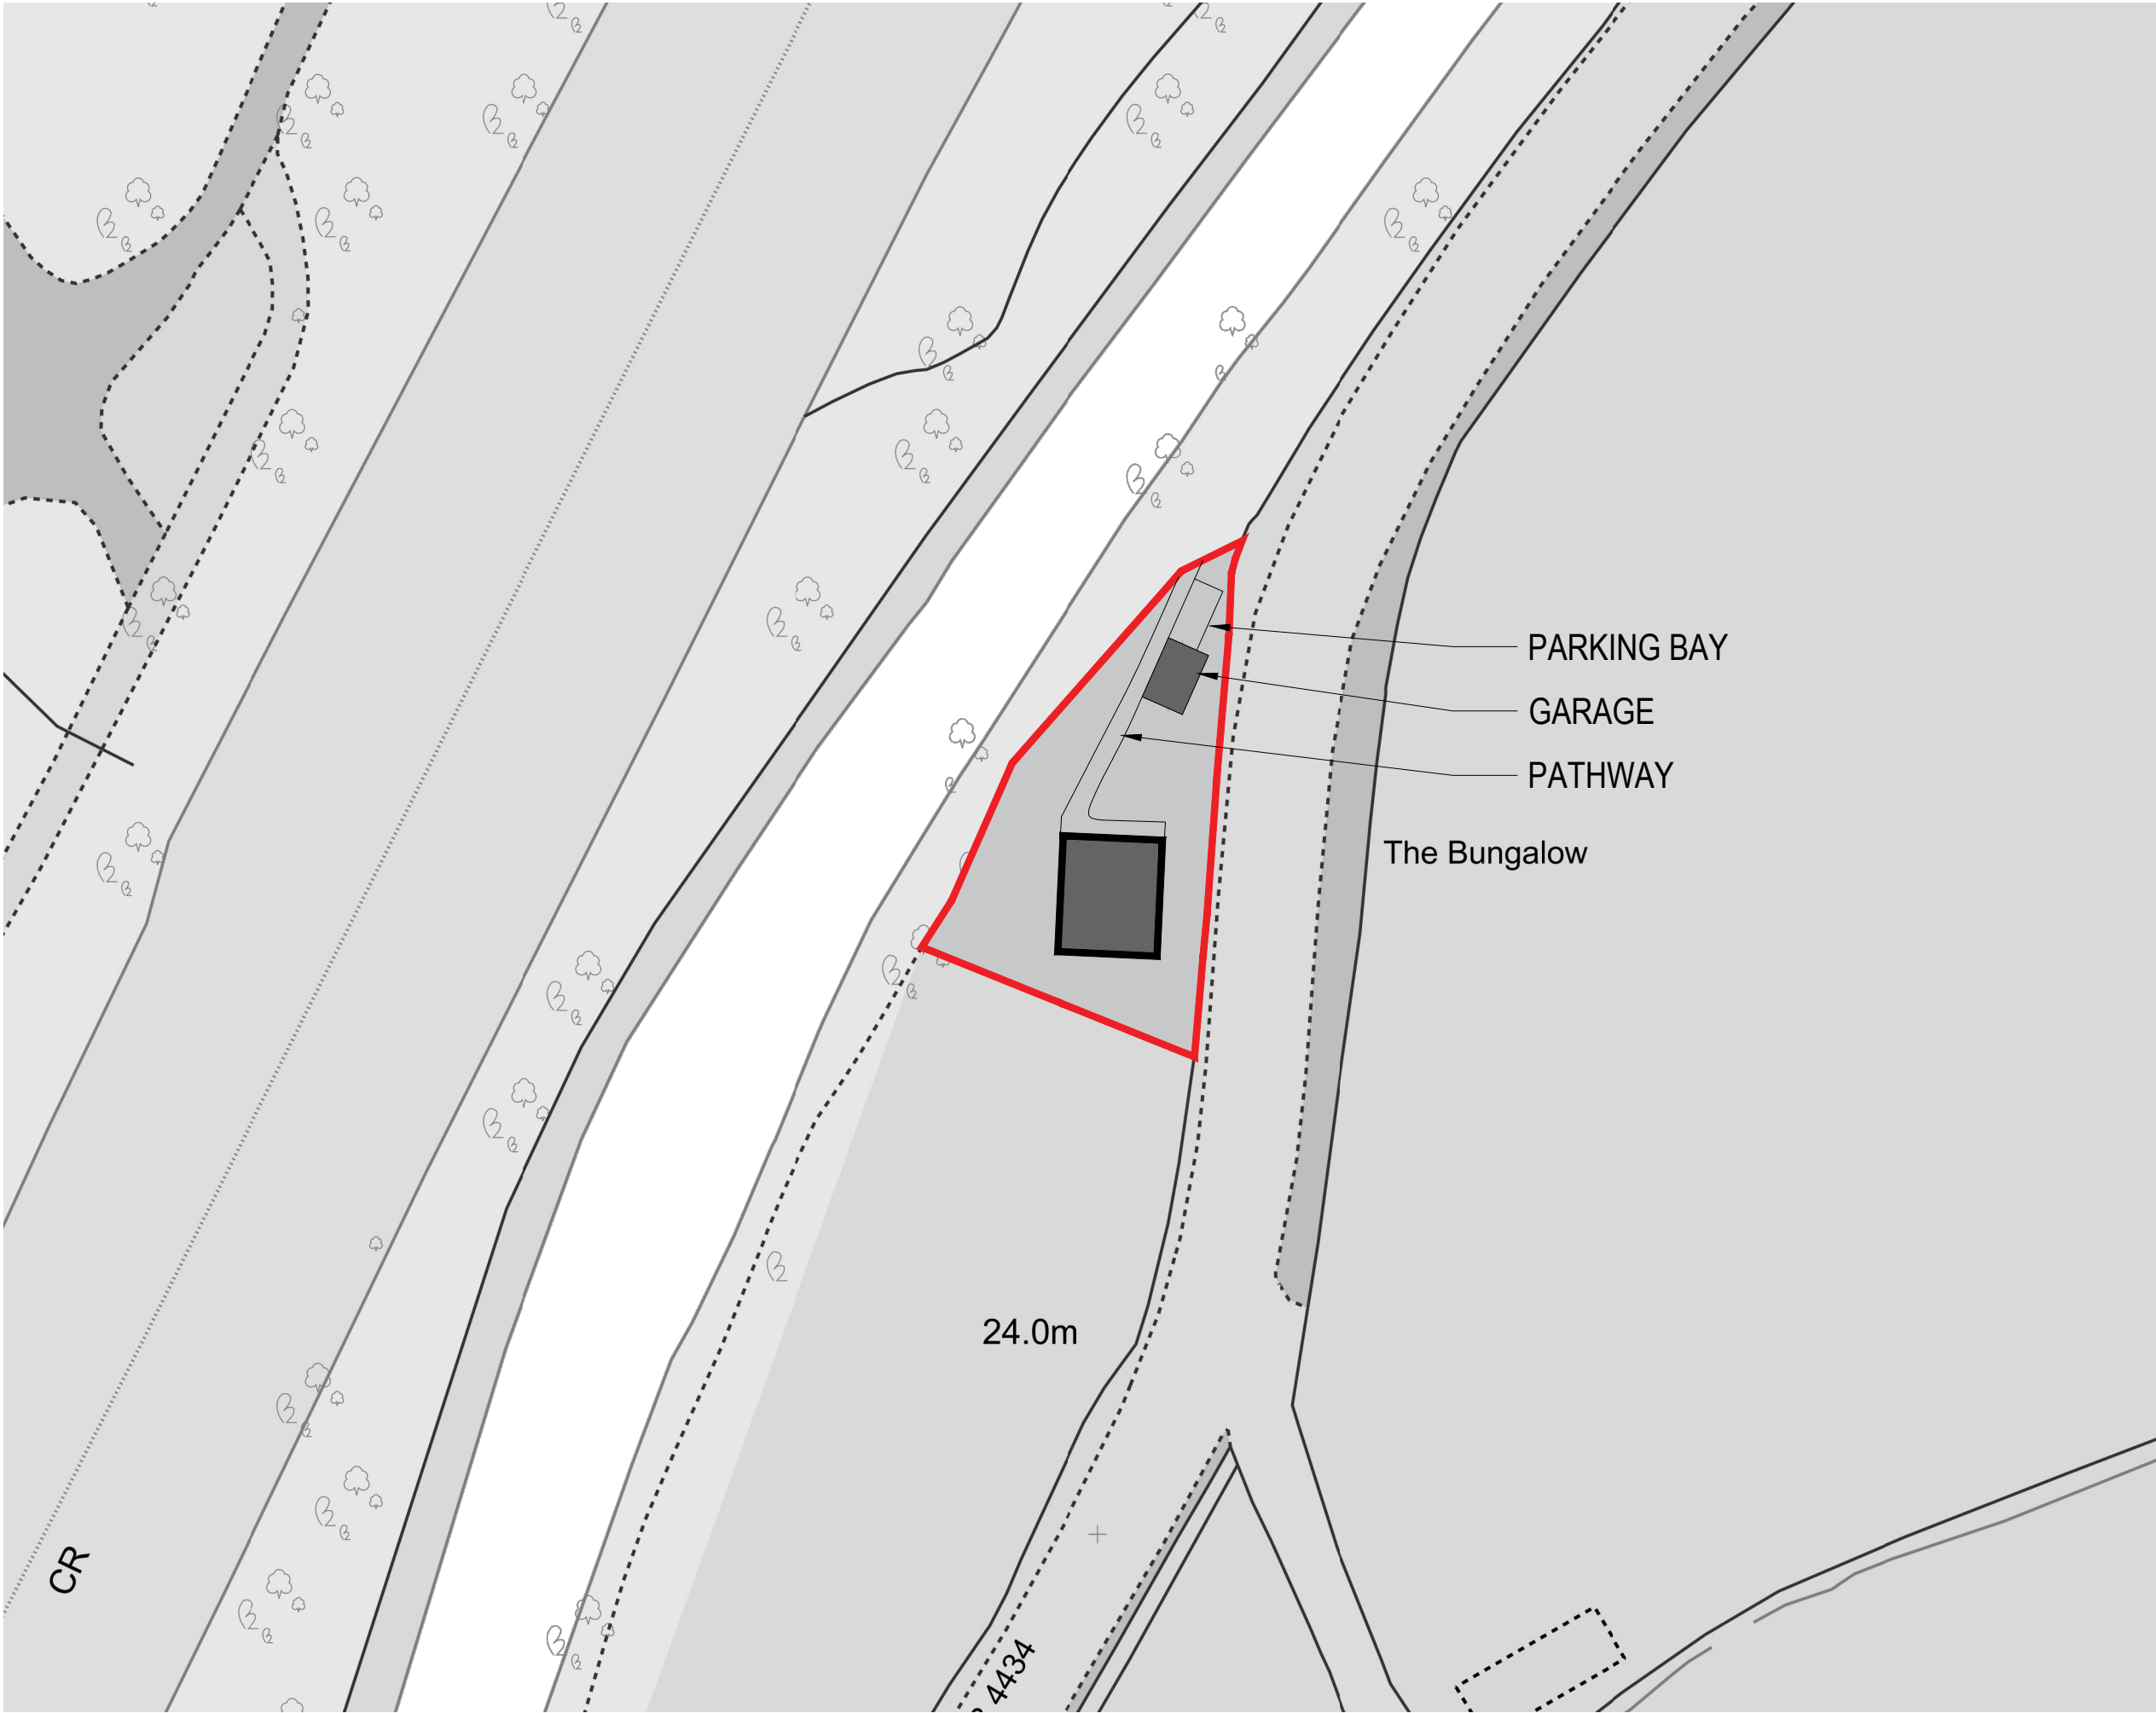

- Notes:
1. DO NOT SCALE
 2. © COPYRIGHT. DRAWINGS NOT TO BE REPRODUCED OR USED WITHOUT PRIOR WRITTEN CONSENT.

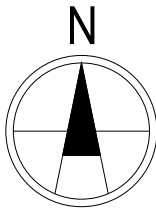

Quantum Survey & Project Management

Unit 8 Cranwell Road, Locking Parkland,
Weston Super Mare, Somerset BS24 7GF
www.quantumsurveypm.co.uk

This design and drawing is the exclusive property of Quantum Survey Project Management Ltd and is submitted as confidential information. It may not be used for any purposes nor may it be copied or loaned without written permission and upon request it must be returned immediately.

Rev.	Description	Date	Initial	Chd.	
Client					
Mrs Fletcher					
Project					
The Bungalow, Clyne, Neath, SA11 4ER					
Title					
Propsed Site Plan					
Dwg. No.	QSPM-1620-009	Rev			
Scales	1:500 @ A3	Paper	A3		
Drawn	J Eckett	Date	Jan 2017	Chd.	by